
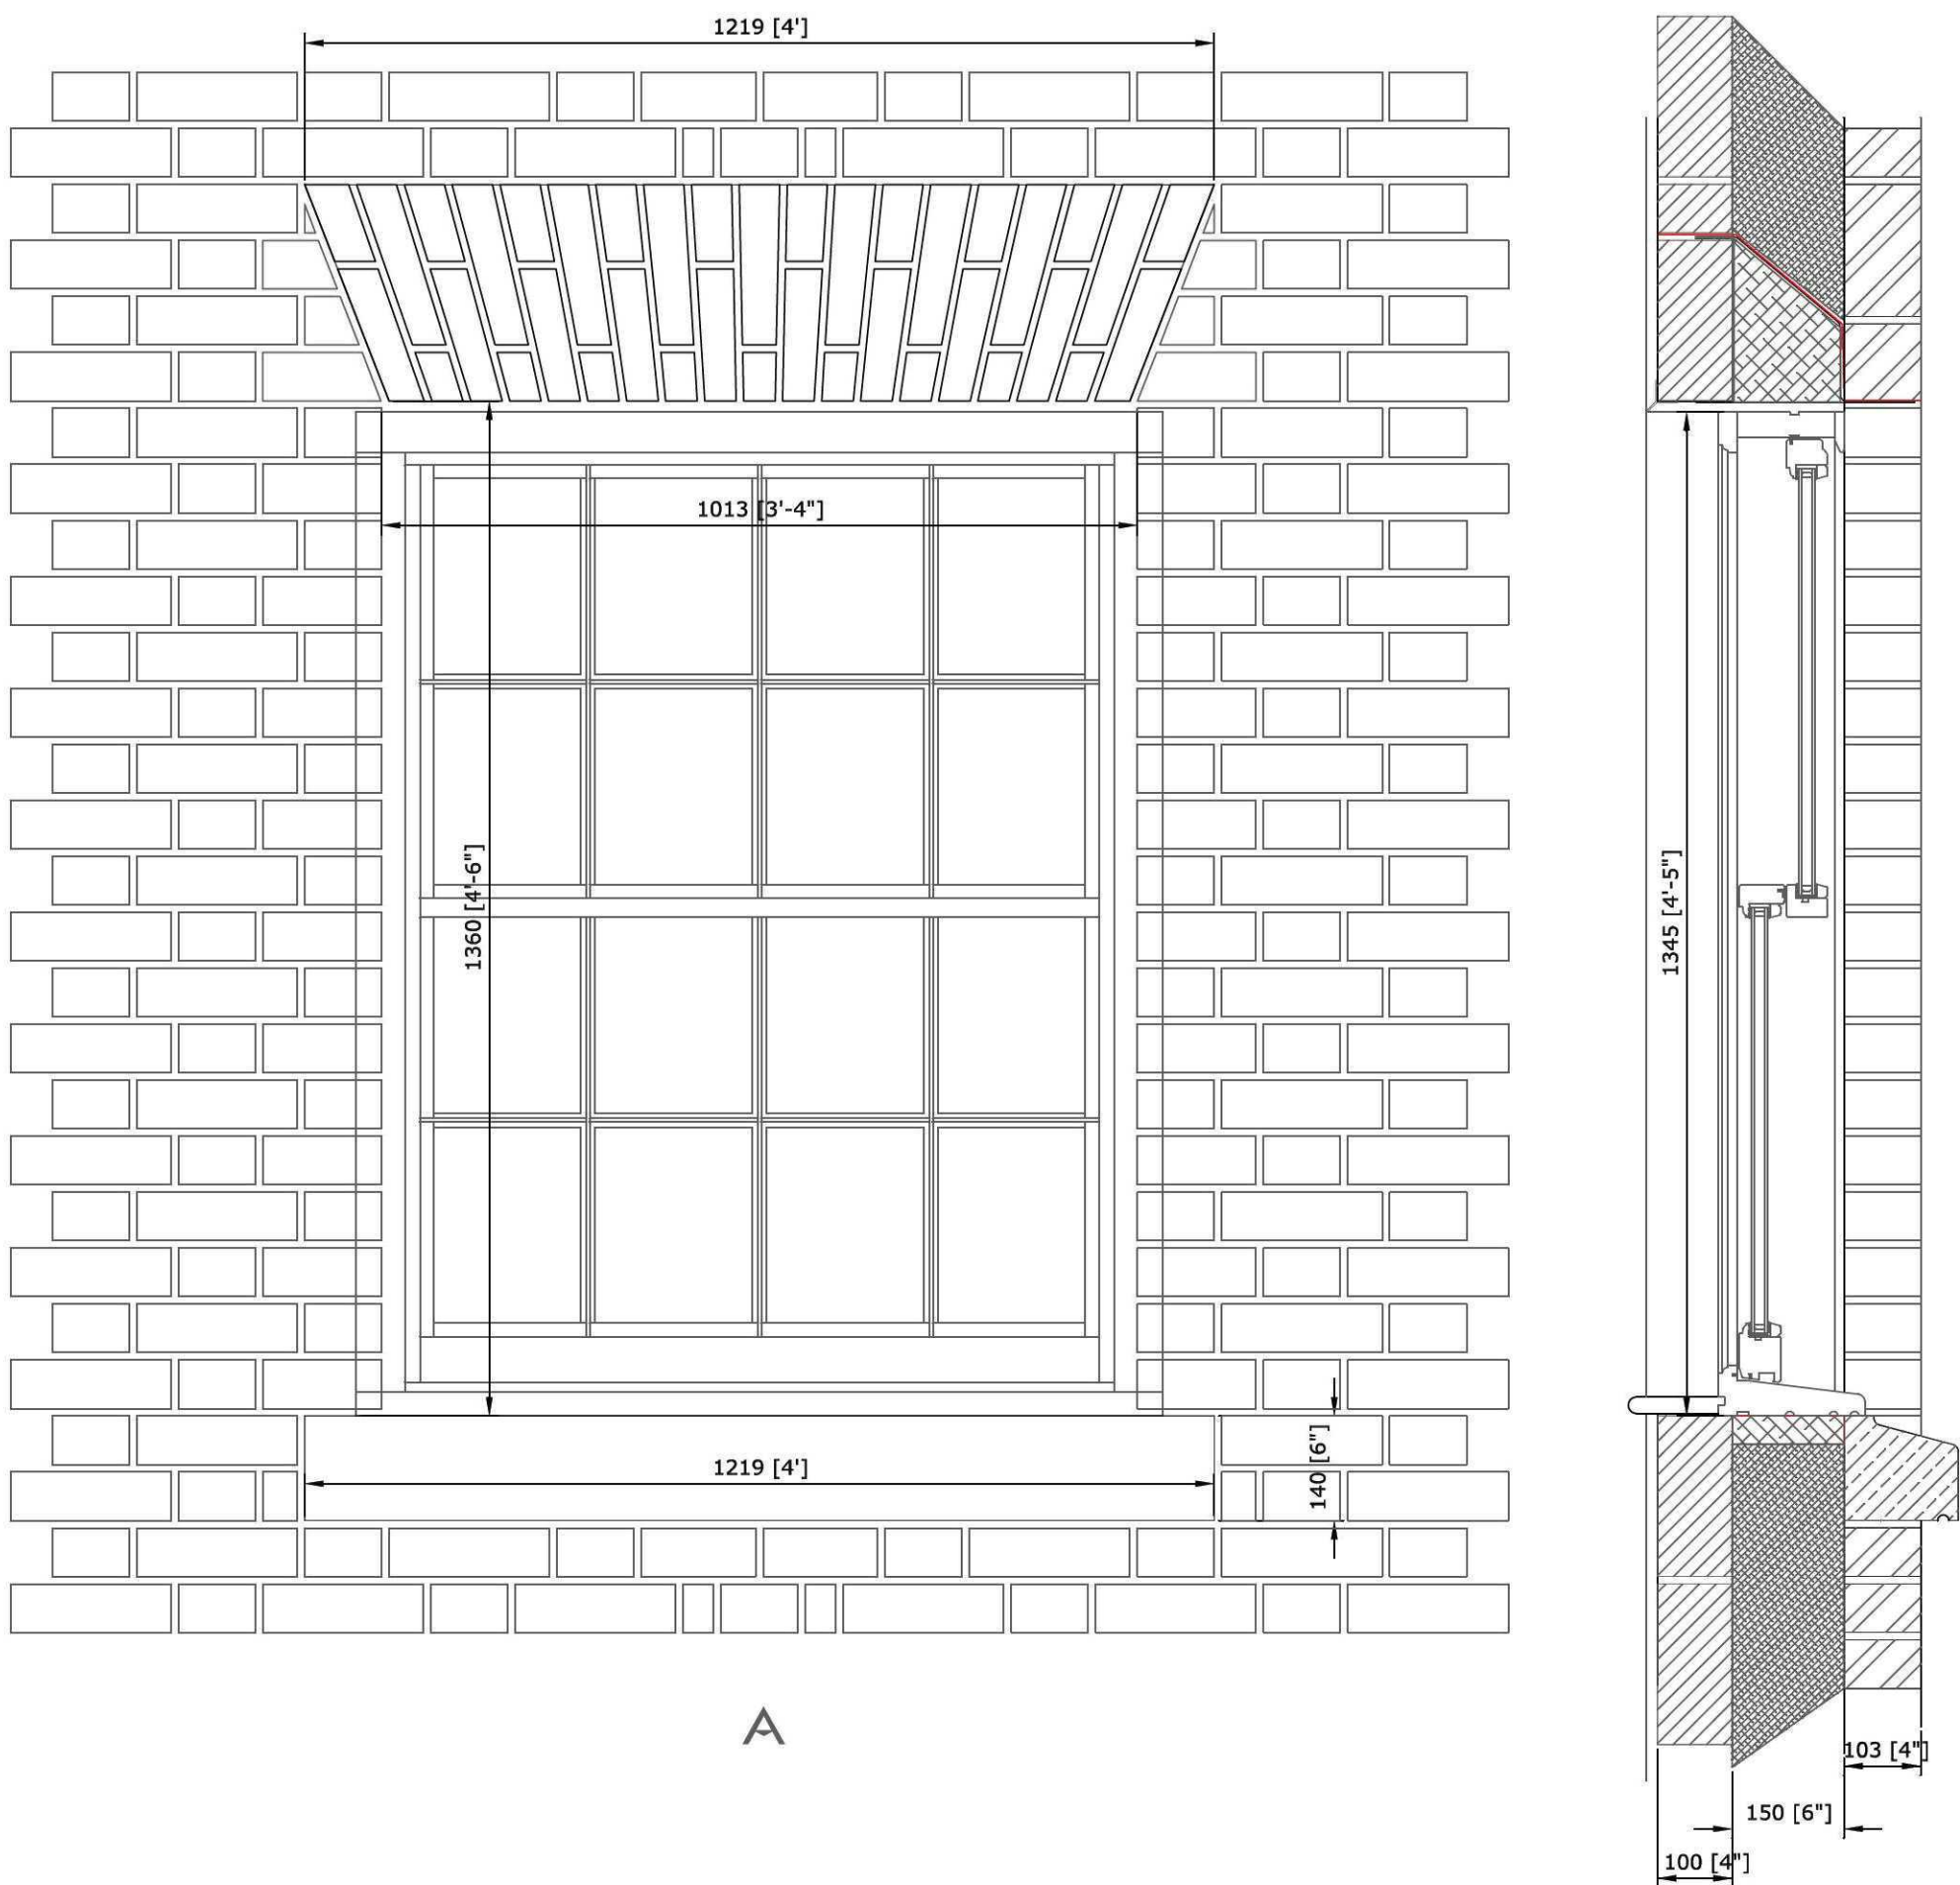
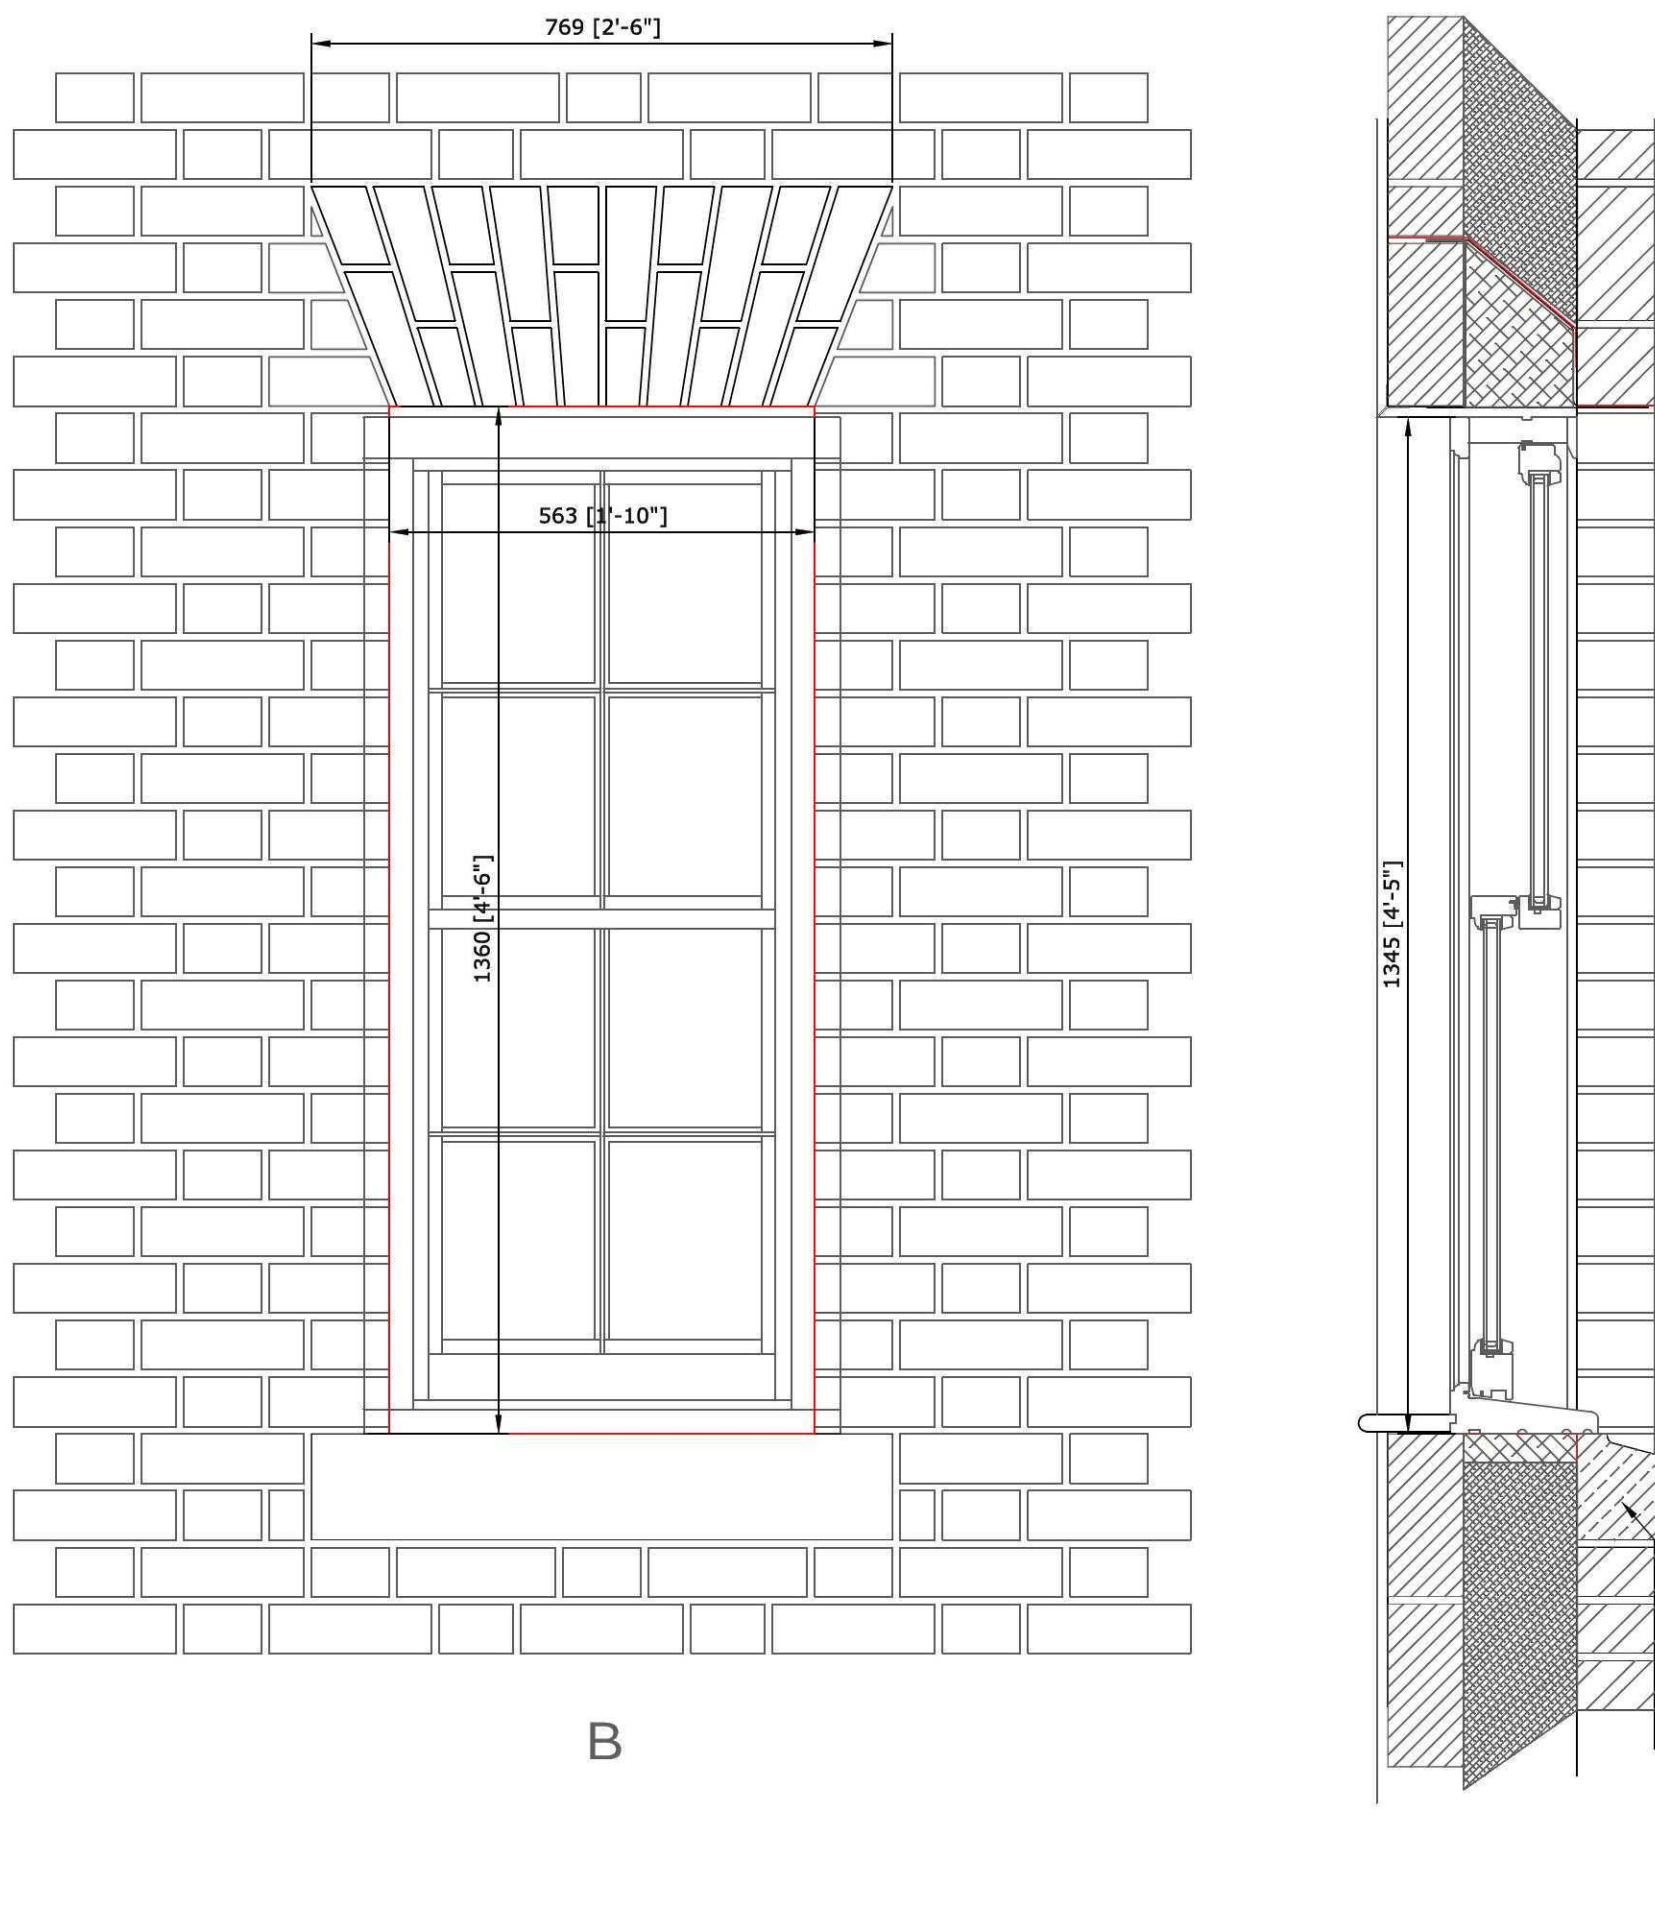
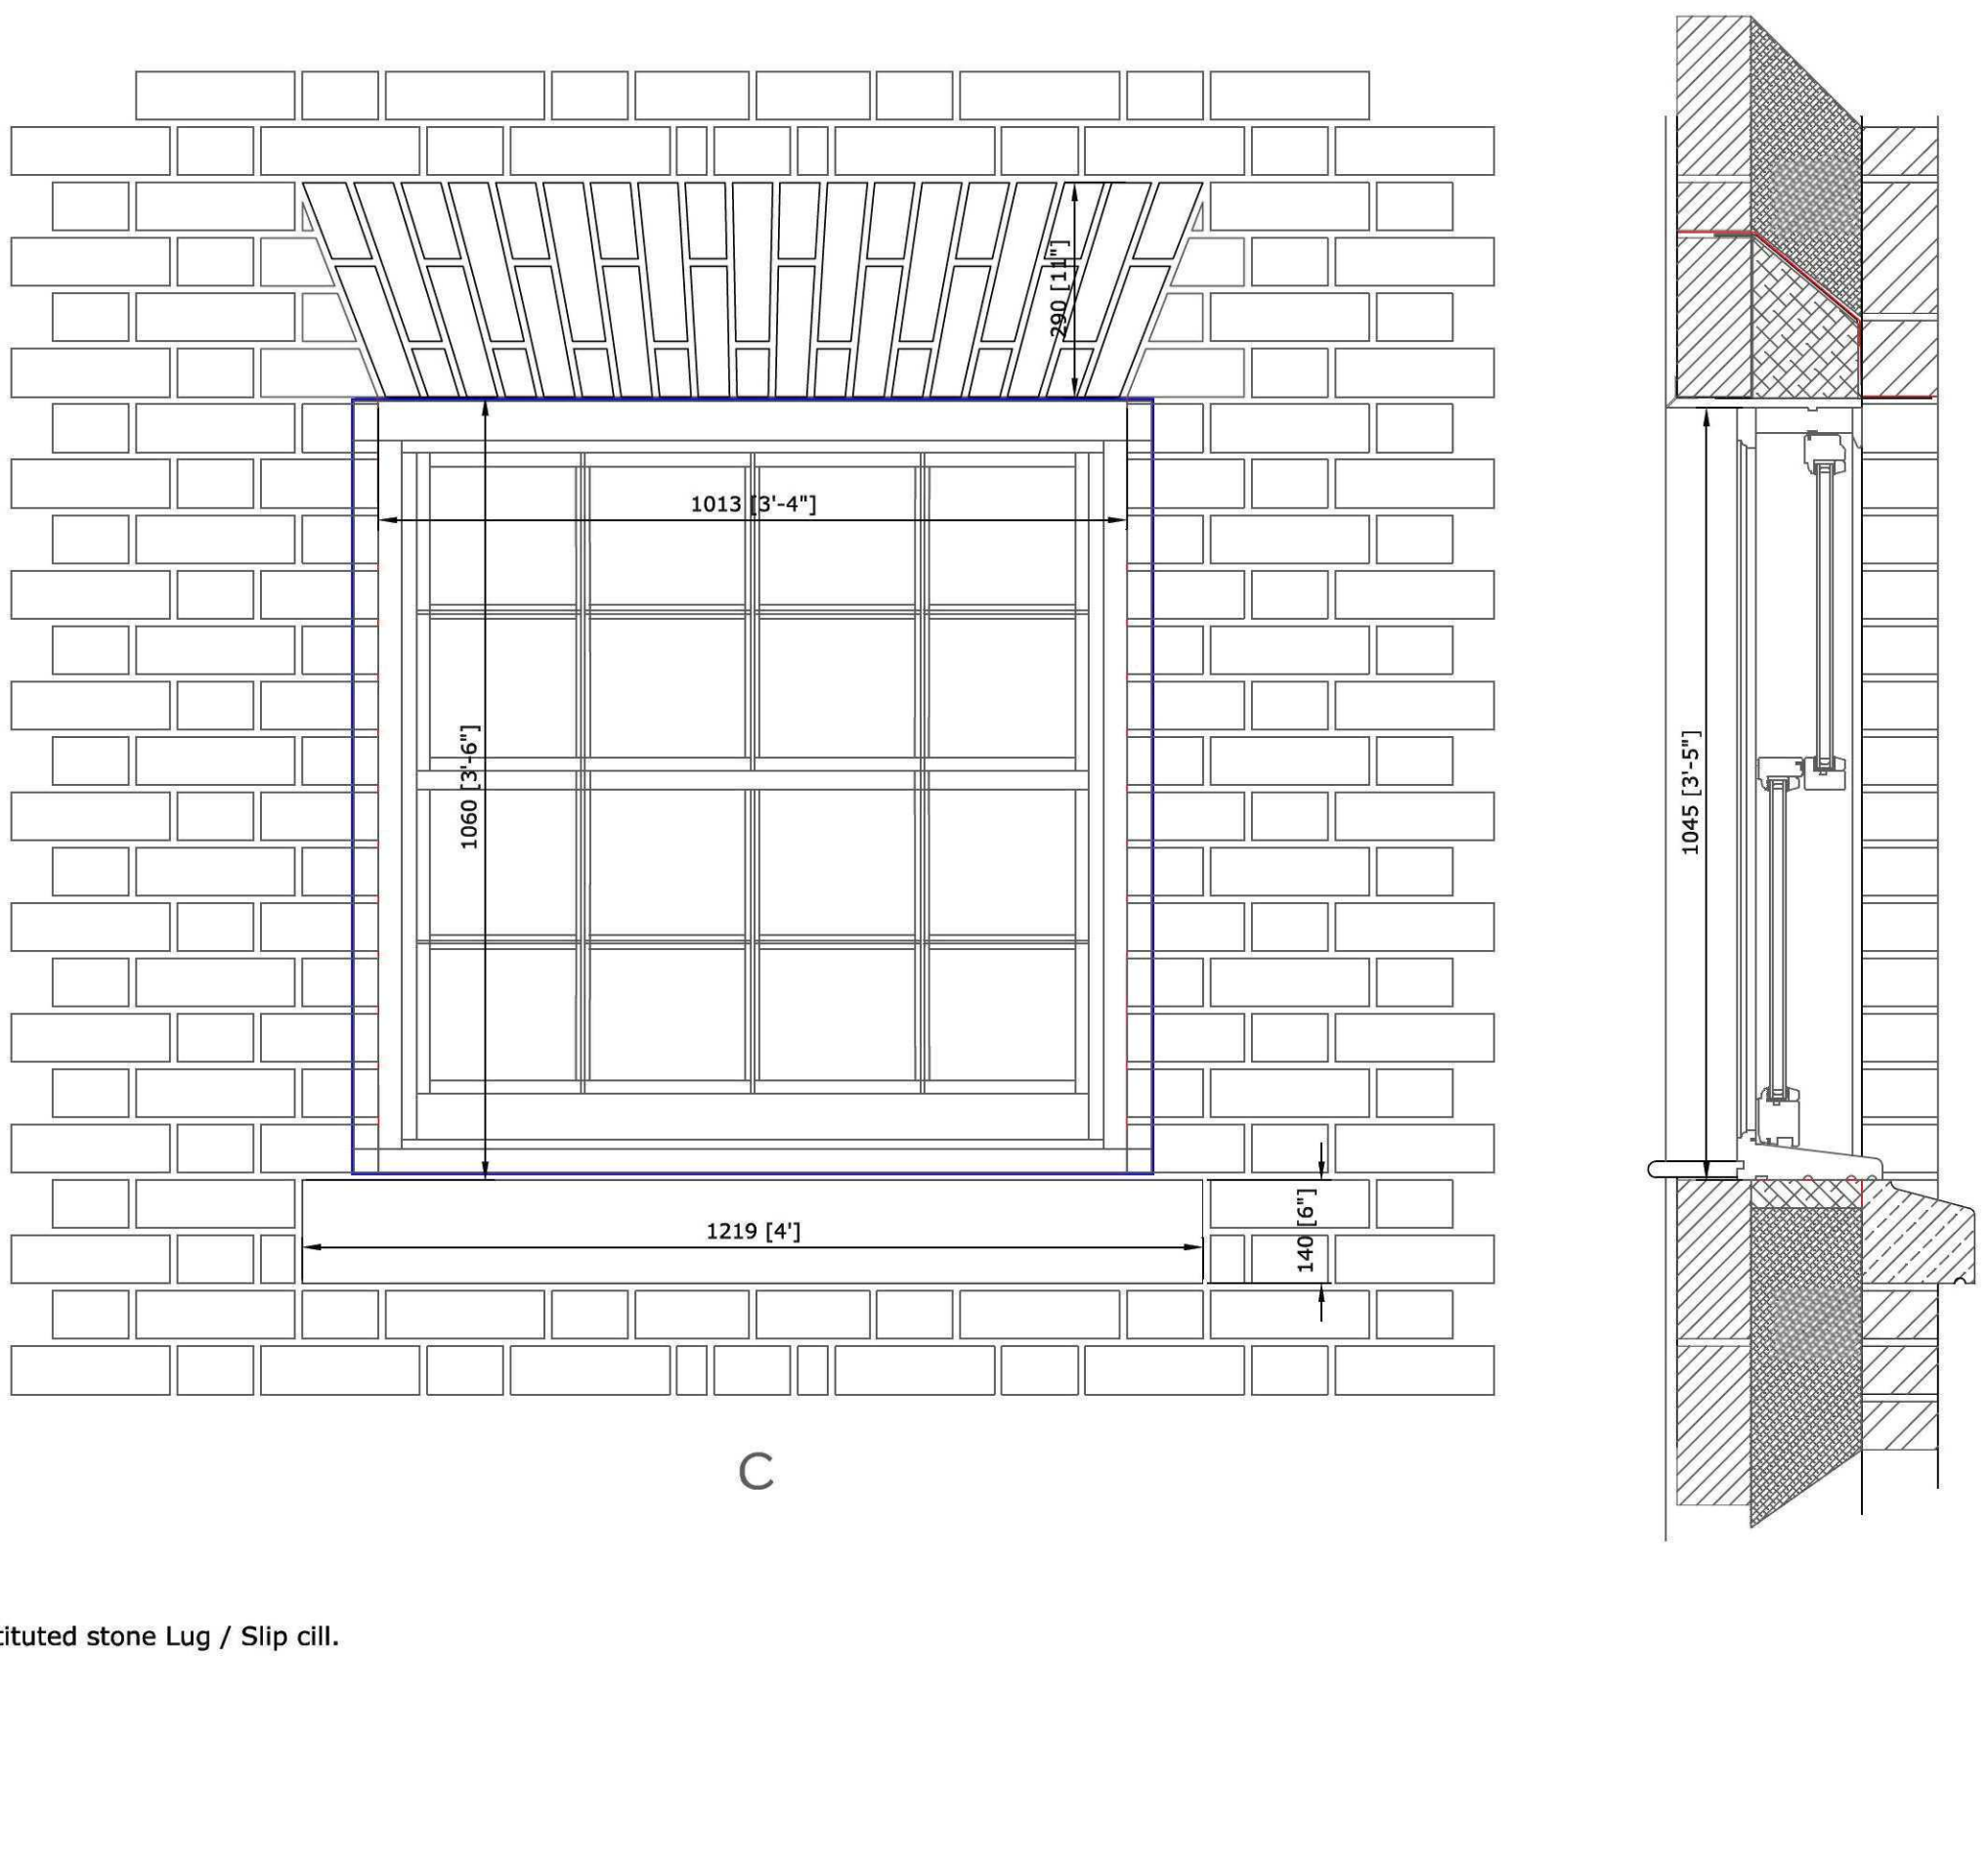
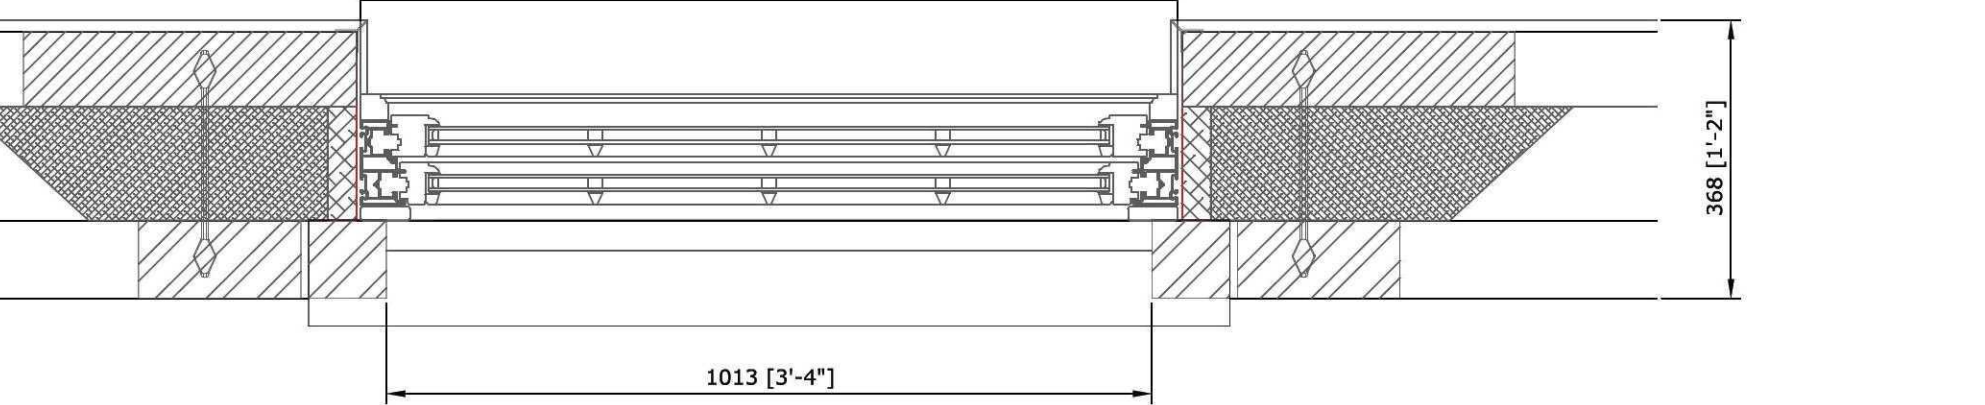


Window Openings
Elevations 1:10 @ A1

Jeld Wen Victorian Bar (Simulated Divided Lights) All Bar Sliding Sash Windows. Primed and finish coat painted in high build White gloss.

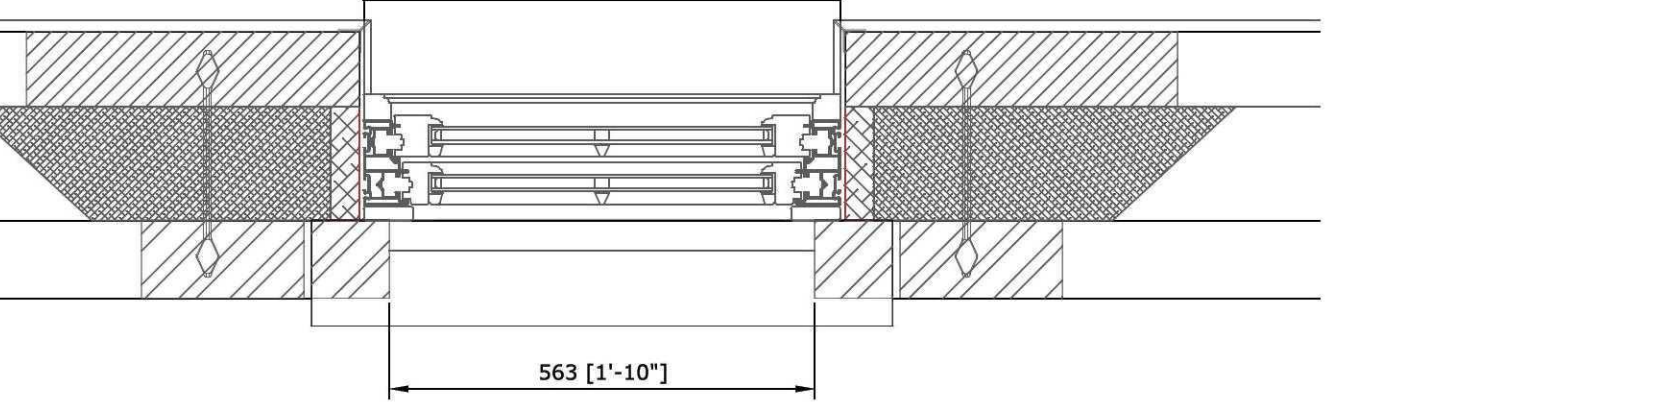

Window / Door Openings
Elevations 1:100 @ A1

SLR Architectural

SLR Architectural LLP
124 Oxney Road, Eastfield, Peterborough. PE1 5NG
Tel:- 01733 300166 / 894016

Ref	PLANNING CONDITIONS		
Drawn	SLR	Date	12/09/11
Scales		1:50 1:100 1:500 1:1250 @ A1	
Mr & Mrs R. Butler Chainbridge Farm House, Postland Road, Hulls Drove, Crowland, PE6 0LZ.		Proposed New Dwelling Window Details	
178 - 10 - 400		Rev	