



David P. Clough Design Services
 Conceptual Design
 Development
 Ltd

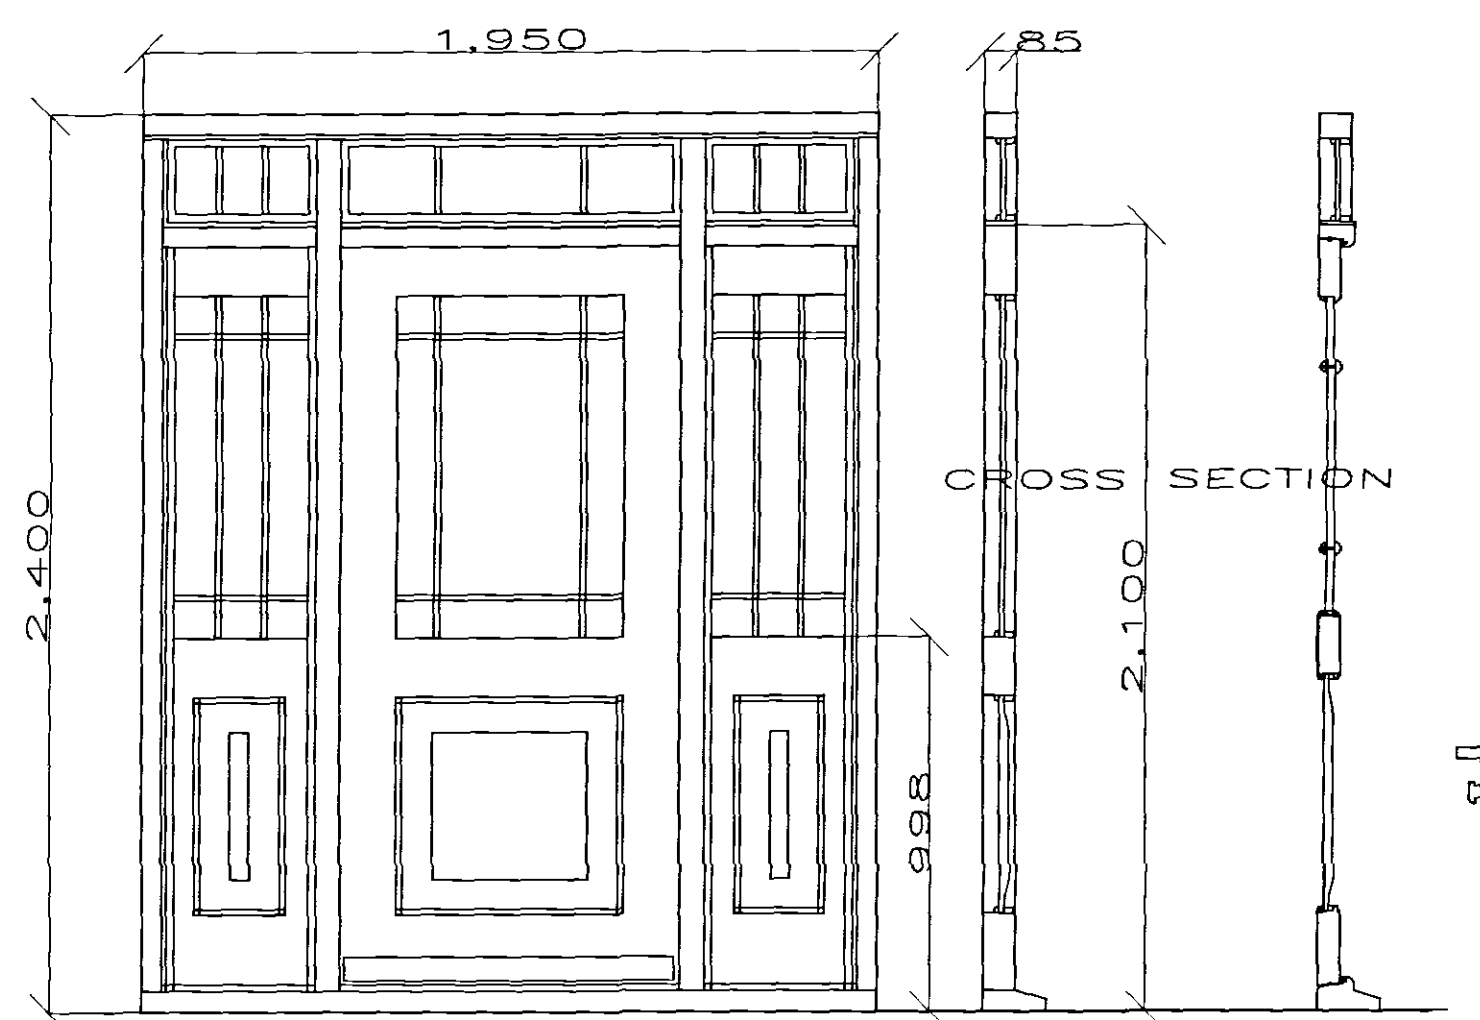


THE FACE OF ALL FRAMES ARE
 TO BE SET BACK 70mm FROM
 FACE OF BRICKWORK

ENTRANCE FRAME

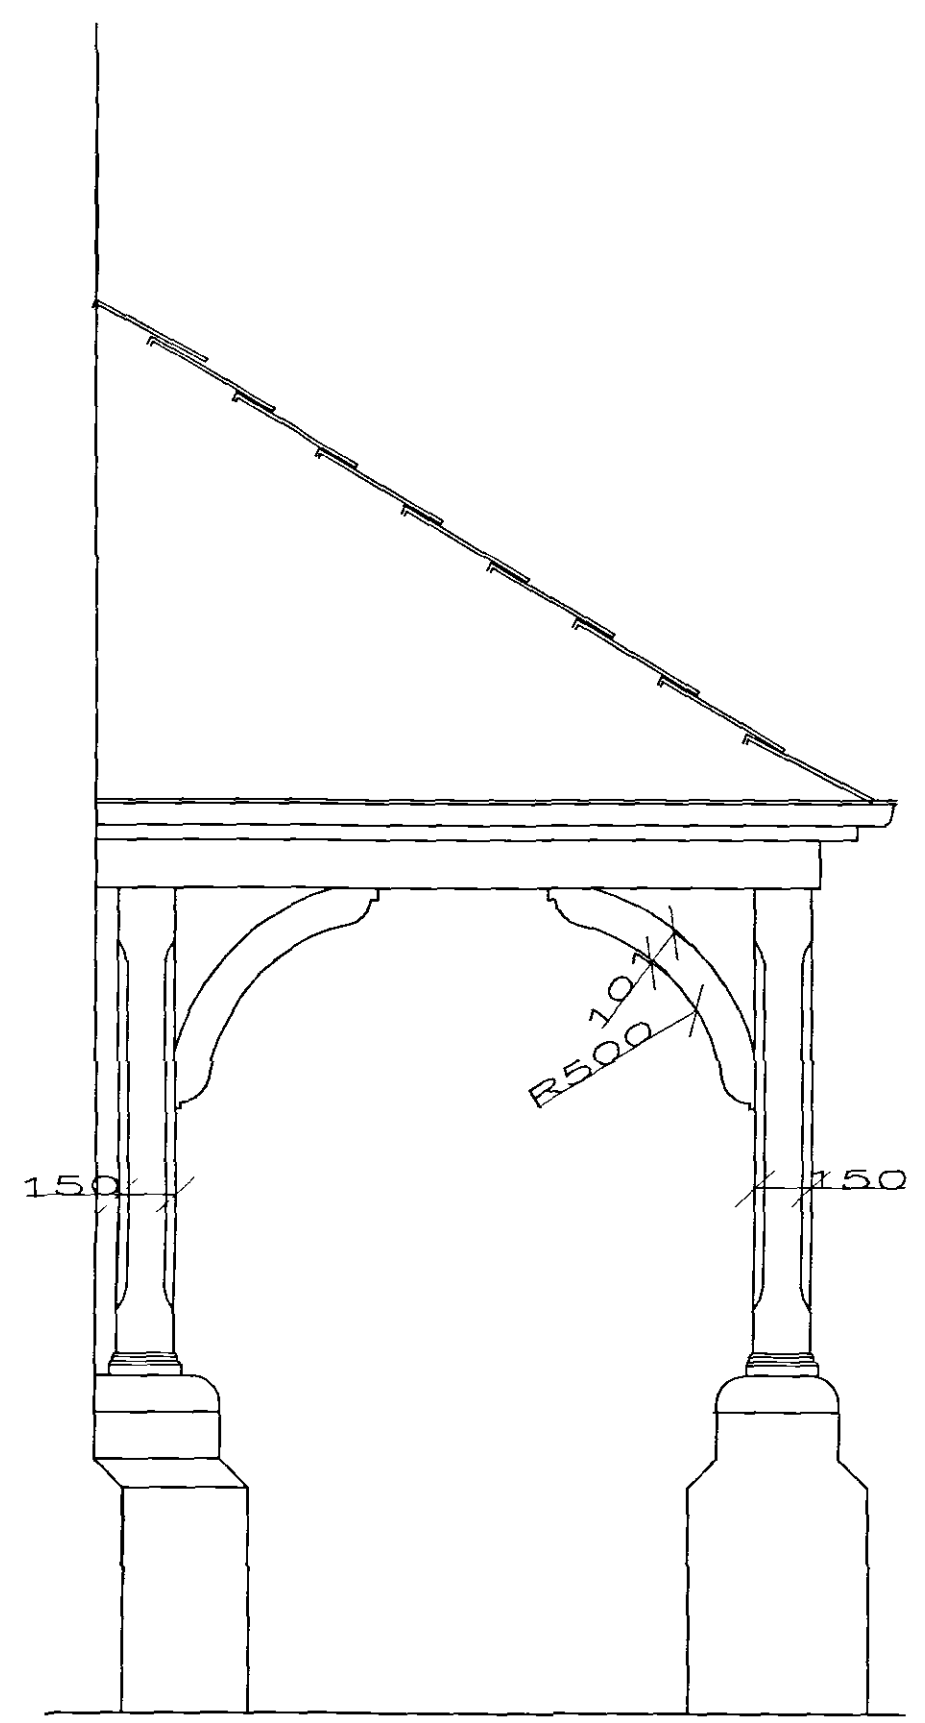

PORCH

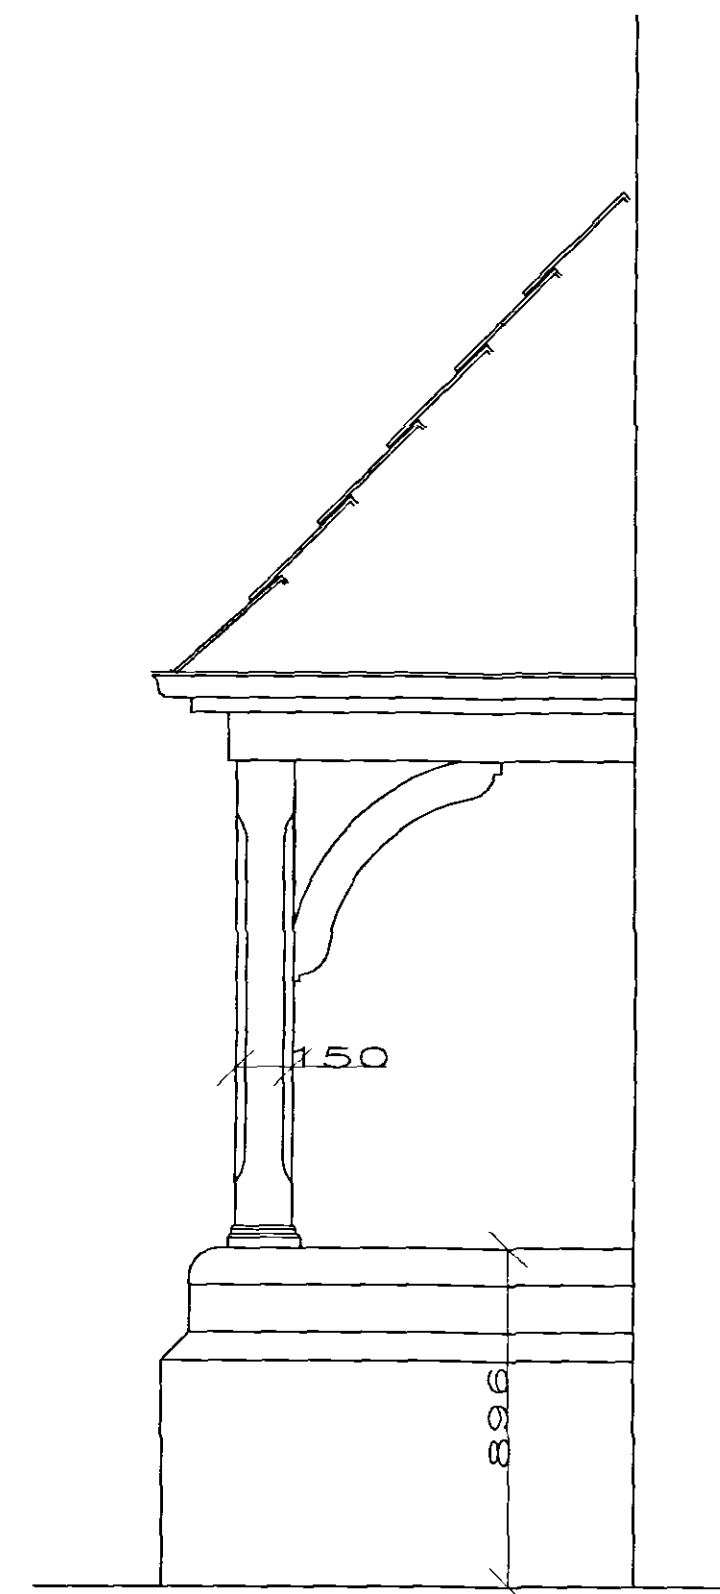

2

JOINERY DETAILS
 CLIENT MATHEW CLOUGH
 DRAWING/FILE No 971 MC 1
 PROJECT
 PROPOSED FOUR BEDROOM DWELLING
 WITH INTEGRAL GARAGE
 AT CHURCH LANE CROWLAND
 SCALE 1:50 1:100
 DATE AUG 05
 DRAWN DB
 Issued

Plotted by C. Clough
 - 2 JUL 2005
 0775/06

DETERMINED
 PLAN

ARCHITECTURAL
 DANBROOKE HOUSE STATION ROAD
 WISBECH CAMBRIDGESHIRE CB23 4FV
 Telephone 01945 410400
 Facsimile 01945 410400