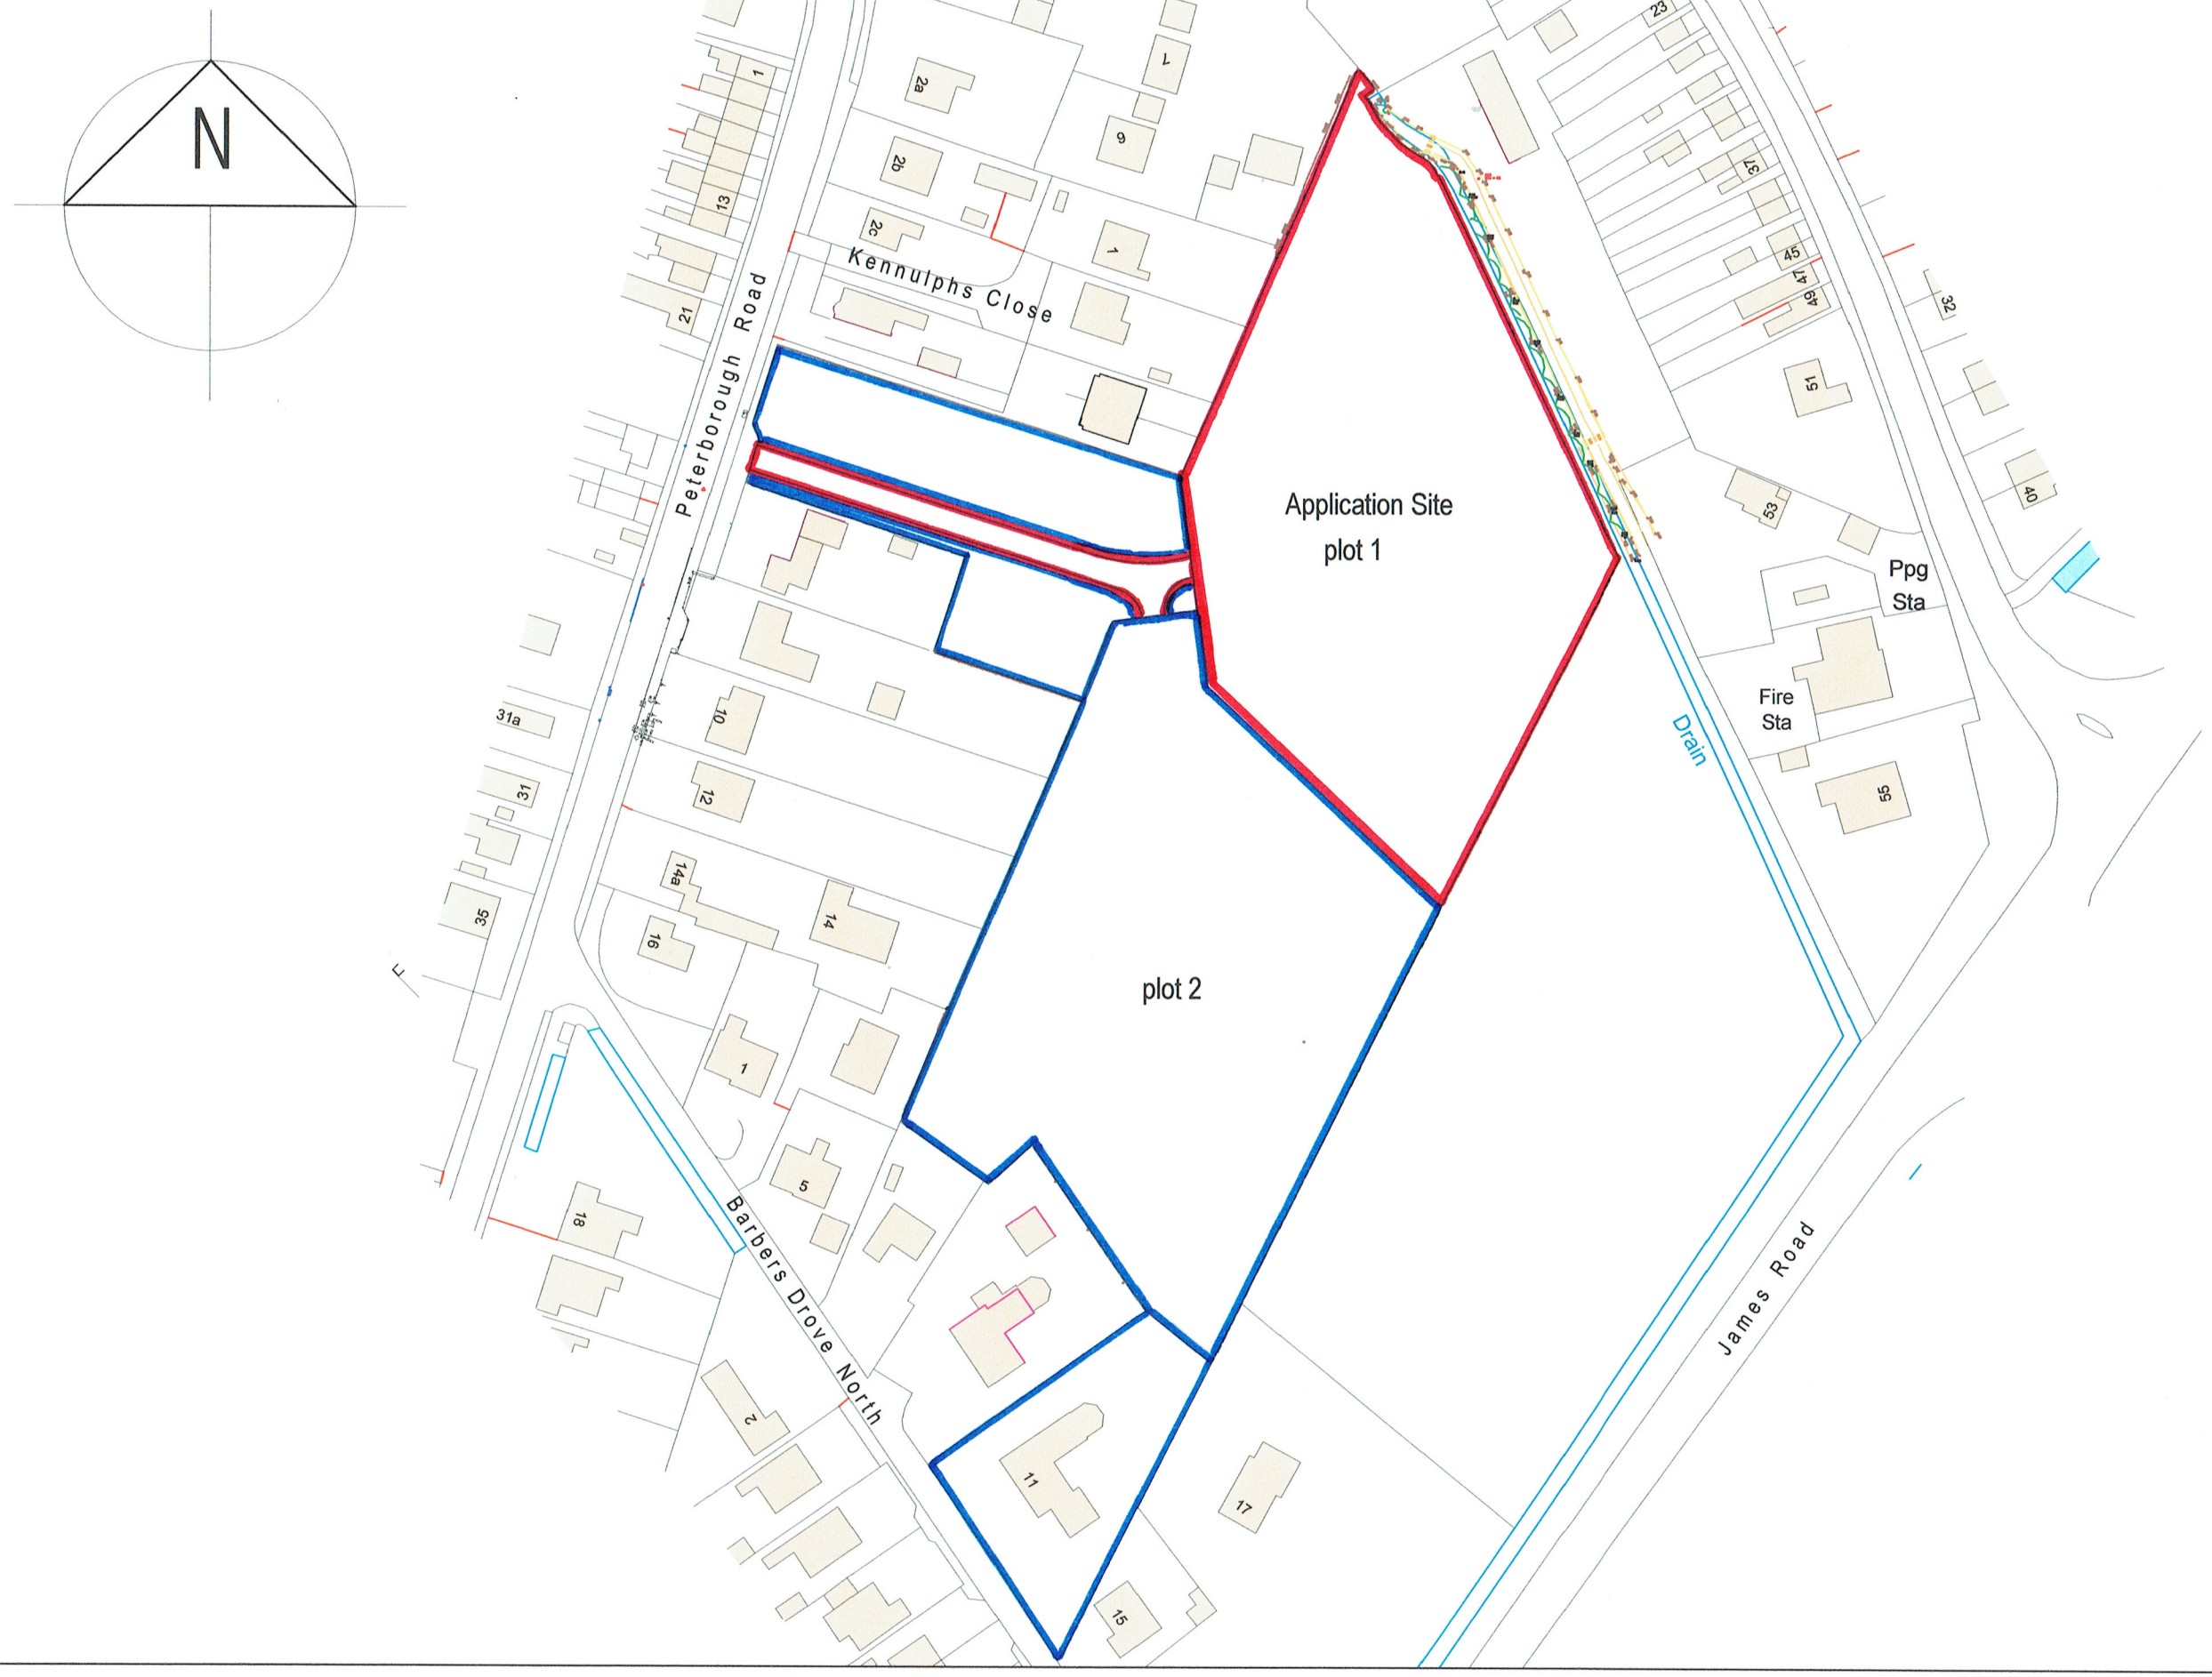


mlp Moulton Land and Planning
moultonlandandplanning.co.uk 7 Broad Lane Moulton Lincs PE12 6PN
tel 01406 370081 mob 07484 101655 e-mail alan@moultonland.co.uk

Project
Proposed Detached Dwelling
Land off Peterborough Road, Crowland
for Mr. & Mrs. M. Blackbird (plot 1)

Drawing
Location Plan

date july 2018
scale(s) 1:1250 @A3
DRG. No. MSB / pl / location