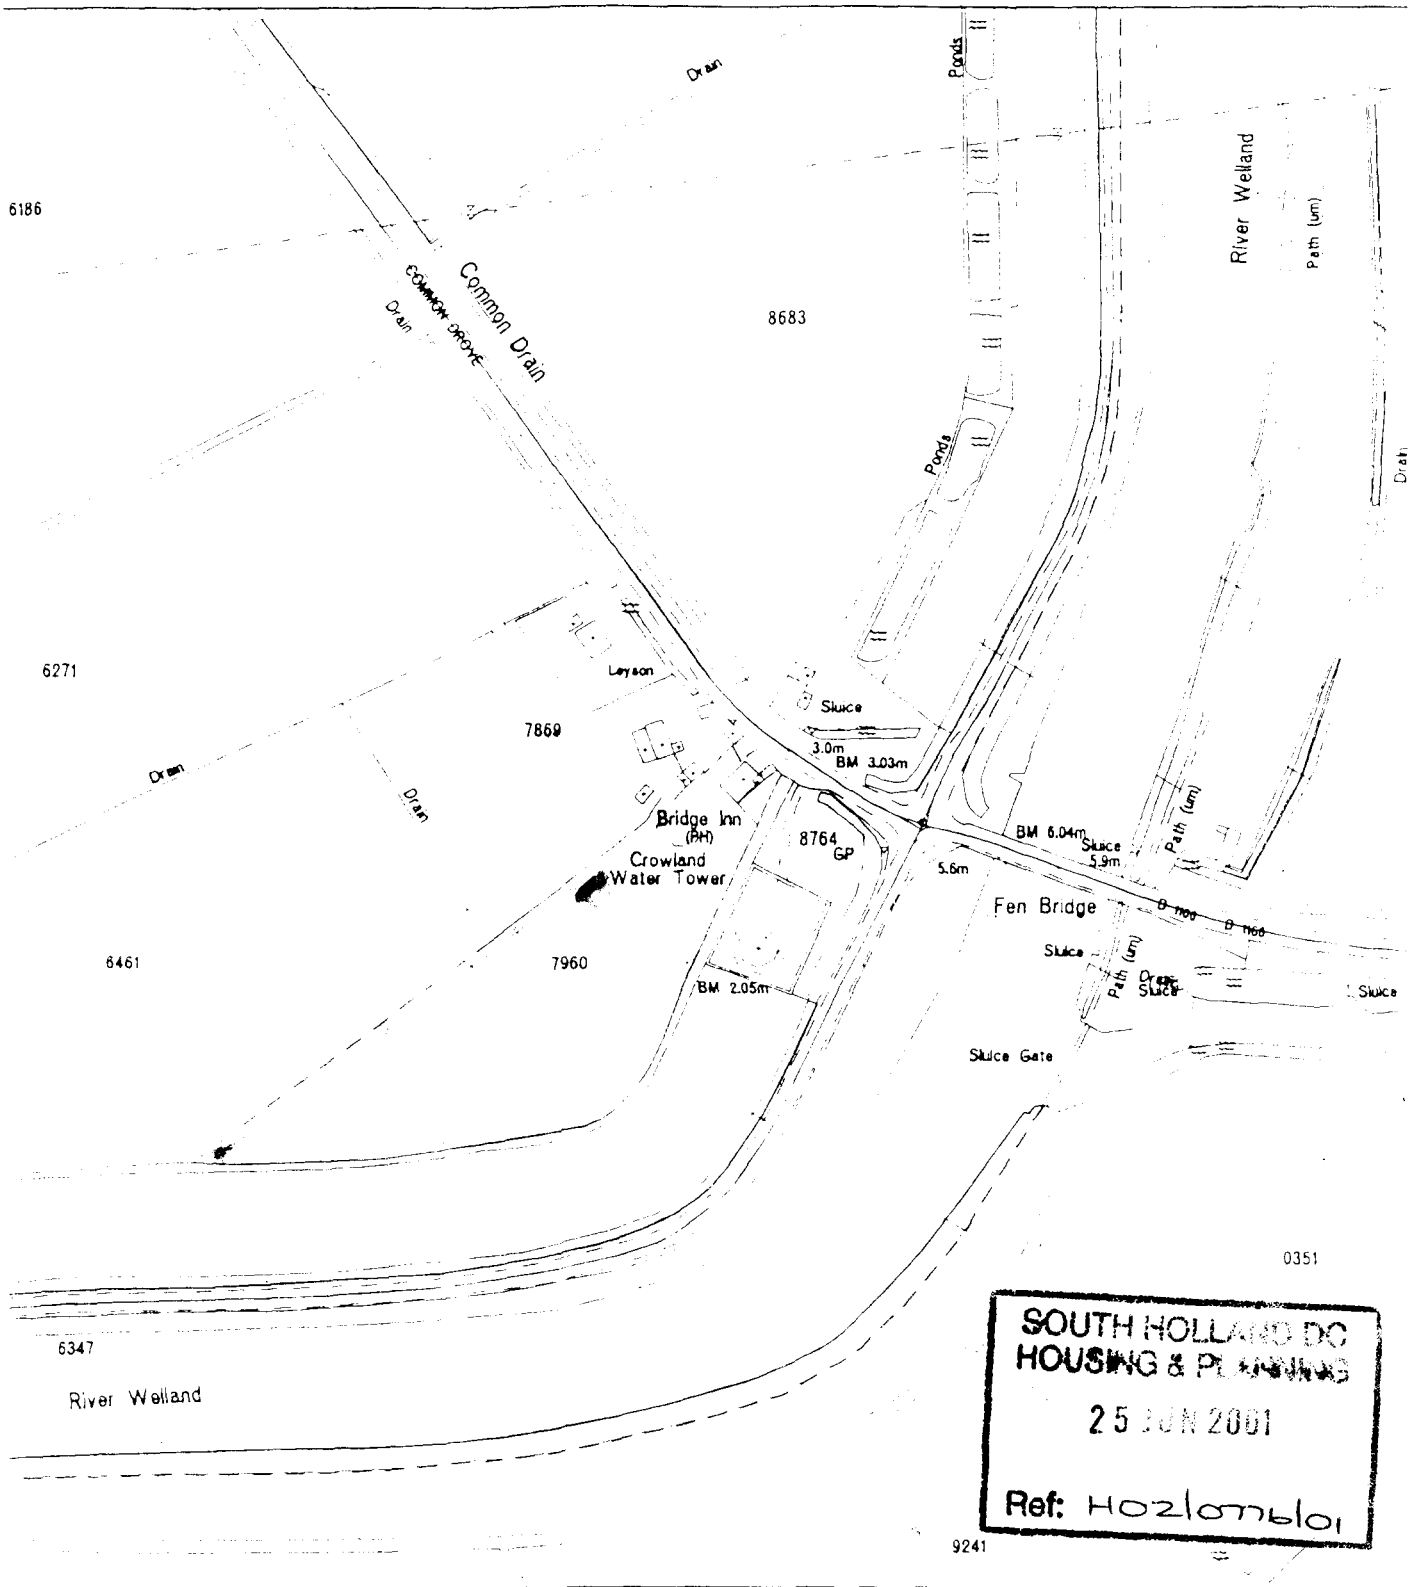

SOUTH HOLLAND DC
HOUSING & PLANNING
25 JUN 2001
Ref: H02/0761/01

SOUTH HOLLAND DISTRICT COUNCIL

Council Offices
Priory Road
Spalding
Lincolnshire
PE11 2XE

Tel 01775 761161

This copy has been produced specifically for Planning and Building Control purposes only. No further copies may be made

N

Reproduced from the Ordnance Survey mapping with the permission of the Controller of Her Majesty's Stationery Office (c) Crown Copyright. Unauthorised reproduction infringes Crown copyright and may lead to prosecution or civil proceedings

OS Licence No LA079413



Rear Elevation

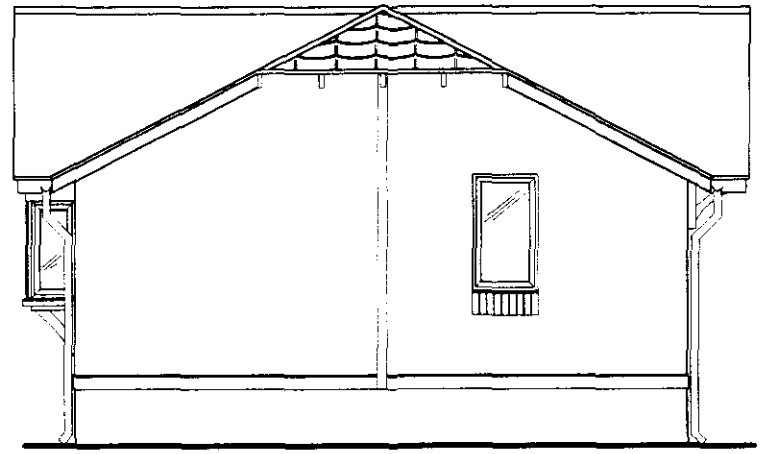

Side Elevation (Bedroom end)

Materials:
Roof, Grey tile.
External wall finish: Render.

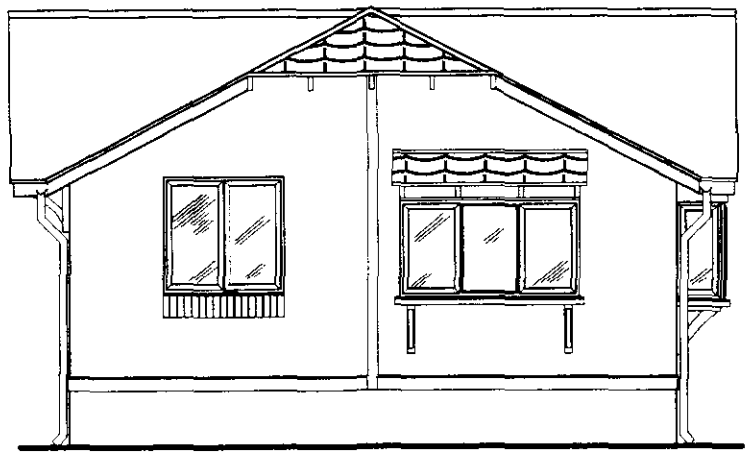

Side Elevation (Lounge end)

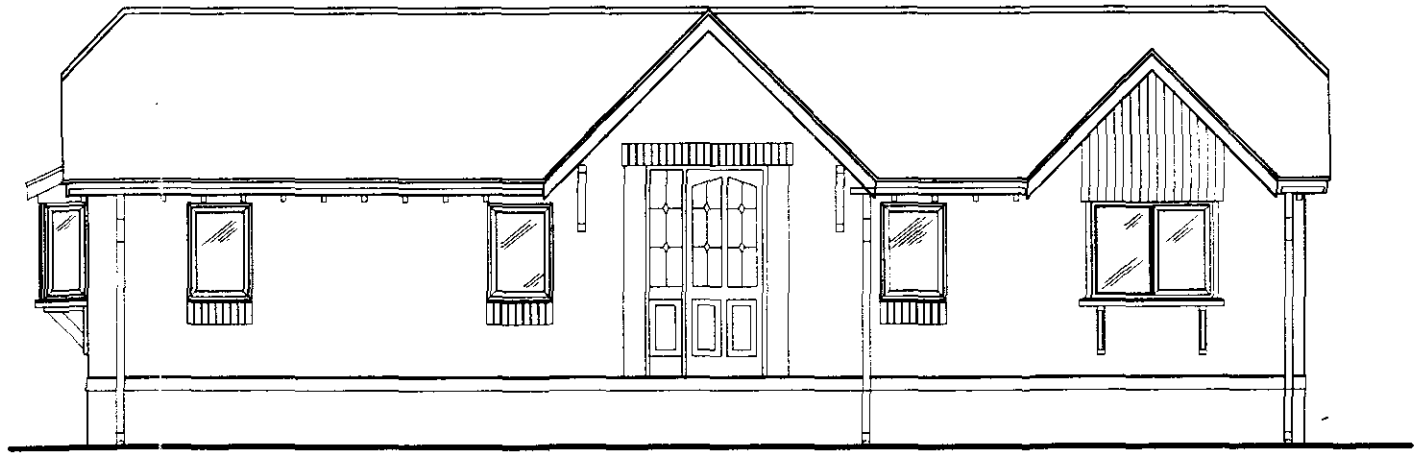

Front Elevation

SOUTH HOLLAND DC
HOUSING & PLANNING
25 JUN 2001
Ref: H02/0776/01

Model	Deene	14.020 x 6.096	46 x 20				
Agent							
Customer							
	Switched Socket		Light, any type		Switch		Washer Plumbing
	Concealed Socket		Enclosed Light		Pull Cord Switch		Radiator
	Double Socket		Light Tail		Two-Way Switch		Refridgerator
	Spur Point		Fluorescent Light		Cooker Point		Freezer
	T.V. Socket		Shaver Socket		Extractor Fan		Smoke Detector

RADIATOR SCHEDULE

DATE DRAWN / BY	CHECKED
21.12.98 KSR	
1	
2	
3	
4	
5	
6	

TING DENE

BRADFIELD ROAD
FINEDON ROAD IND. EST.,
WELLINGBOROUGH
NORTHAMPTONSHIRE NN8 4HB
TEL: (01933) 225157
FAX: (01933) 272216
(01933) 441916

Scale	S.O. No.	DRAWING No.
1:50		P1/P2/02

P1/P2/01

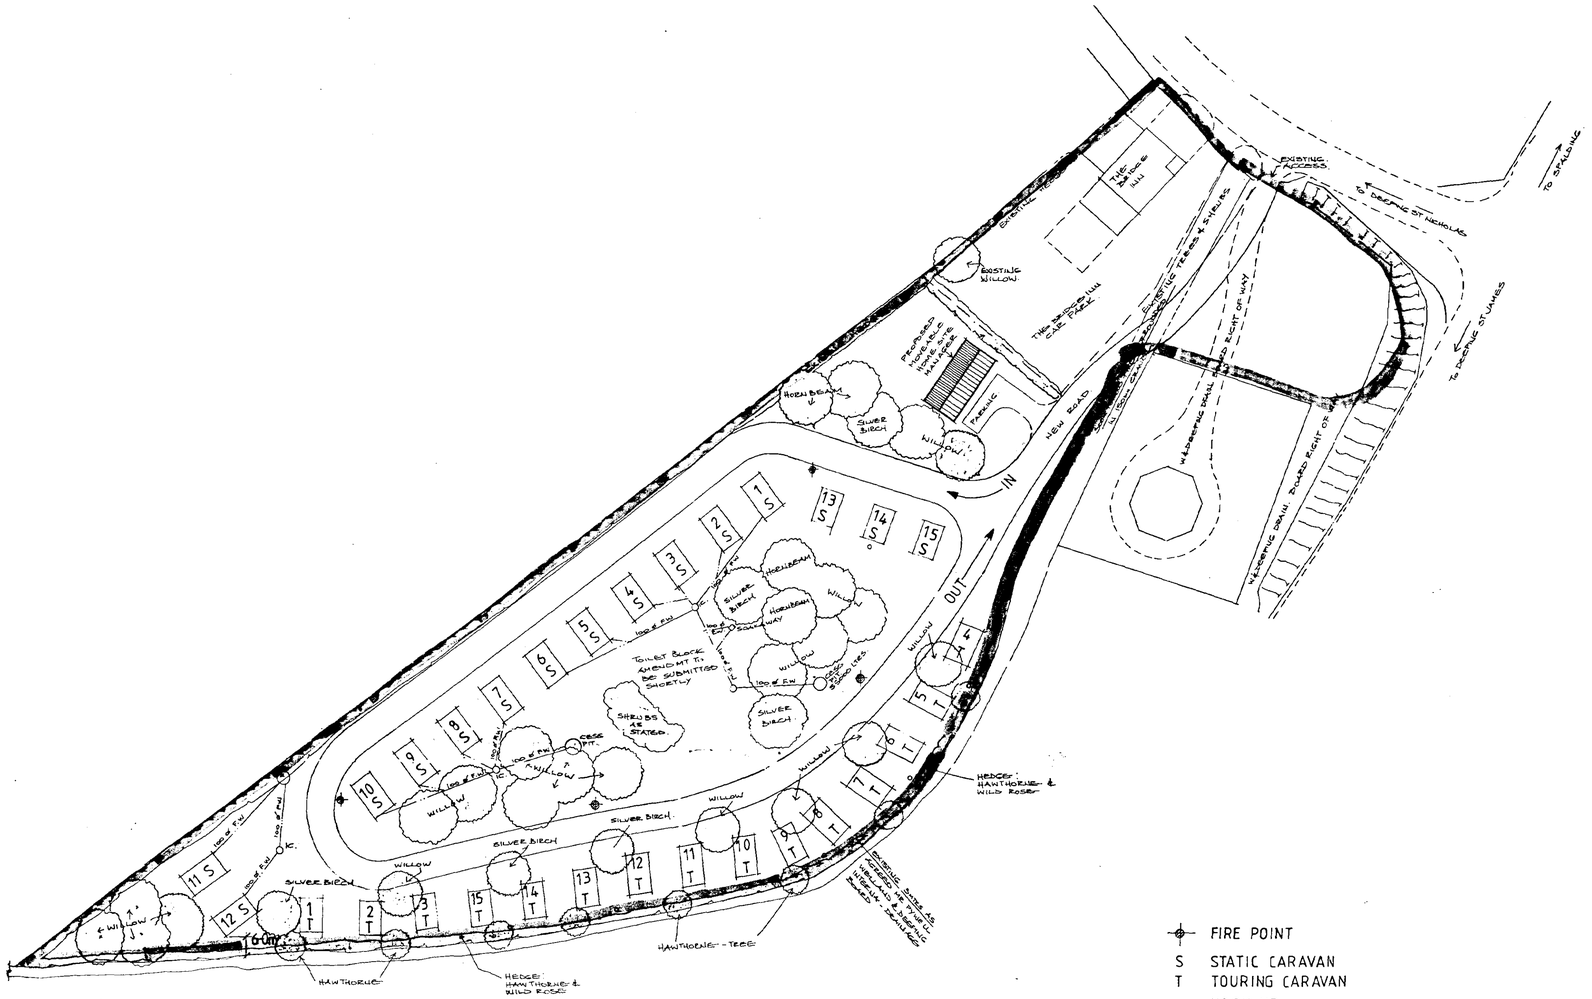

BLOCK PLAN
1:500

- FIRE POINT
- S STATIC CARAVAN
- T TOURING CARAVAN
- HOOK UP
- WASTE WATER POINT
- SEALED F.W. TANKS.
- DRINKING WATER

RELATING TO CARAVAN PARK:
REV. B. 27-11-00 ADDITIONAL LANDSCAPING IN COMPLIANCE WITH PLANNING PERMISSION
BUILDING CONTROL - DRAINAGE & DETAILS.
REV. C 15-1-01 AMENDMTS FOR BUILDING CONTROL.

PROPOSED "MOVEABLE" HOME for SITE MANAGER.
at The Caravan Park on Land
at the Rear of The Bridge Inn,
Crowland.
Scale 1:500 Date: June,01

SOUTH HOLLAND DC HOUSING & PLANNING
2001
Ref H02/0776/a

DETERMINED PLAN