


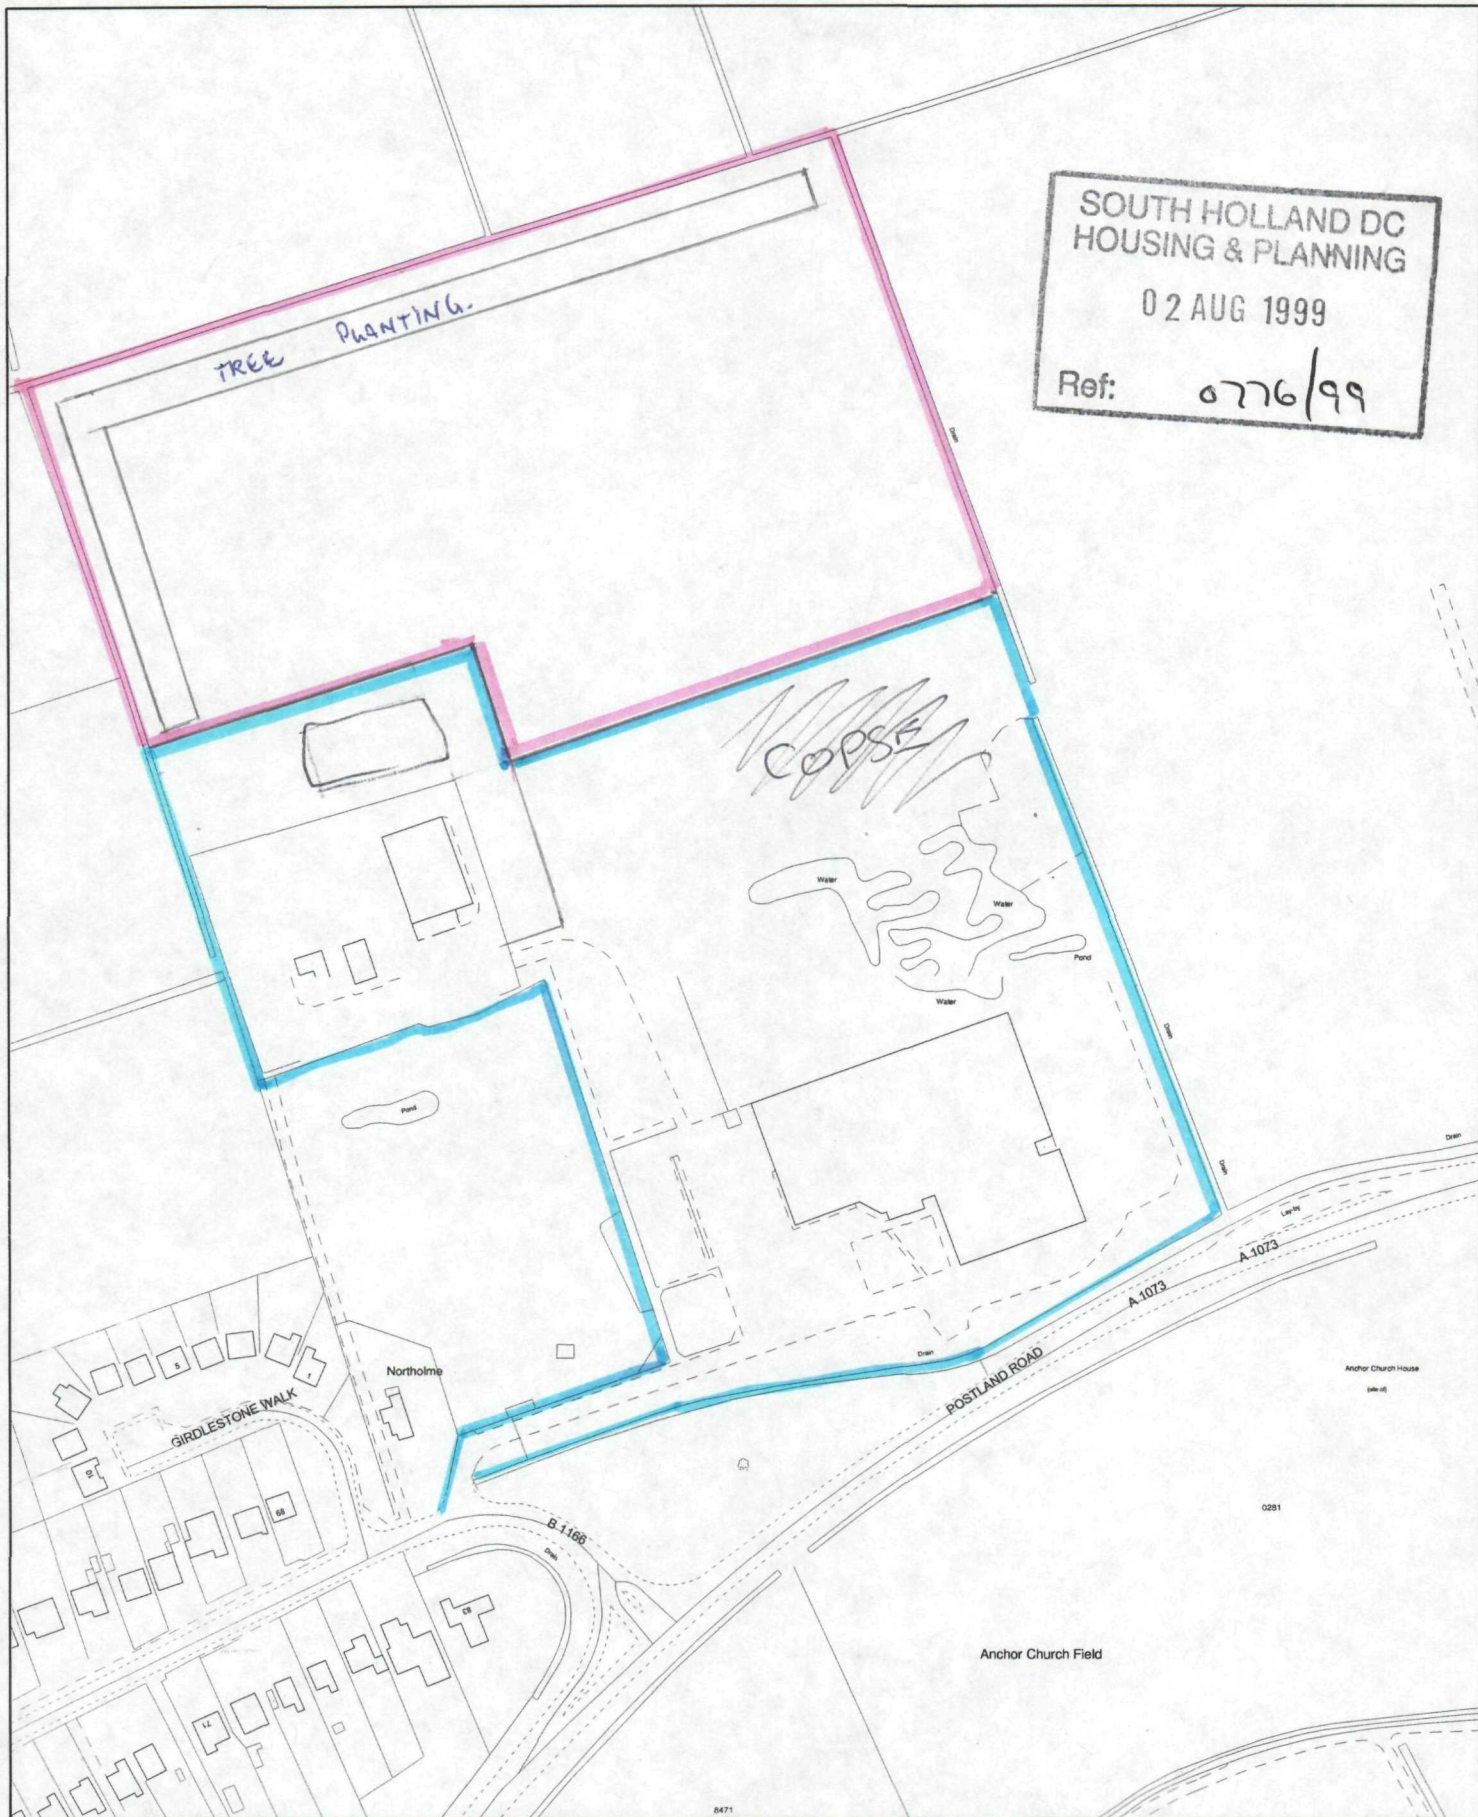

S O U T H
H O L L A N D
D I S T R I C T C O U N C I L

Council Offices, Priory Road, Spalding,
 Lincolnshire PE11 1DB

This copy has been produced specifically for the map return
 scheme purposes only. No further copies may be made.

Scale:
 1:2500

This map is reproduced from Ordnance Survey material with
 permission of Ordnance Survey on behalf of Her Majesty's
 Stationary Office (c) Crown copyright. Unauthorised reproduction
 infringes Crown copyright and may lead to prosecution or civil
 proceedings. South Holland District Council LA079413 1999

