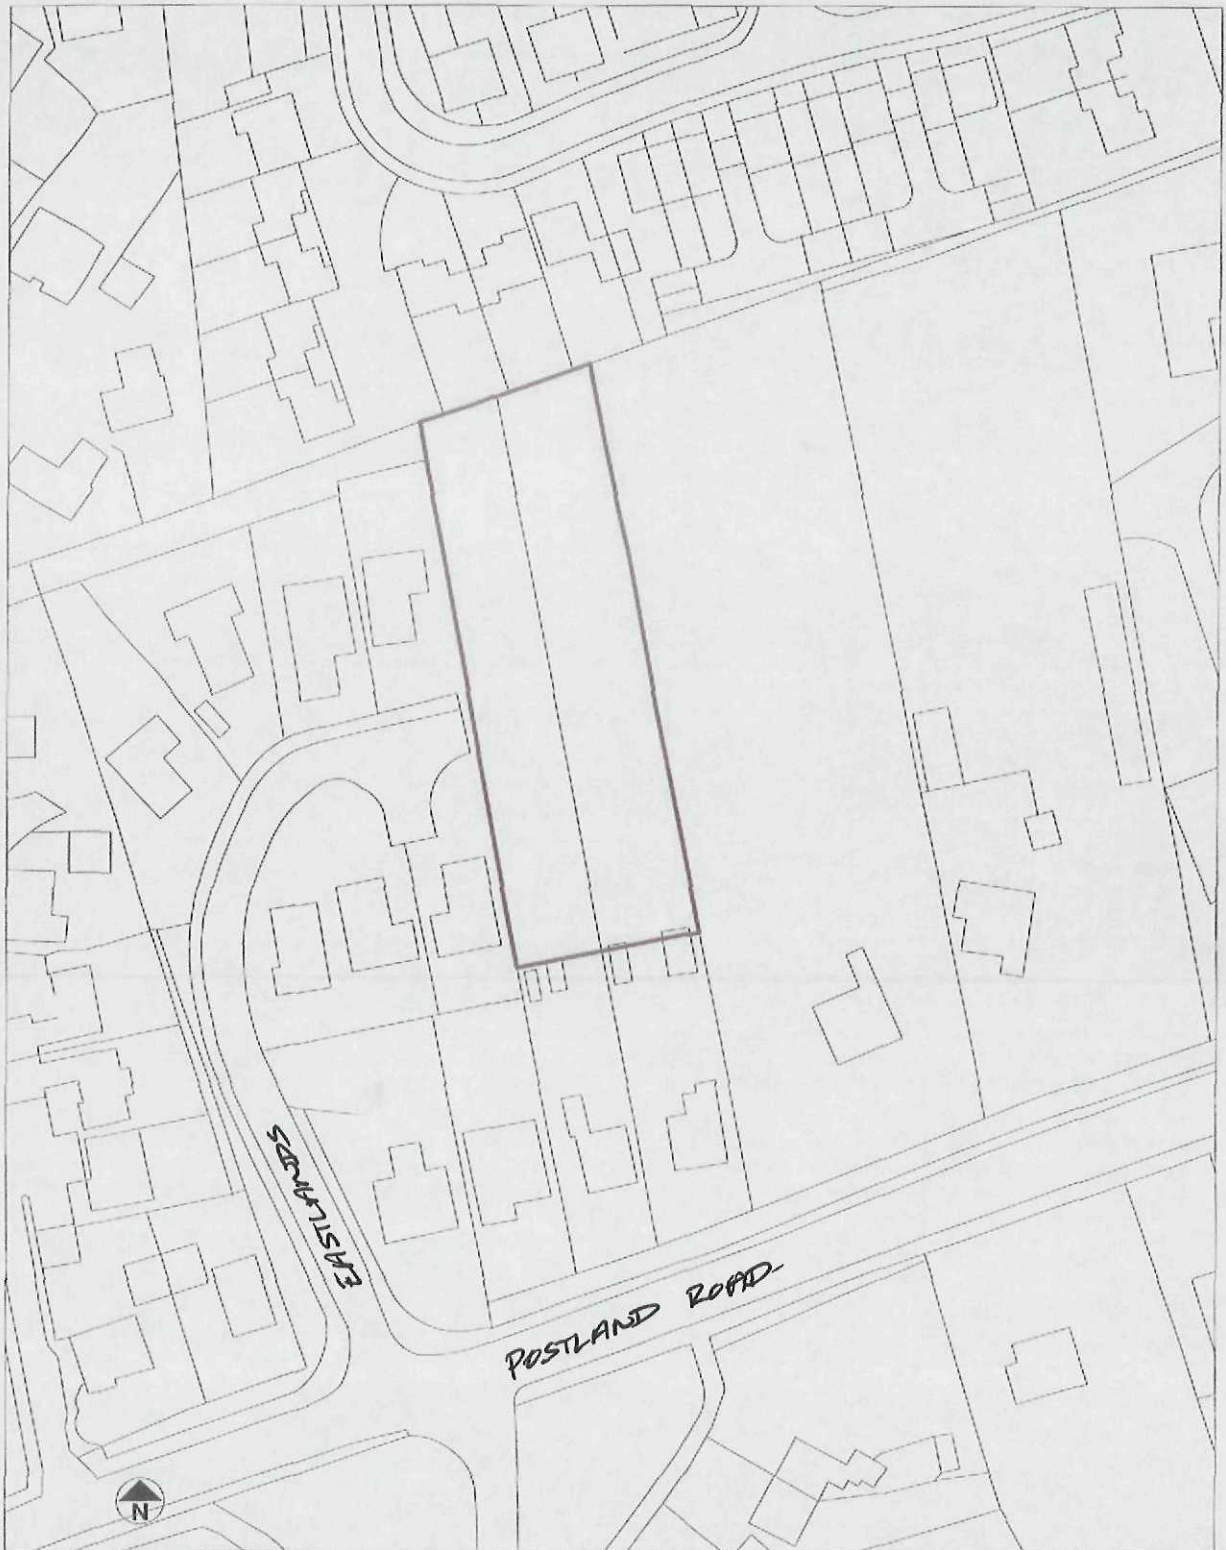


Sept 11- Rev A:
Red line and scale altered

Project		SITE AT EASTLANDS		B M Design Consultancy	
Title		BLOCK PLAN		Chartered Architects CDM Co-ordinators	
Scale		1:1000		Architects: House Ground Work	
Date		Aug 11		Architect: Freeland	
Project No		4460		Pemberton PEI IVU	
Client		D		Telephone 01703 555924	
Version		01		Fax 01703 551205	
Author		A		RA	