


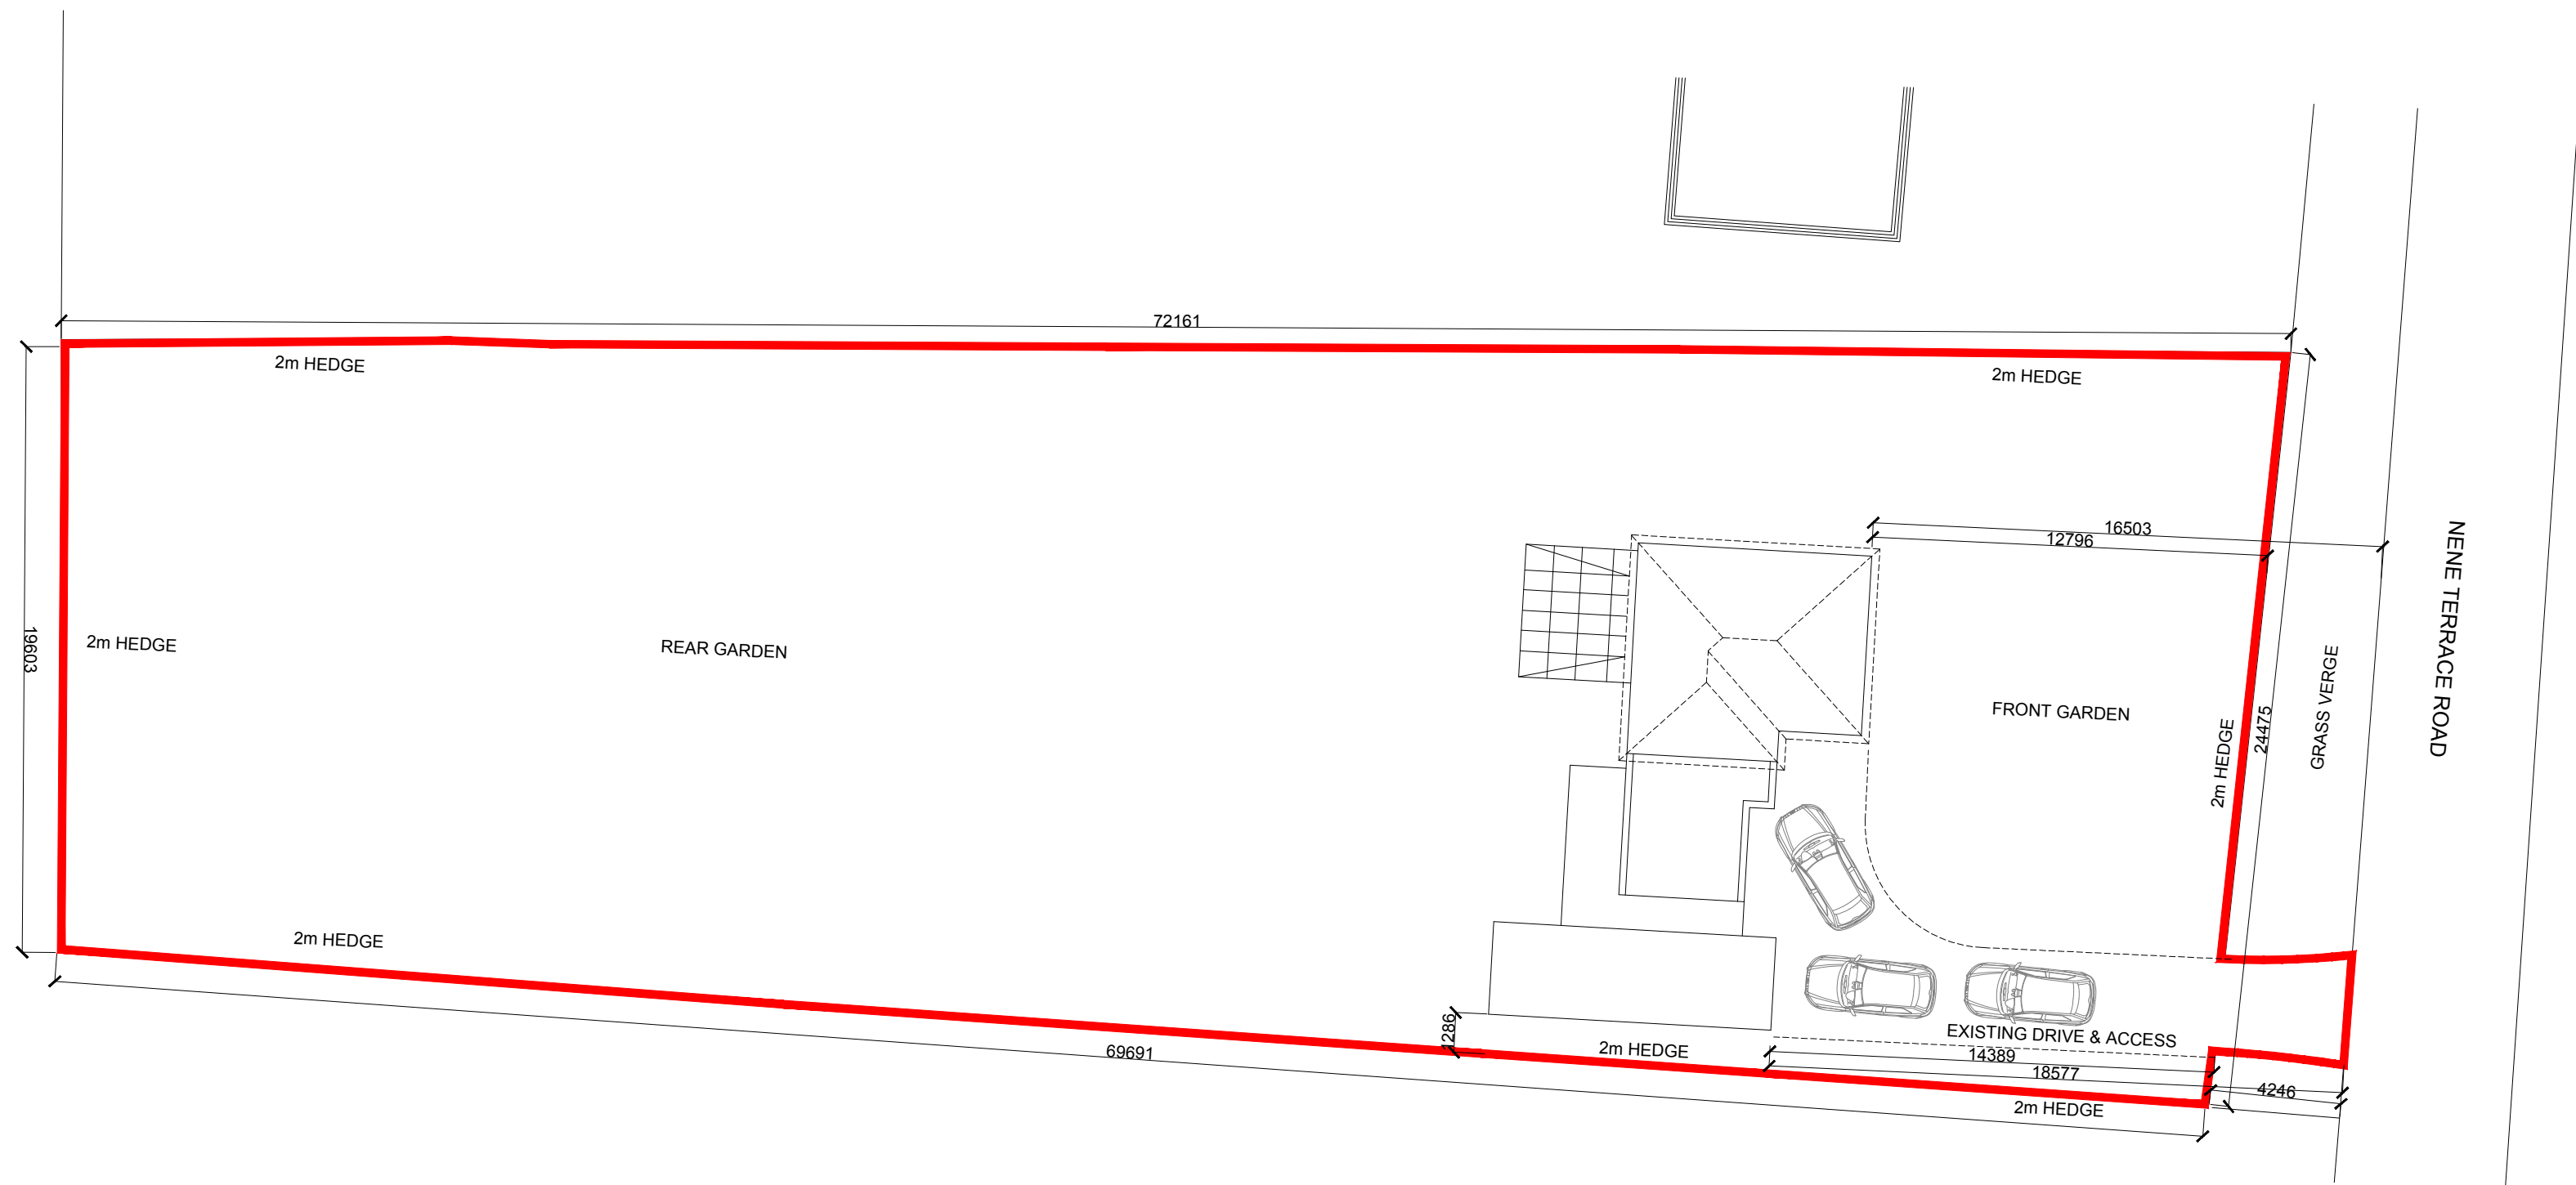

Existing Block Plan

Drawn RAC	Date AUG2024	Checked —	Scale 1:200@A3
Job No NTR24	Drawing No 002	Revision —	Note

SCALE 1:200

