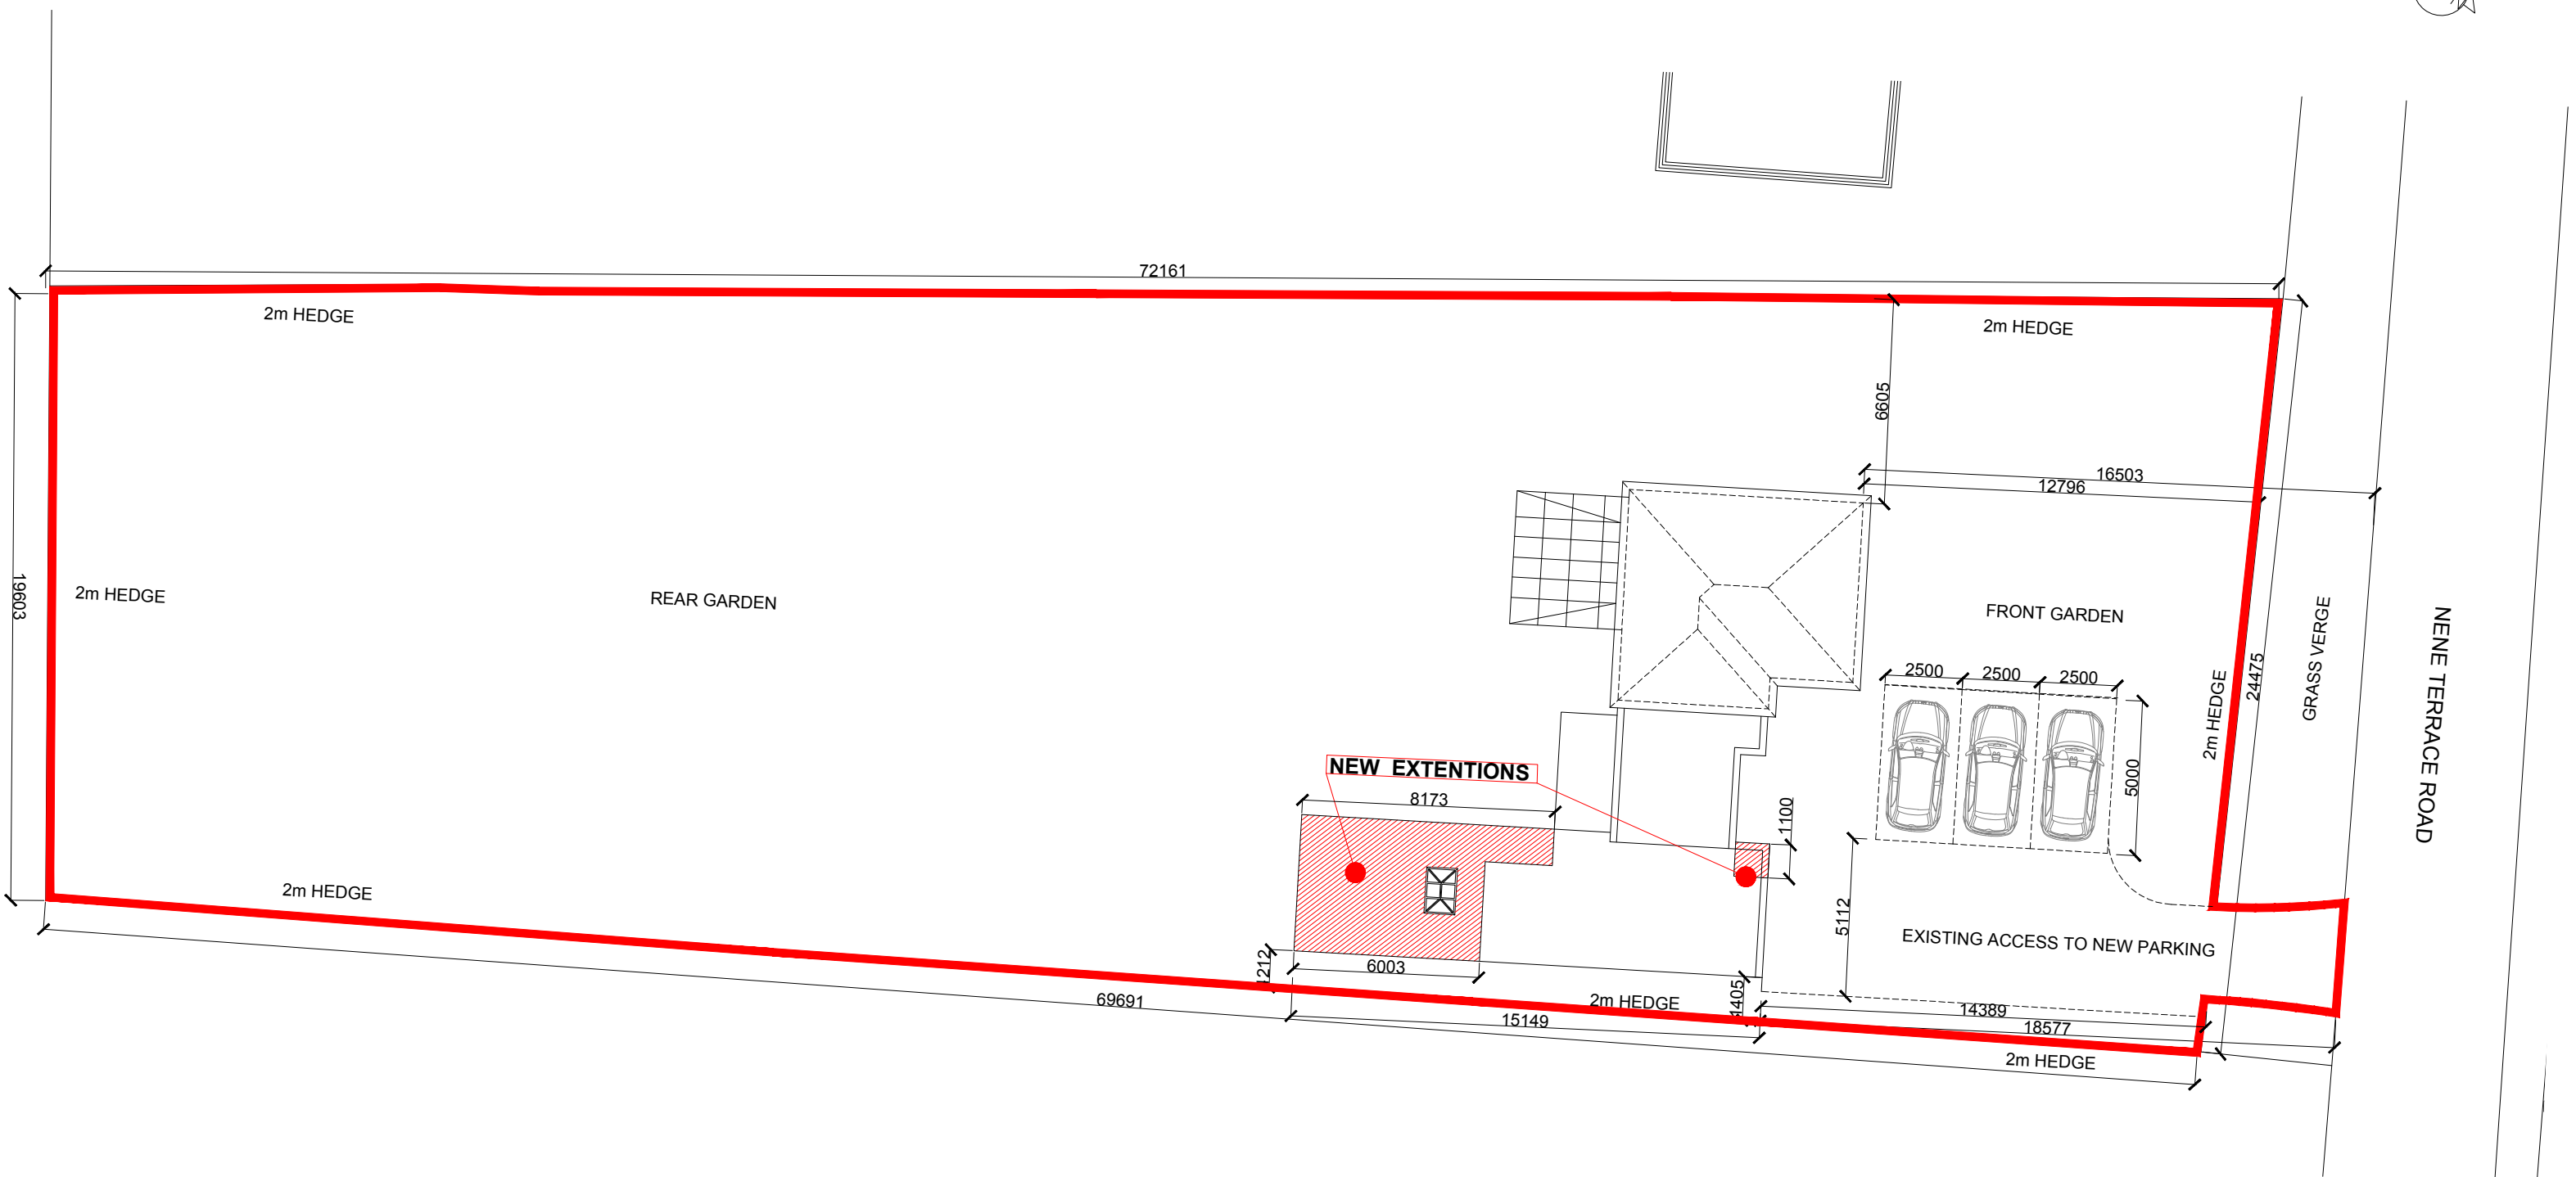


CHISWICK ARCHITECTURAL Ltd.

32 Spring Avenue Hampton Vale
Peterborough Cambridgeshire PE7 8BA
m: 07714 332 331 t: 01733 242 852
e: info@chiswickarchitectural.com

Registered in England & Wales | 11843354

PLANNING

Client	Mrs Louise M Sboui		
Project	Extension & Alterations Retirement Annexe 164 Nene Terrace Road Crowland PE6 0LH		
Drawing Title	Proposed Block Plan		
Drawn RAC	Date AUG2024	Checked —	Scale 1:200@A3
Job No NTR24	Drawing No 003	Revision —	Note