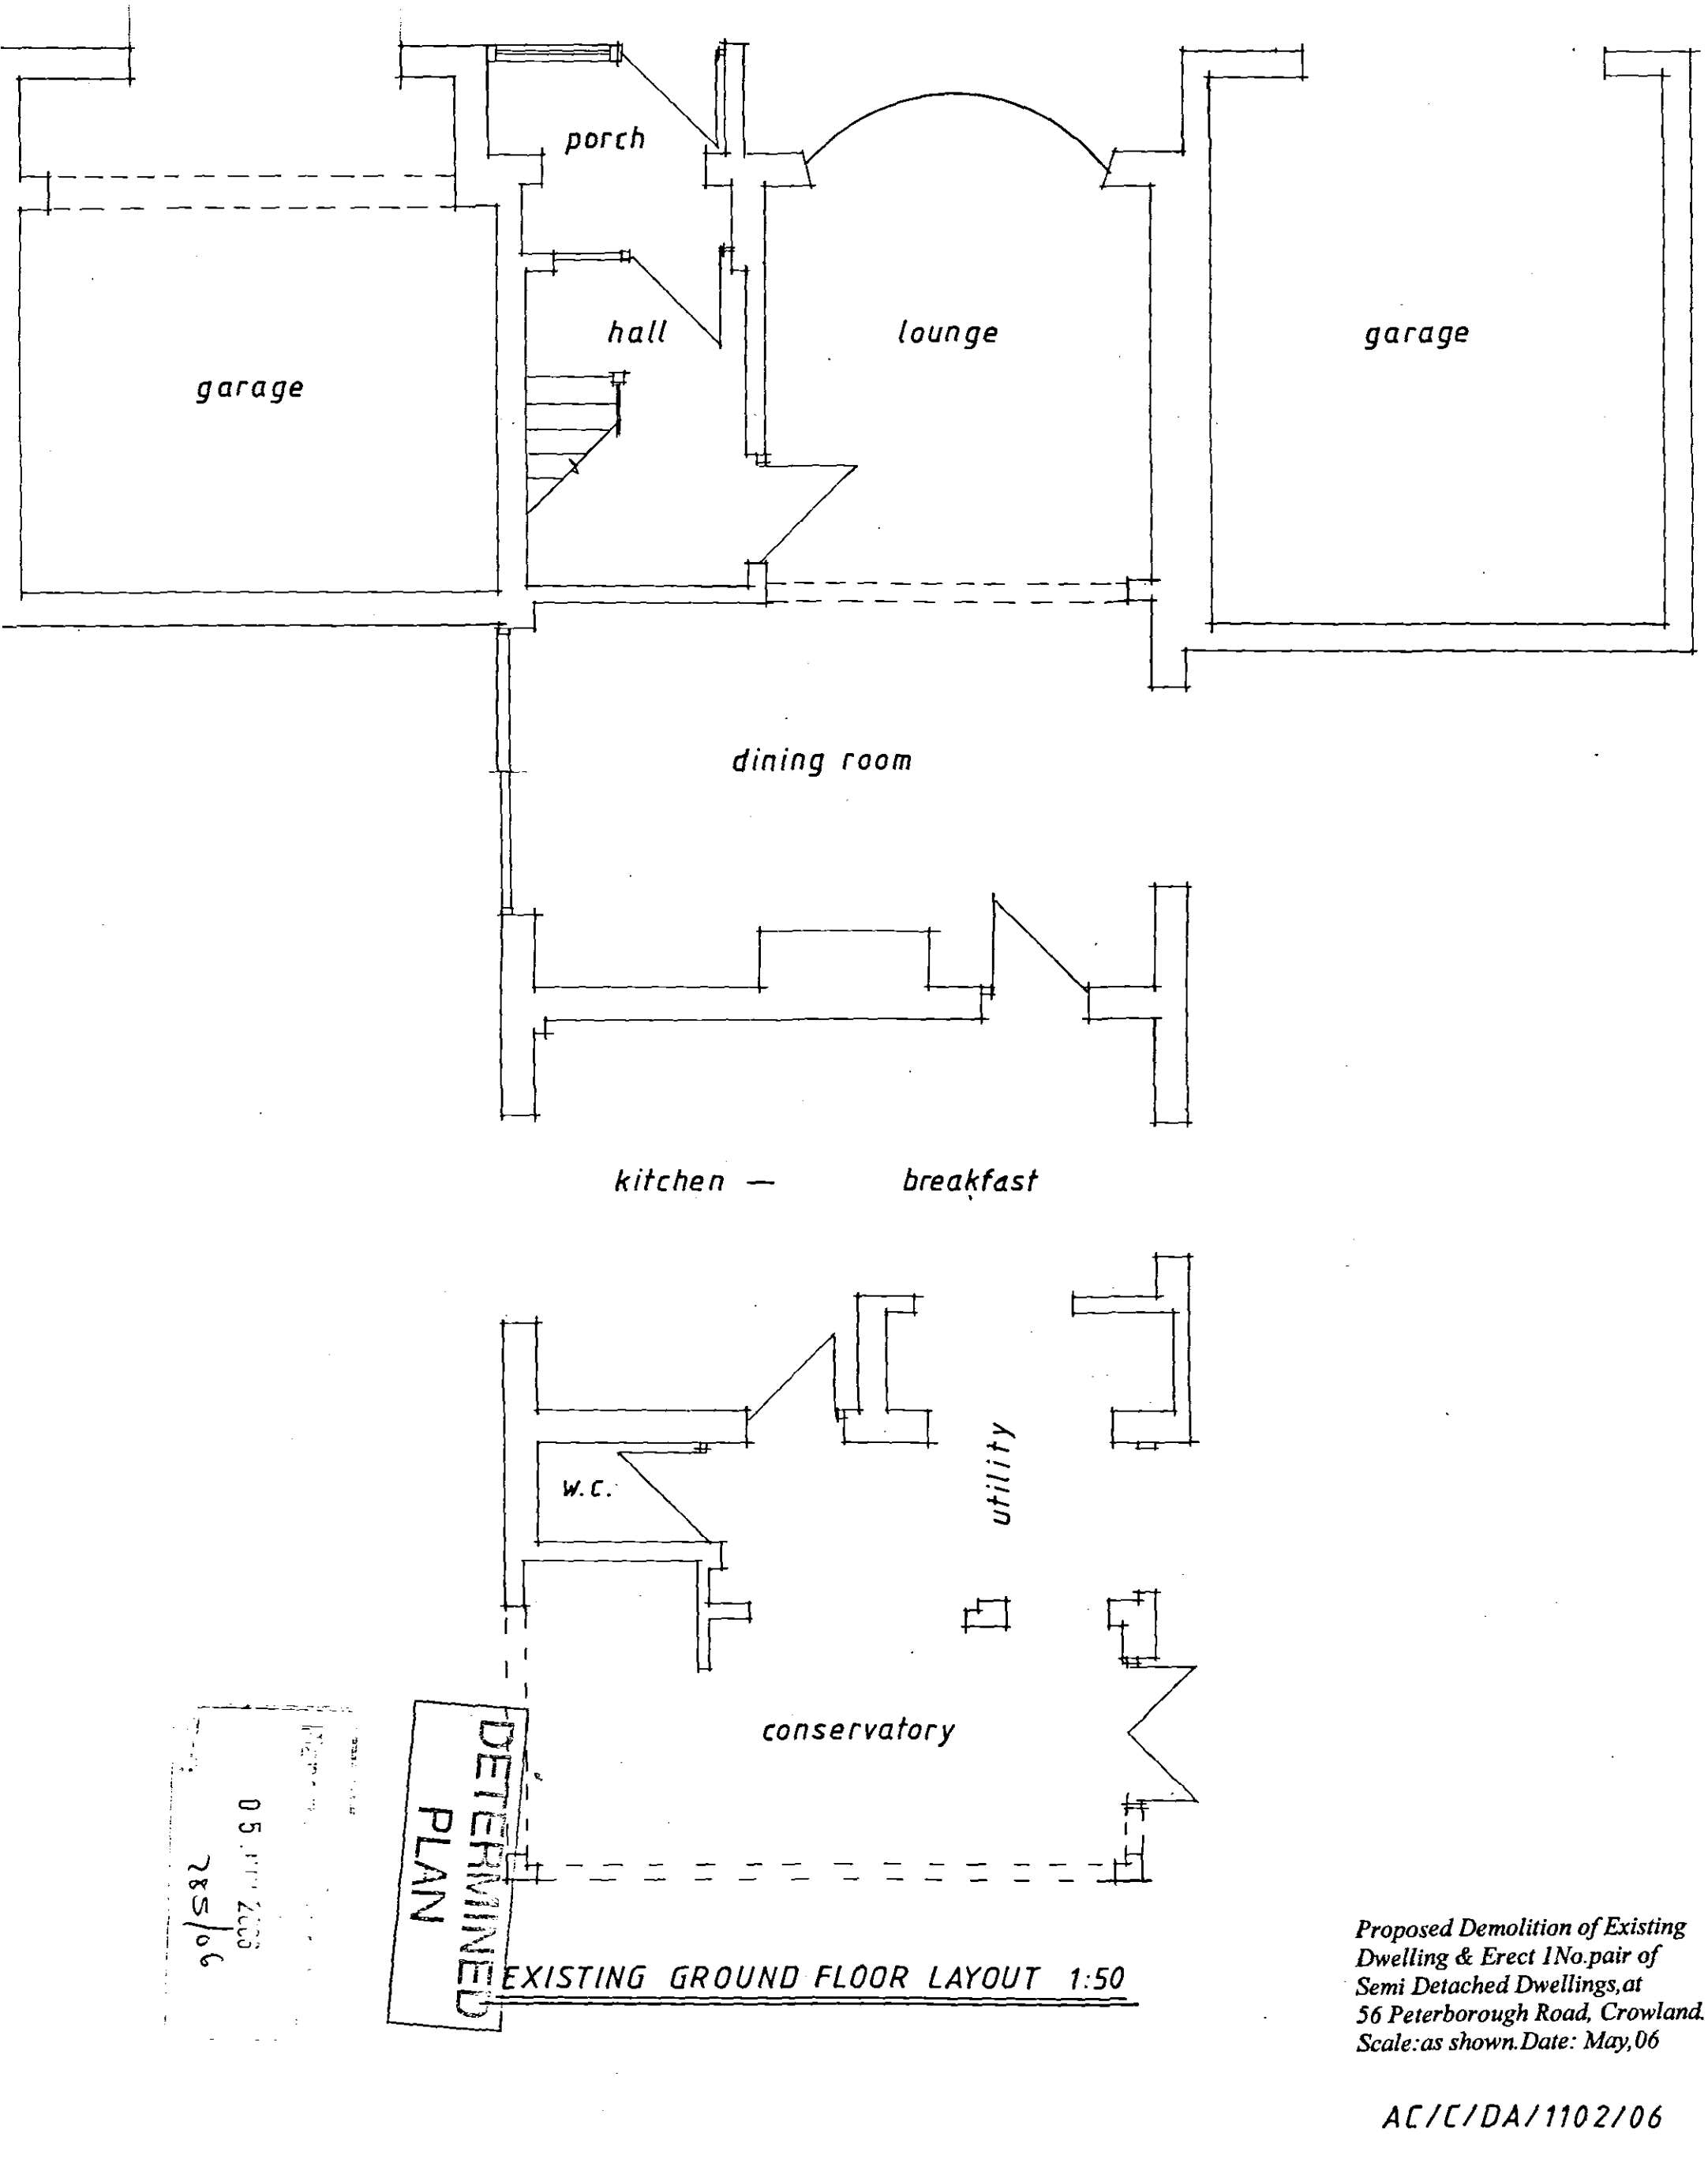


Proposed Demolition of Existing Dwelling & Erect 1No.pair of Semi Detached Dwellings,at 56 Peterborough Road, Crowland. Scale:as shown.Date: May,06

AC/C/DA/1102/06