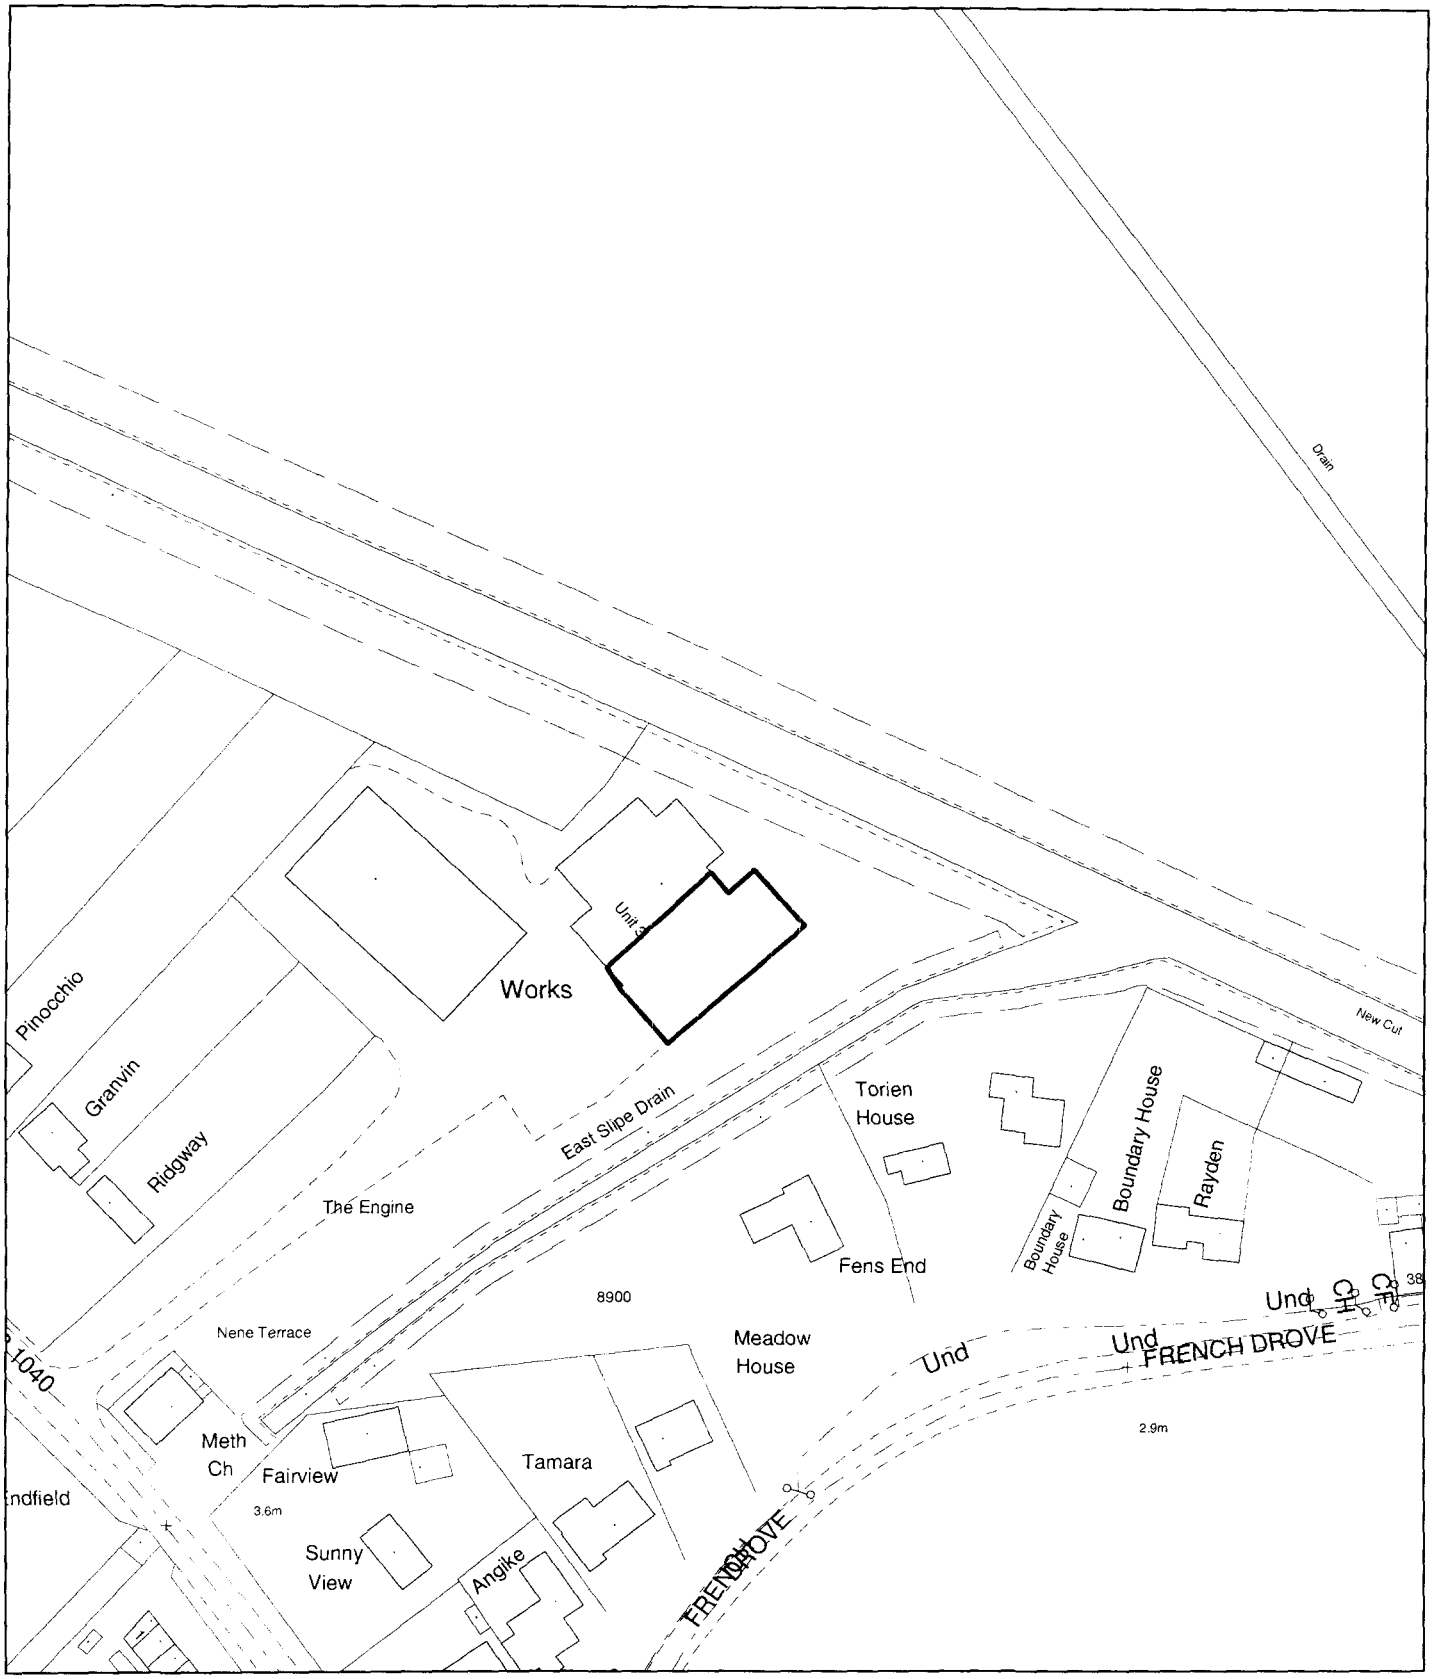


Planning Application Location Plan
Ward Member Notification


H02/0789/01

Scale: 1:1250

Housing and Planning Services Department

Council Offices, Priory Road, Spalding, Lincolnshire

PLEASE DO NOT COPY THIS PLAN
This map is reproduced from Ordnance Survey material with permission of Ordnance Survey on behalf of Her Majesty's Stationery Office (c) Crown copyright. Unauthorised reproduction infringes Crown copyright and may lead to prosecution or civil

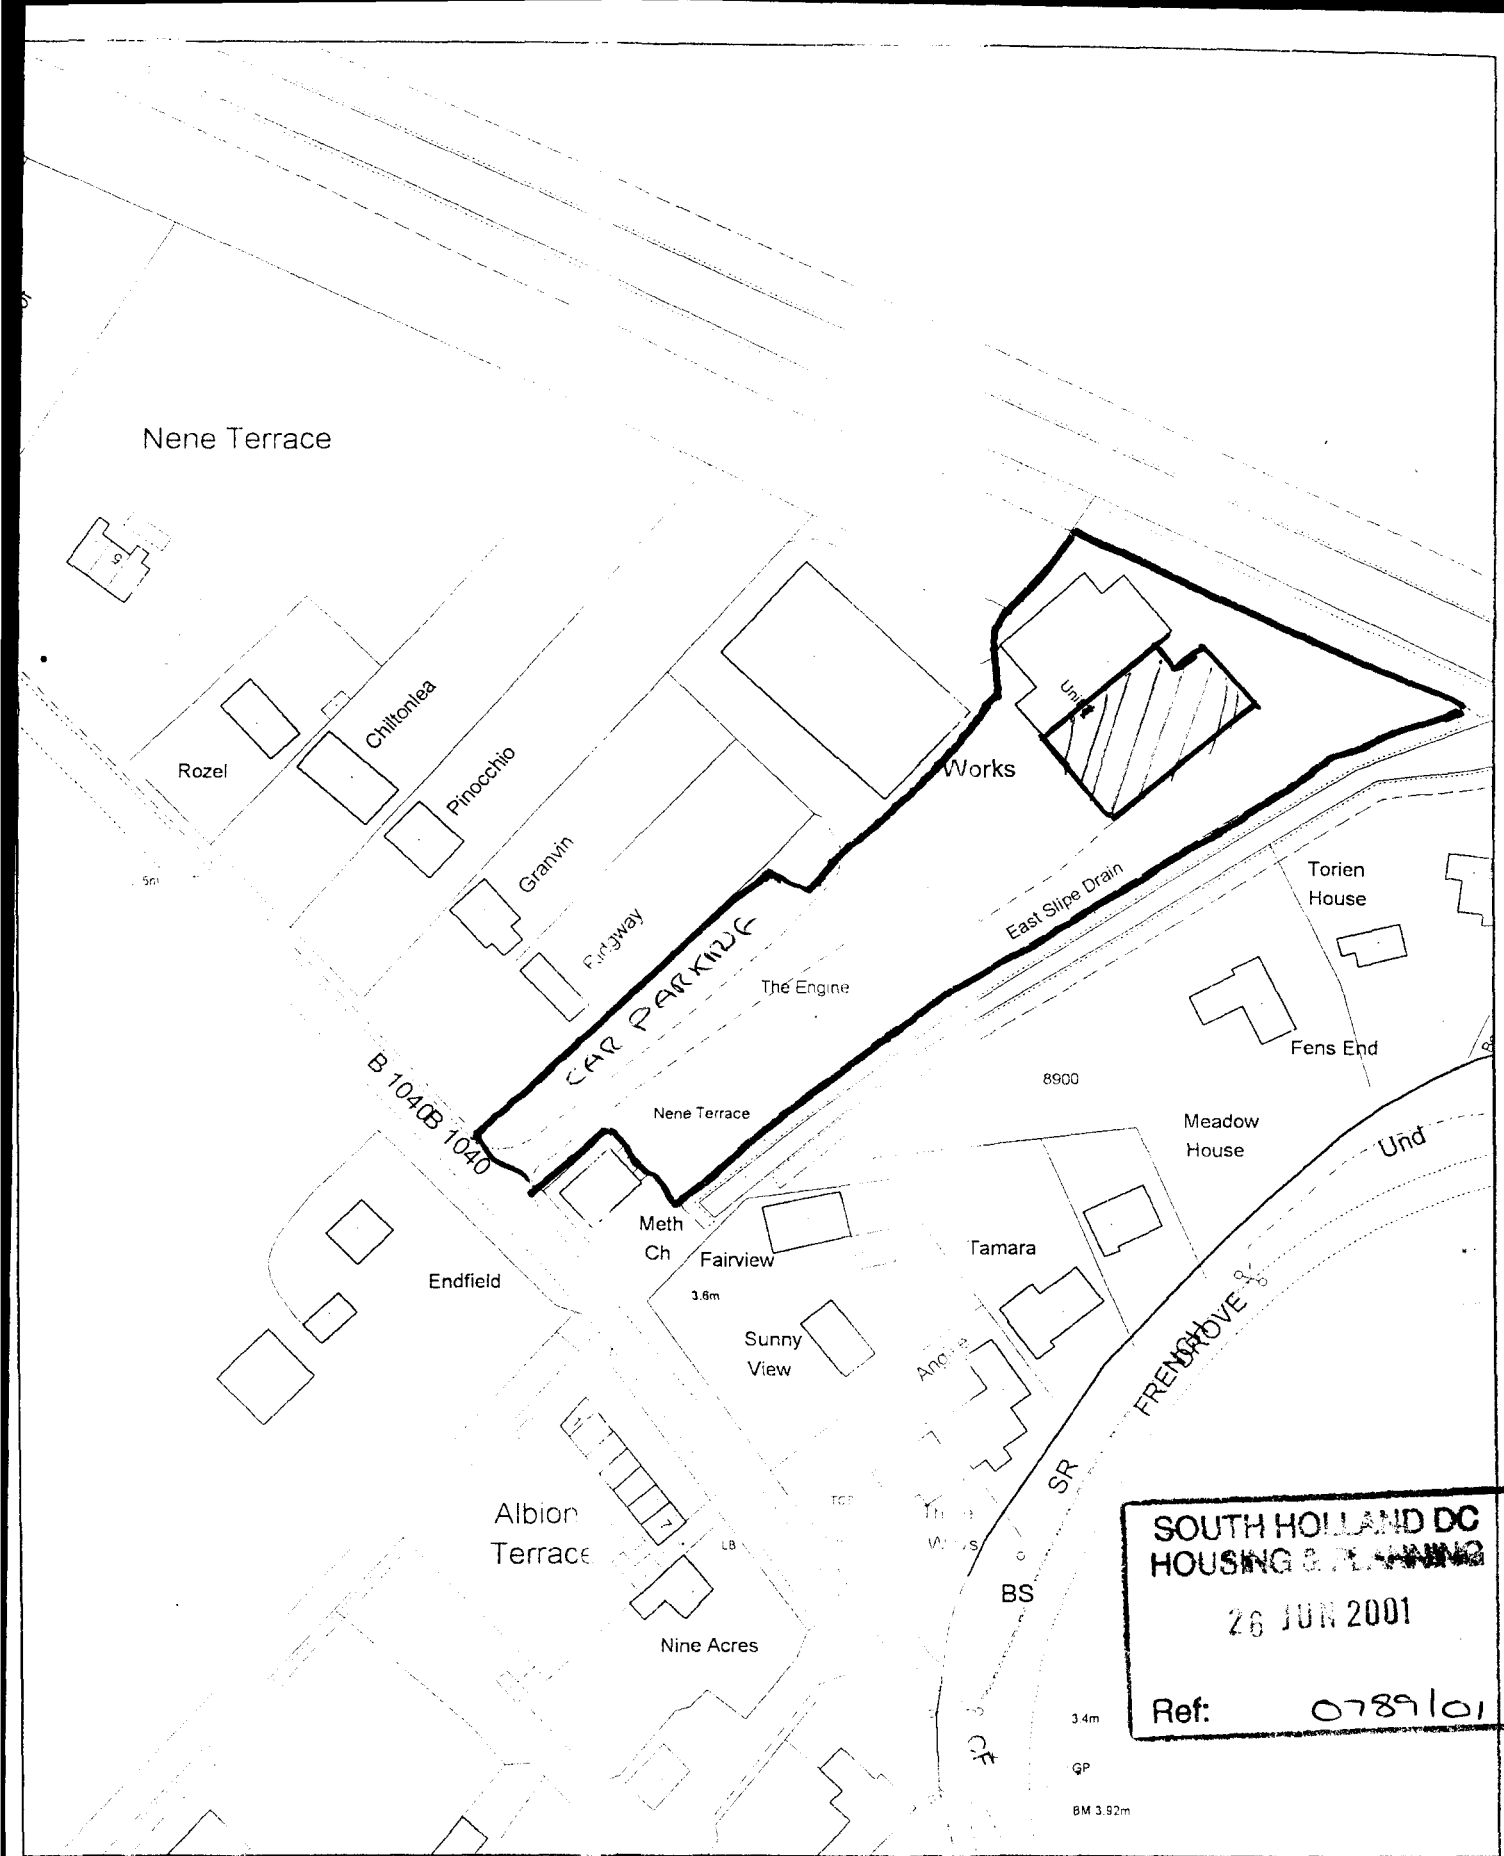

SOUTH HOLLAND DC
HOUSING & PLANNING
26 JUN 2001
Ref: 0789/01

SOUTH HOLLAND DISTRICT COUNCIL

Housing and Planning Services Department


Council Offices, Priory Road, Spalding, Lincolnshire
PE11 2XE

Scale: 1:1250

September 1999

This map is reproduced from Ordnance Survey material with permission of Ordnance Survey on behalf of Her Majesty's Stationery Office (c) Crown copyright. Unauthorised reproduction infringes Crown copyright and may lead to prosecution or civil proceedings. South Holland District Council LA079[illegible]9

Inset 26
Nene Terrace

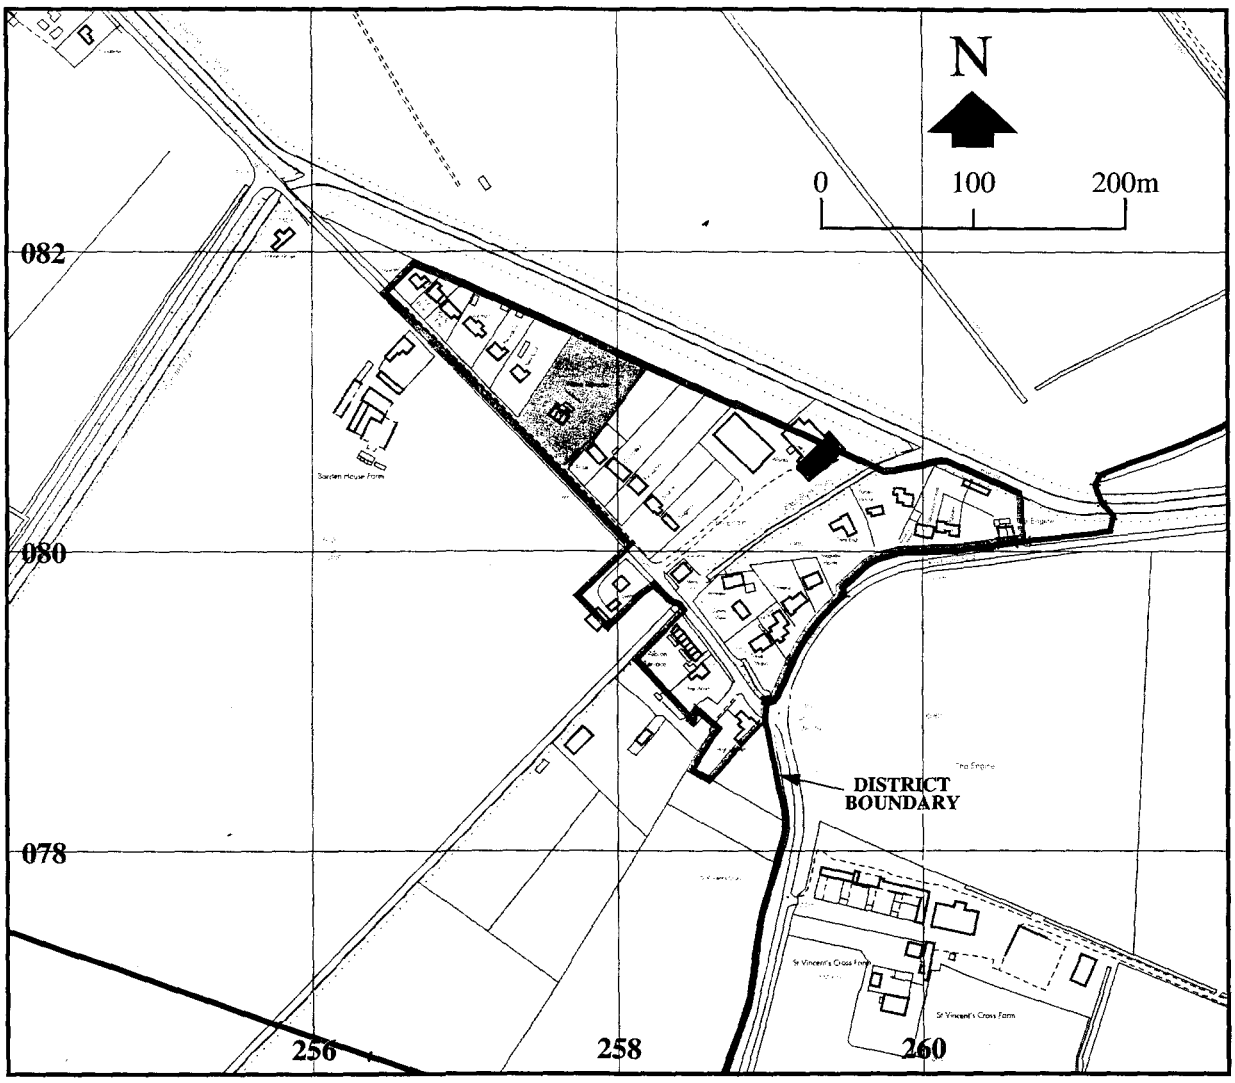

South Holland District Local Plan - Adopted October 1998

Reproduced from the Ordnance Survey mapping with the permission of the Controller of Her Majesty's Stationery Office © Crown copyright. Unauthorised reproduction infringes Crown copyright and may lead to prosecution or civil proceedings. South Holland District Council. Licence LA 079413, 1998.