STUDIO 11 architecture

— PASSING PLACE VARIATION

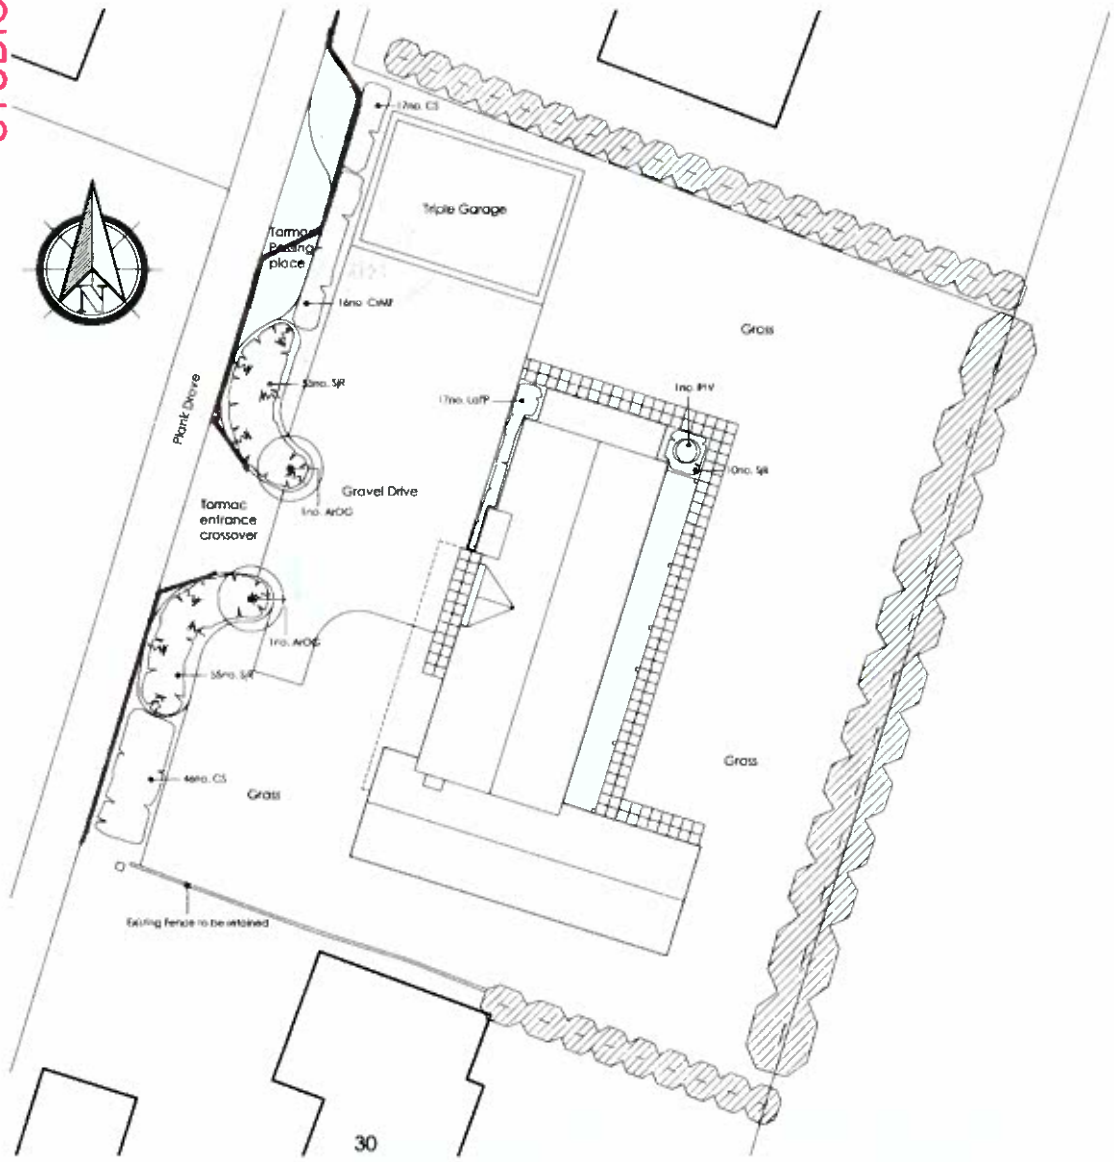

KEY

- Existing tree/ landscaping to be retained
- Proposed Tree
- General planting
- 600mm x 600mm Marshalls Yorkstone Heritage paving slabs.
- Specimen Shrub

TREES

	Species	Girth	Type	Overall Height	Root Condition	No.
ArOD	Acer rubrum 'October Glory'	12-14	RZ	400-500	Bare Root	2

GENERAL PLANTING

	Species	No. Breaks	Type	Overall Height	Root Condition	No.
SjR	Skimmia japonica 'Rubella'	6 - 8	3L	30 - 40	Container	120
CS	Ceanothus 'Skylark'	5 - 7	3L	45 - 60	Container	63
CoMF	Cornus sanguinea 'Midwinter Fire'	6 - 8	3L	45 - 60	Container	16
LaTP	Lavandula angustifolia 'Twickel Purple'	7 - 9	3L	20 - 30	Container	17

SPECIMEN SHURBS

	Species	No. Breaks	Type	Overall Height	Root Condition	No.
PtV	Phormium tenax 'Variegatum'	Multi	5L	60 - 90	Container	1

Specification Notes:

1. **General Notes**
   - All planting and seeding to be carried out to BS 3936.
2. **Tree Planting**
   - Excavate tree pits to the following sizes.

     Semi mature trees – 2100 x 2100 x 900mm depth
     Extra heavy standard trees – 1500 x 1500 x 900mm depth
     Heavy standard trees – 1500 x 1500 x 900mm depth
     Standard trees – 900 x 900 x 900mm depth
   - Retain topsoil for re-use and remove subsoil from site to designated subsoil heaps.
   - Backfill trees with 80 litres of tree planting compost incorporated into topsoil.
   - Tree support - Semi-mature, Extra heavy standard and Heavy standard trees to be supported by means of underground guying. Rootballed standard trees to be double staked and bareroot standard trees to be single staked. All trees to be secured to tree stakes with appropriate tree ties and spacers.
   - Mulch trees to 75mm depth with 'Bark Nuggets' over area of tree pit.
   - Check stakes, ties and spacers regularly to prevent damage to tree trunks and remove when trees are judged to be well established and self supporting.
3. **Hedge Planting**
   - Cultivate 500mm wide strip 300mm deep and plant in a single row unless otherwise stated at the spacings specified in the plant schedule.
4. **Groundcover and Shrub Planting**
   - Cultivate all shrub planting areas to a depth of 300mm and plant shrubs in positions shown.
   - Mulch shrub beds with 75mm 'Bark Nuggets'.
   - Maintain all planting areas in a weed free condition by appropriate herbicide treatment as necessary until ground is covered by new planting. Hand weed tall weeds as necessary and maintain a tidy appearance.
5. **Grass Seeded Areas**
   - Cultivate to a depth of 150mm and prepare ground in accordance with specification. Sow seed mix Johnsons '34' grass seed mix at a rate of 25g/sqm.

REVISION	DATE	DRAWN	DESCRIPTION
A	17.03.2017	JMG	Amendments and further notes at request of planning officer

CLIENT Mr and Mrs J Sadler

PROJECT New Dwelling Plank Drove, Crowland

DRAWING Landscaping Details

SCALE 1:200 @ A2 **DRAWN** BCP **DATE** 06.02.2017

DRAWING NO. 283.LD.01

STUDIO 11 architecture

STUDIO 11 ARCHITECTURE LTD. THE BOATHOUSE, HARBOUR SQUARE, NENE PARADE, WISBECH, CAMBRIDGESHIRE, PE13 3BH
T: 01945 467339 E: design@studio11architecture.co.uk W: www.studio11architecture.co.uk
OFFICES: THE BARNHOUSE, HACCOMBE, DEVON TQ12 4SB THE BOATHOUSE, WISBECH, CAMBRIDGESHIRE PE13 3BH KEYSTONE INNOVATION CENTRE, THETFORD, NORFOLK IP24 1JD

Chartered Institute of Architectural Technologists

Measurement Bar: When printed to the correct scale this line measures 100mm