

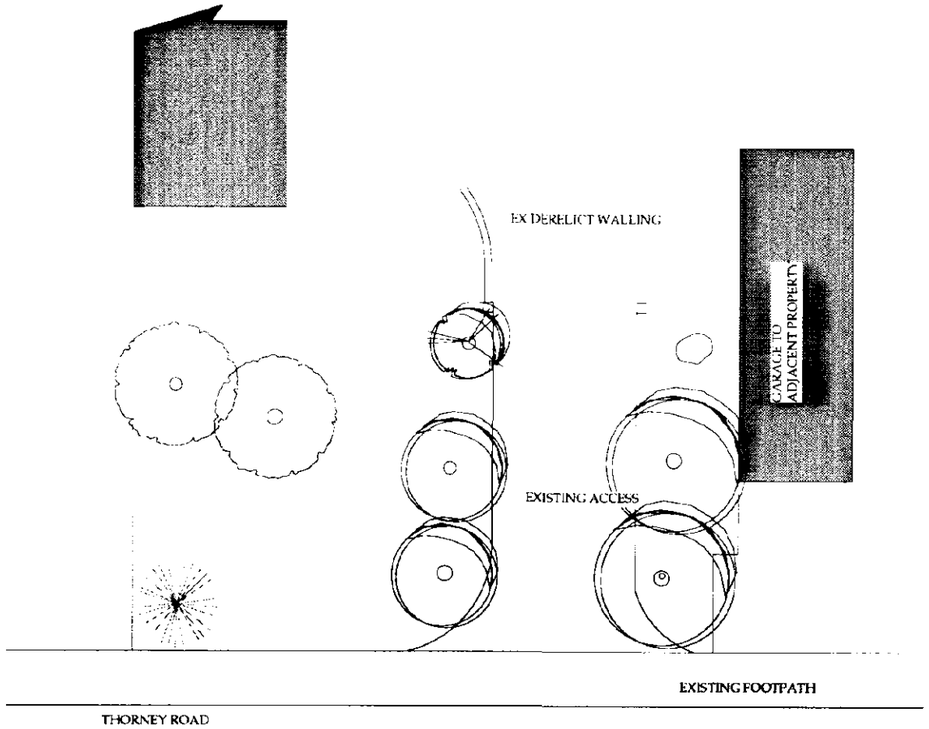


EXISTING LAYOUT

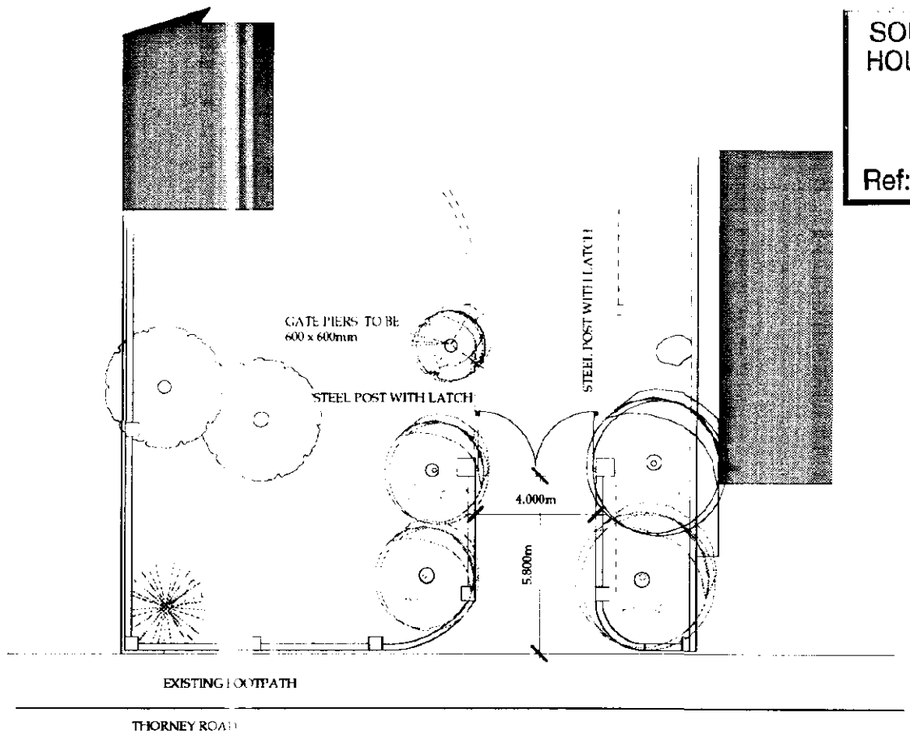

PROPOSED LAYOUT

SOUTH HOLLAND DC
HOUSING & PLANNING
31 JUL 1995
Ref: 0793/95

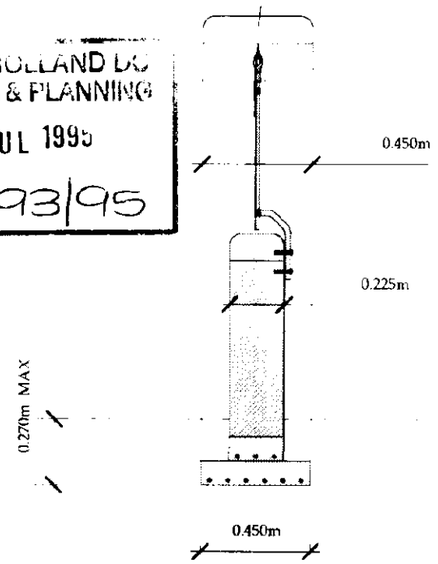

RE-INFORCED CONCRETE SQUARE BASE 450 X 450mm WITH 10mm MS BARS AS SHOWN.

BASES UNDER ALL PIERS AND MID SPAN BETWEEN PIERS.

THE BASES ARE TO BE FORMED CAREFULLY BY HAND DIGGING ONLY AND LOCATED AWAY FROM ANY TREE ROOTS WHETHER MAIN OR FIBROUS.

'GROUND BEAMS' FORMED AS SHOWN - CAN BE APPROPRIATE PRE-STREESED PLANK LINTOLS BY MESSRS STRESSLINE WITH 225mm END BEARING ON BASES.

NOTE
A SUITABLE LOADBEARING SUBSTRATA IS TO BE ENSURED UNDER ALL BASES

PROPOSED FOUNDATION AND RAILING DETAIL

MORTAR
USE WHITE OPC BY LIMBUX. UNLESS OTHERWISE SPECIFIED .USE MORTAR MIX OF 9 SAND : 2 LIME : 1 CEMENT.
SAND TO BS 1200. DO NOT USE ADMIXTURES UNLESS APPROVED
ALL MATERIALS ARE TO BE MEASURED BY USING CLEAN GAUGE BOXES. PROPORTIONS ARE FOR DRY SAND - ALLOW FOR BULKING IF THE SAND IS DAMP.
DO NOT USE AFTER INITIAL SET HAS TAKEN PLACE, DO NOT RE-TEMPER.
ADEQUATELY PROTECT NEW WALLING AGAINST SNOW OR RAIN BY SUITABLE COVERING WHEN PRECIPITATION HAS BEGUN AND AT COMPLETION OF DAYS WORK.
RAKE OUT AND REPLACE ANY MORTAR DAMAGED BY FROST.

KEEP FACEWORK CLEAN DURING CONSTRUCTION AND UNTIL PRACTICAL COMPLETION. ENSURE THAT NO MORTAR ENCROACHES ON FACE WHEN LAYING.
RUBBING TO REMOVE MARKS OR STAINS IS NOT PERMITTED.


CUT BRICKS ONLY WHERE NECESSARY AT JAMBS AND JUNCTIONS.

SAMPLE PANEL OF FACING BRICKS TO BE BUILT FOR INSPECTION/ APPROVAL OF PLANNING OFFICER IS REQUIRED.


WALLS AND PIERS FORMED IN APPROVED RE-CLAIMED RED STOCK BRICKS WITH A SOFT LIME MORTAR.

COPINGS FORMED IN DOUBLE BULLNOSE RED STOCKS ABD.

'WROUGHT' IRON RAILINGS ARE TO BE FIXED ON THE BACK FACES OF THE WALLS.

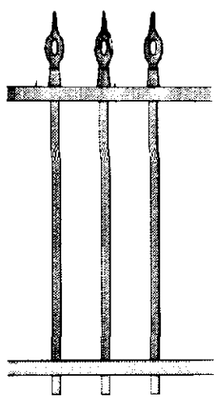

RAILING DETAIL

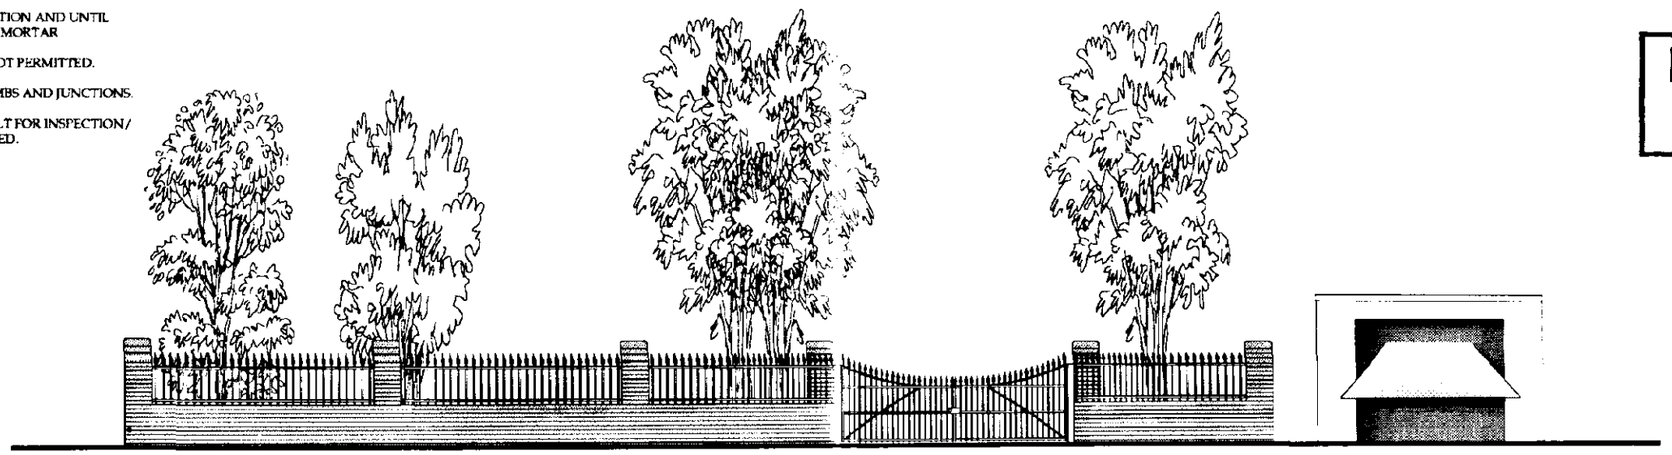

PROPOSED STREET SCENE ELEVATION (TWICE LAYOUT SCALE)

DETERMINED PLAN

JOHN DICKIE ASSOCIATES
CONSULTANTS IN ARCHITECTURE AND PLANNING
MANOR BARN
WILSTHORPE
STAMFORD
LINCS
PE9 4PE

TEL/FAX 01778 560811

PROPOSED ENTRANCE GATES AND WALLS ETC
AT CRAWFORD HOUSE,
THORNEY
LINCS.

CLIENT MR J. SHAW

SCALE 1 TO 200, 1 TO 25,

APRIL 1995

DRAWING NO JDA/95/5765 A B

Rev A May 1995
Gate pier increased to 600mm sq. Eastern radii altered.
Rev B July 1995
Scale changes - re-configured to colour A3.