
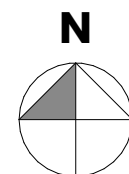


Scale: 1:1250

Source File:
24015 Model.pln

Rev	Date	Drawn	Note
P02	13/08/2026	JKG	Blue line amended.

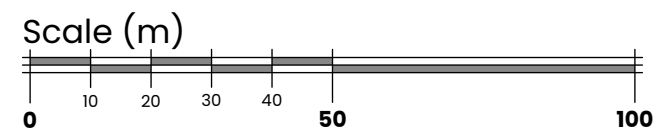

JGA James Garner
Architecture
e: hello@jg-a.co.uk t: 01858 437449

Client
Cross Keys Homes

Project Title

Proposed Residential
Development at
Low Road,
Crowland

Drawing Title

Site Location Plan

Drawing Status

Planning

Scale(s): 1:1250	Original Paper Size: A3	
Drawn: JKG	Date: 03.08.26	
Project Number: 24015	Drawing Number: 0100	Revision: P02