


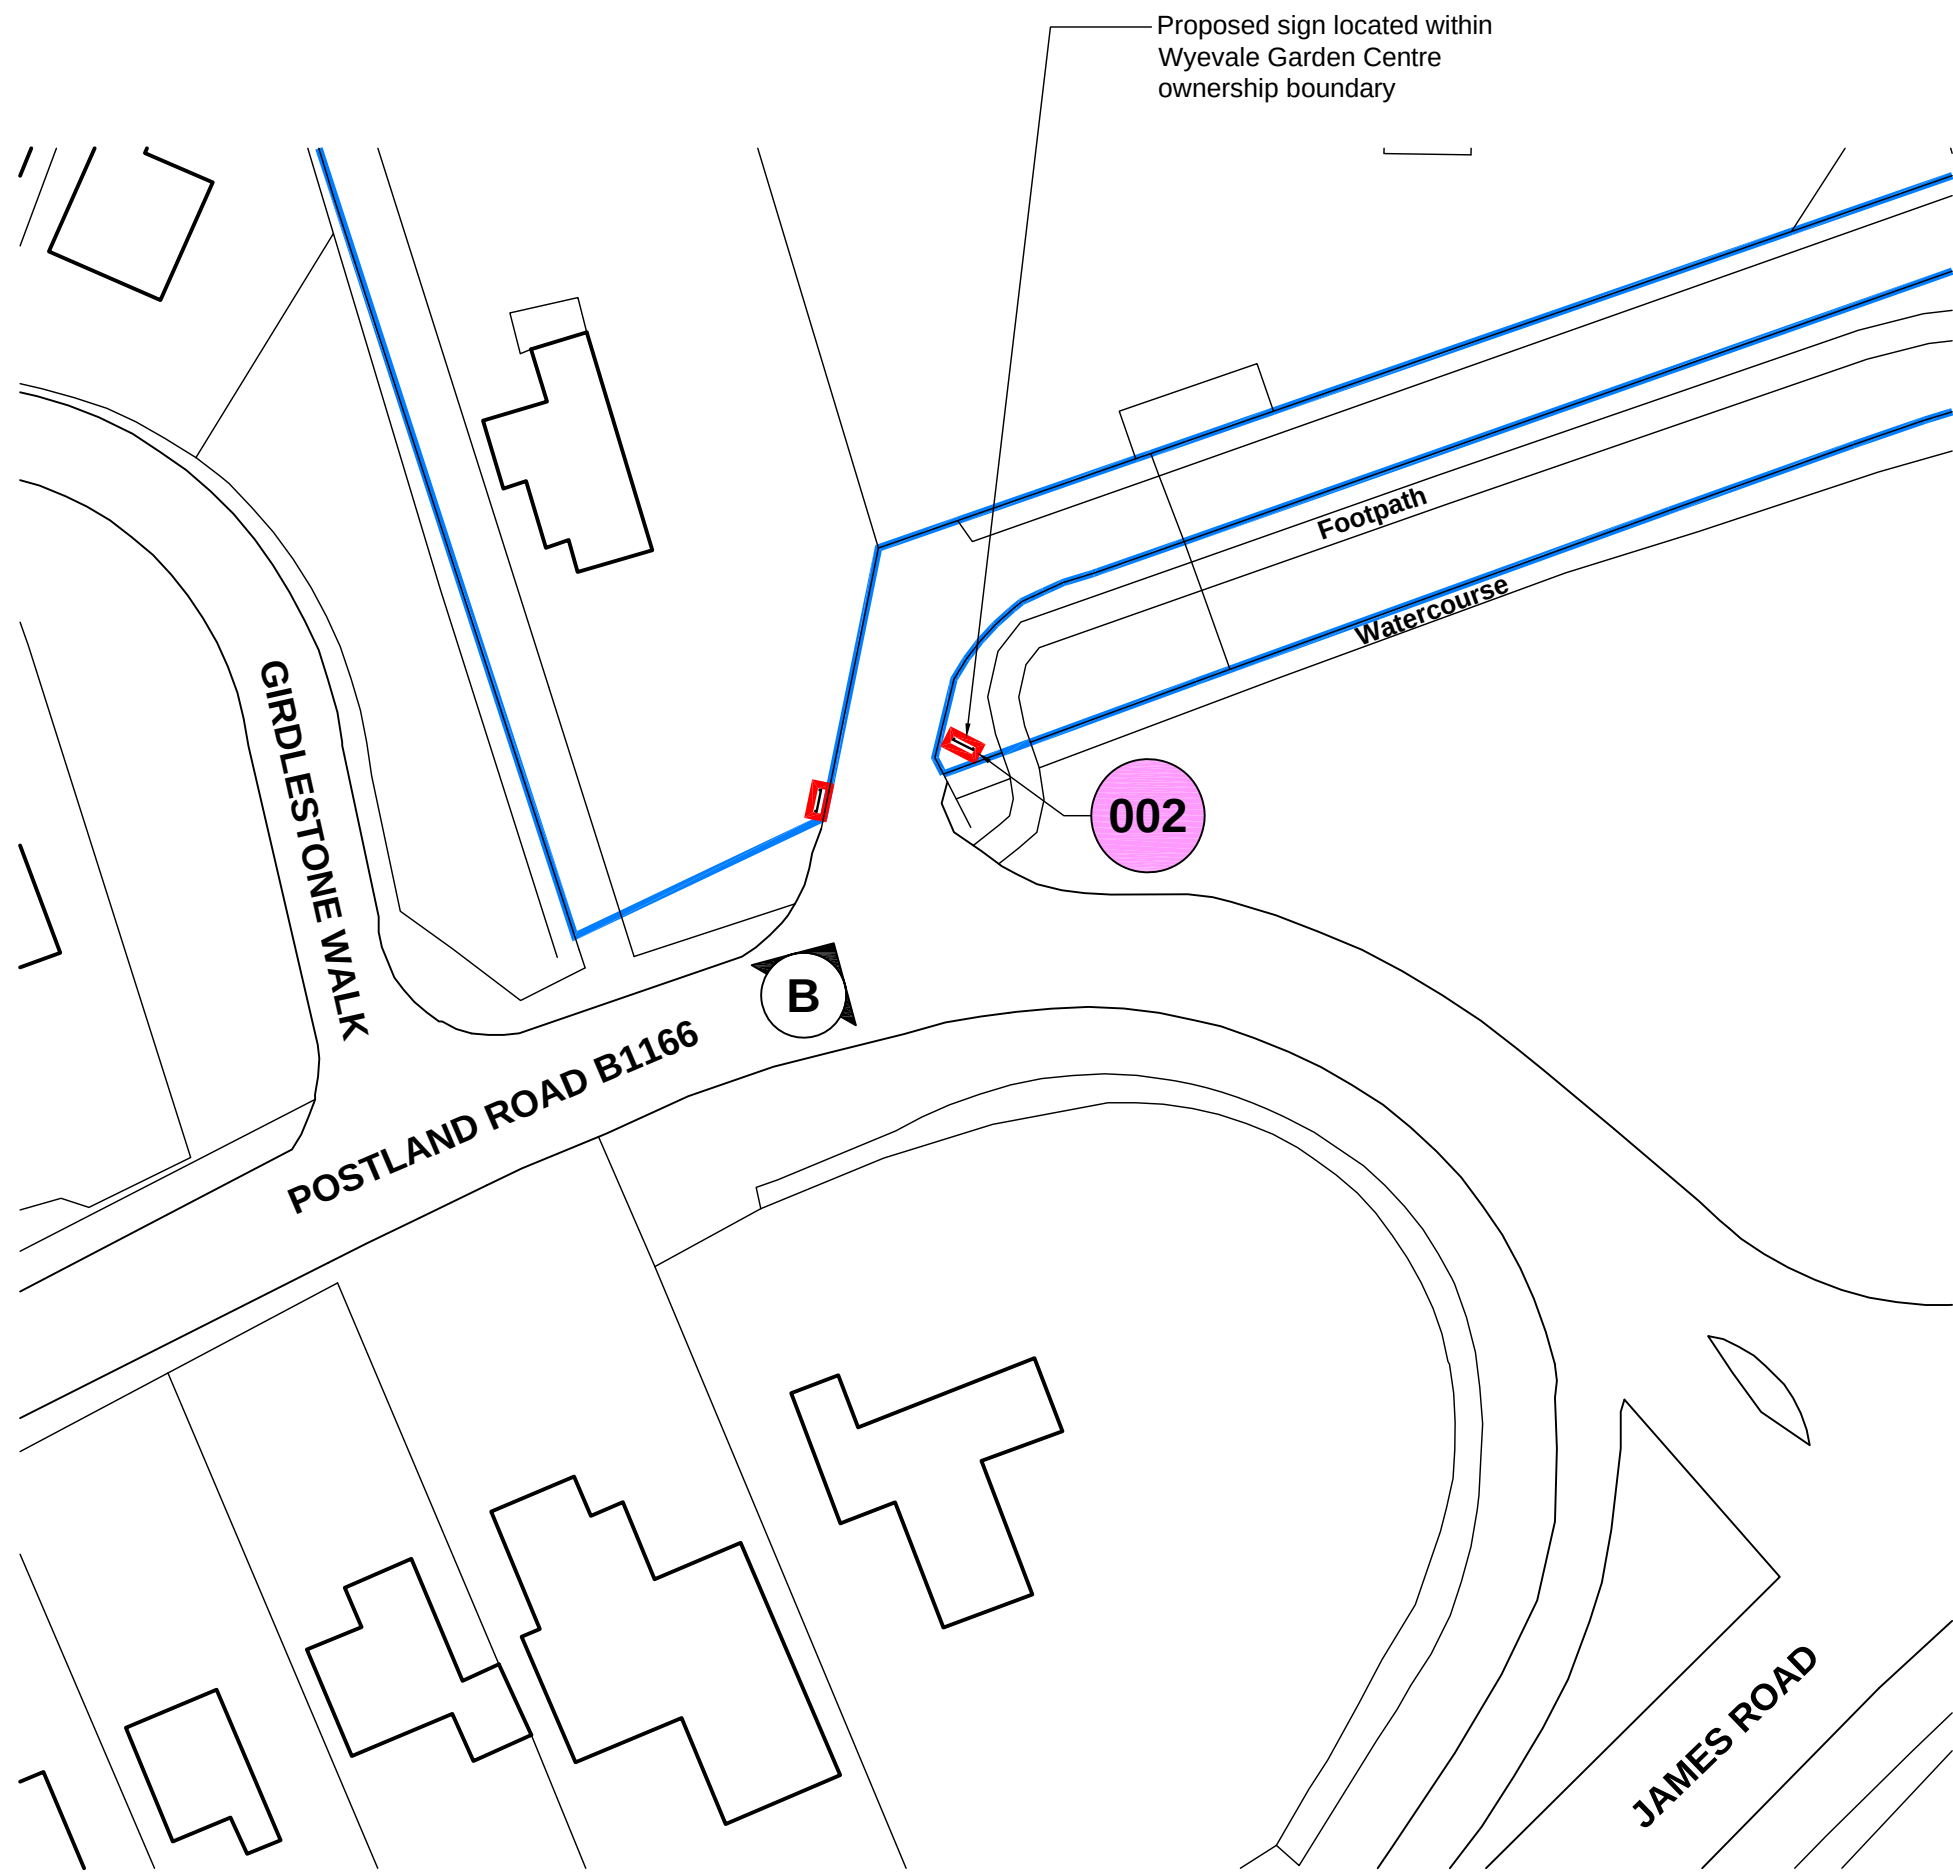


PLAN
1:500 @ A1



PHOTO MONTAGE
B


Planning Application Boundary
Wyevale Garden Centre Ownership boundary

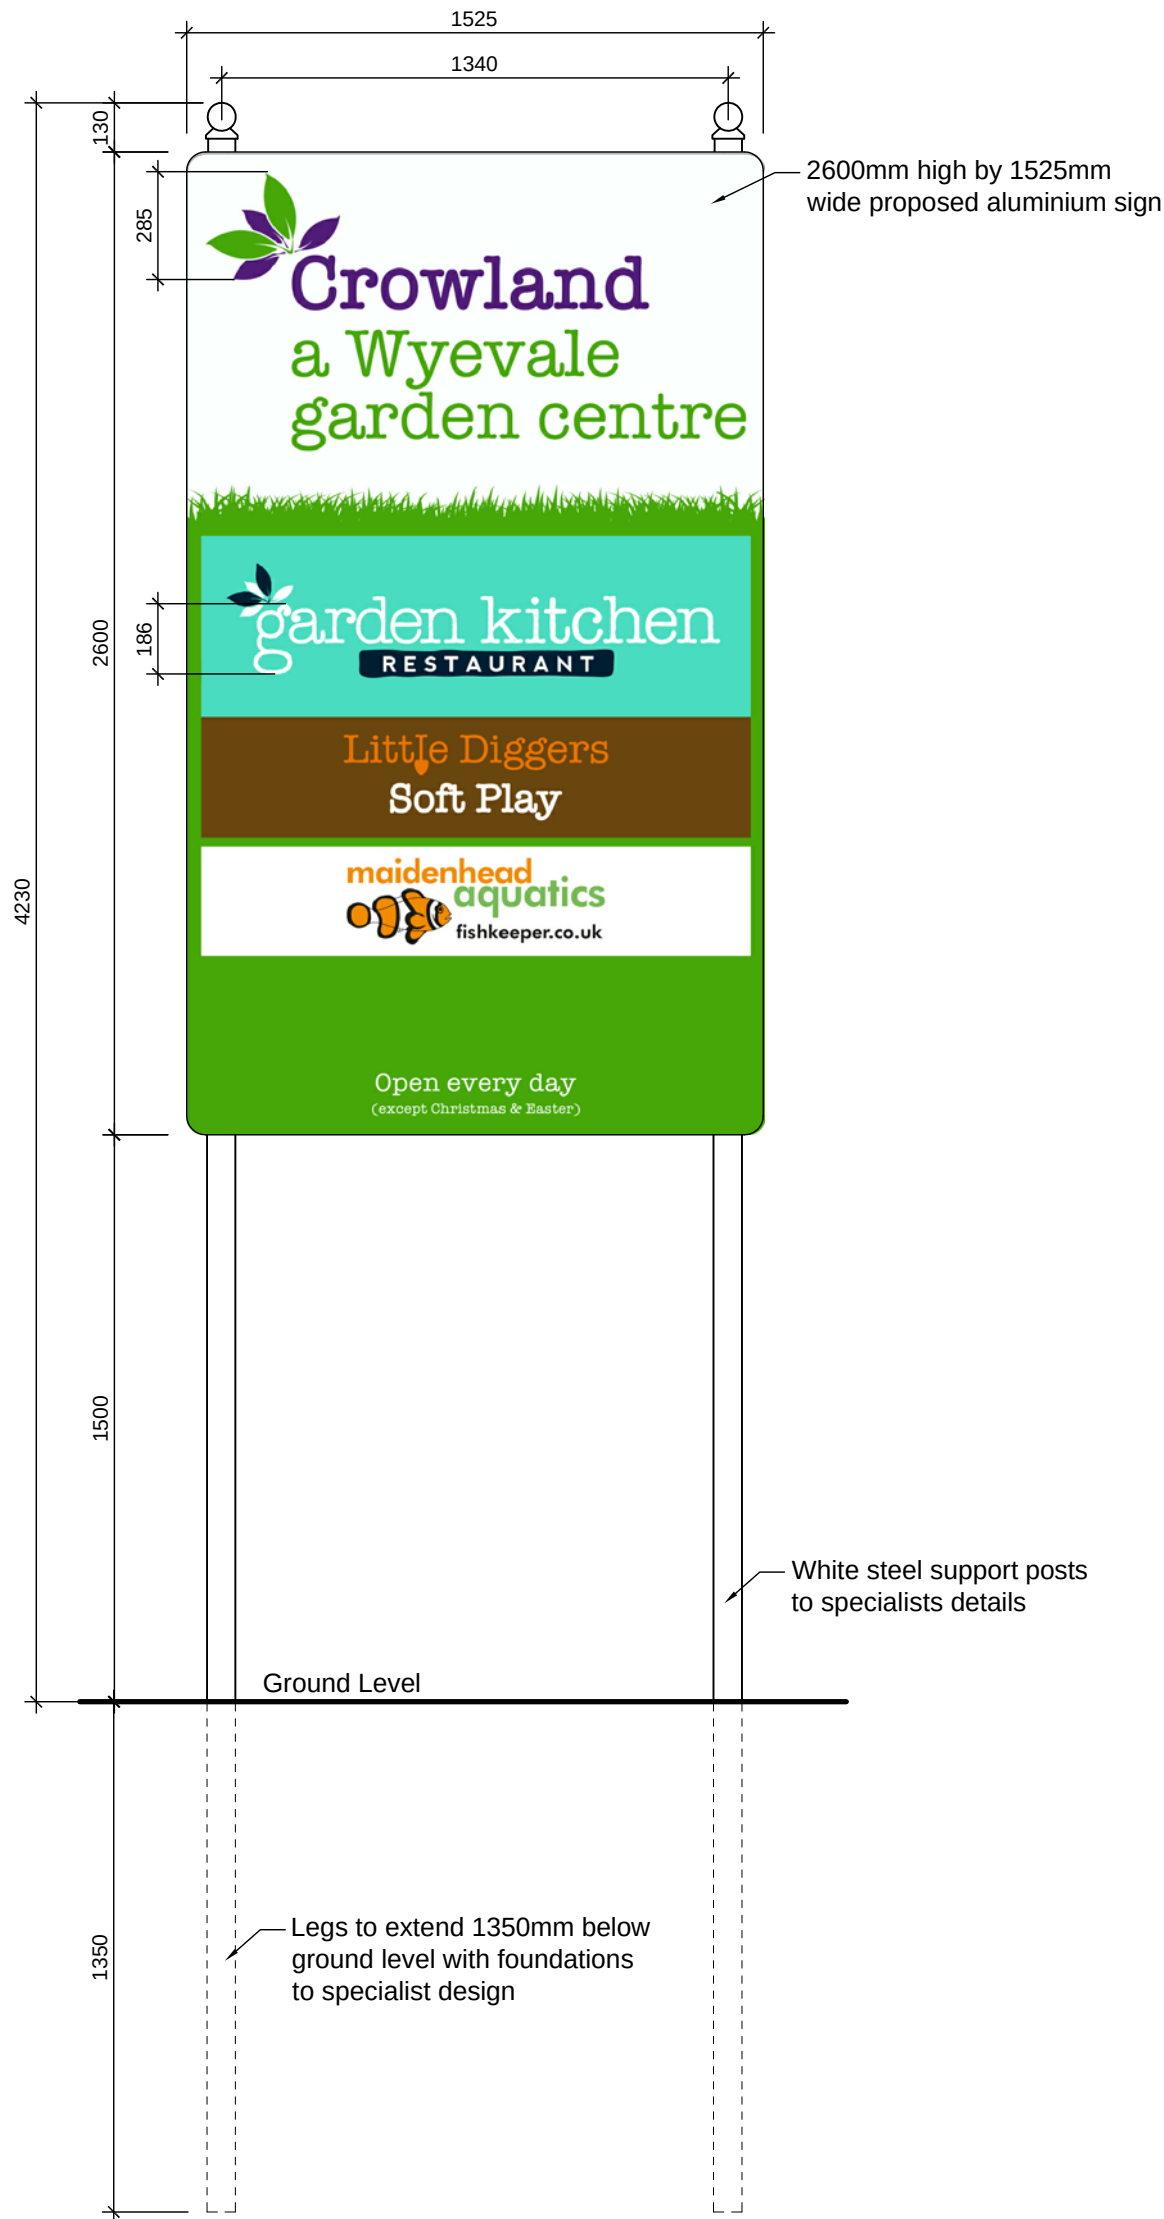

ELEVATIONS
1:20 @ A1
002

DO NOT SCALE FROM THIS DRAWING. VERIFY ALL DIMENSIONS AND SETTING OUT ON SITE. NOTIFY ANY DISCREPANCIES TO THE ARCHITECT. FOR STRUCTURAL INFORMATION, REFER TO STRUCTURAL ENGINEER'S DRAWINGS. FOR M&E INFORMATION, REFER TO M&E ENGINEER'S AND SUB-CONTRACTOR'S DRAWINGS. FOR HEALTH & SAFETY INFORMATION, REFER TO HEALTH & SAFETY RISK ASSESSMENTS.

THIS DRAWING DERIVED FROM THE FOLLOWING DATA:
OS MAP - Produced from Promap survey information, Crown ©. License number 100020449.
Photo - Google © 2017
SIGN DETAILS IN ACCORDANCE WITH THE FOLLOWING:
SIGNAGE IMPROVEMENT SCHEME - Kremer Signs, information received from Wyevale Garden Centres Ltd, 16/08/2017.

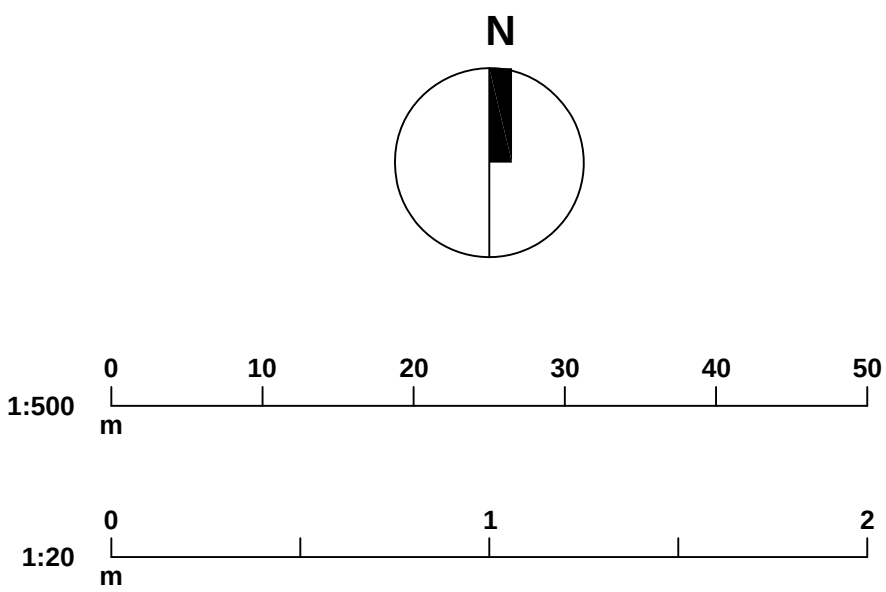

REVISION: * BY: CMP CHECKED: JSP DATE: 17/08/2017
PLANNING ISSUE

PLANNING

PLAT DATE:



CLIENT:
CROWLAND GARDEN CENTRE
POSTLAND ROAD
PETERBOROUGH PE6 0JB

PROJECT:
PROPOSED
ENTRANCE SIGN
2 OF 2

DRAWING:
DRAWN BY: CMP SCALE: AS INDICATED DATE: AUG 2017

Hadfield Cawkwell Davidson
Broomgrove Lodge, 13 Broomgrove Rd, Sheffield, S10 2LZ T 0114 266 8181 www.hcd.co.uk

Architecture | Engineering | Interior Design | Masterplanning | Urban Design
JOB NO: 2017-141 | DRAWING NO: A-PL-102 | REV: *
S:\Architecture\2017-141\Drawings\DR - Photosheets\A-PL-102_Proposed Signage.dwg 6 HCD