
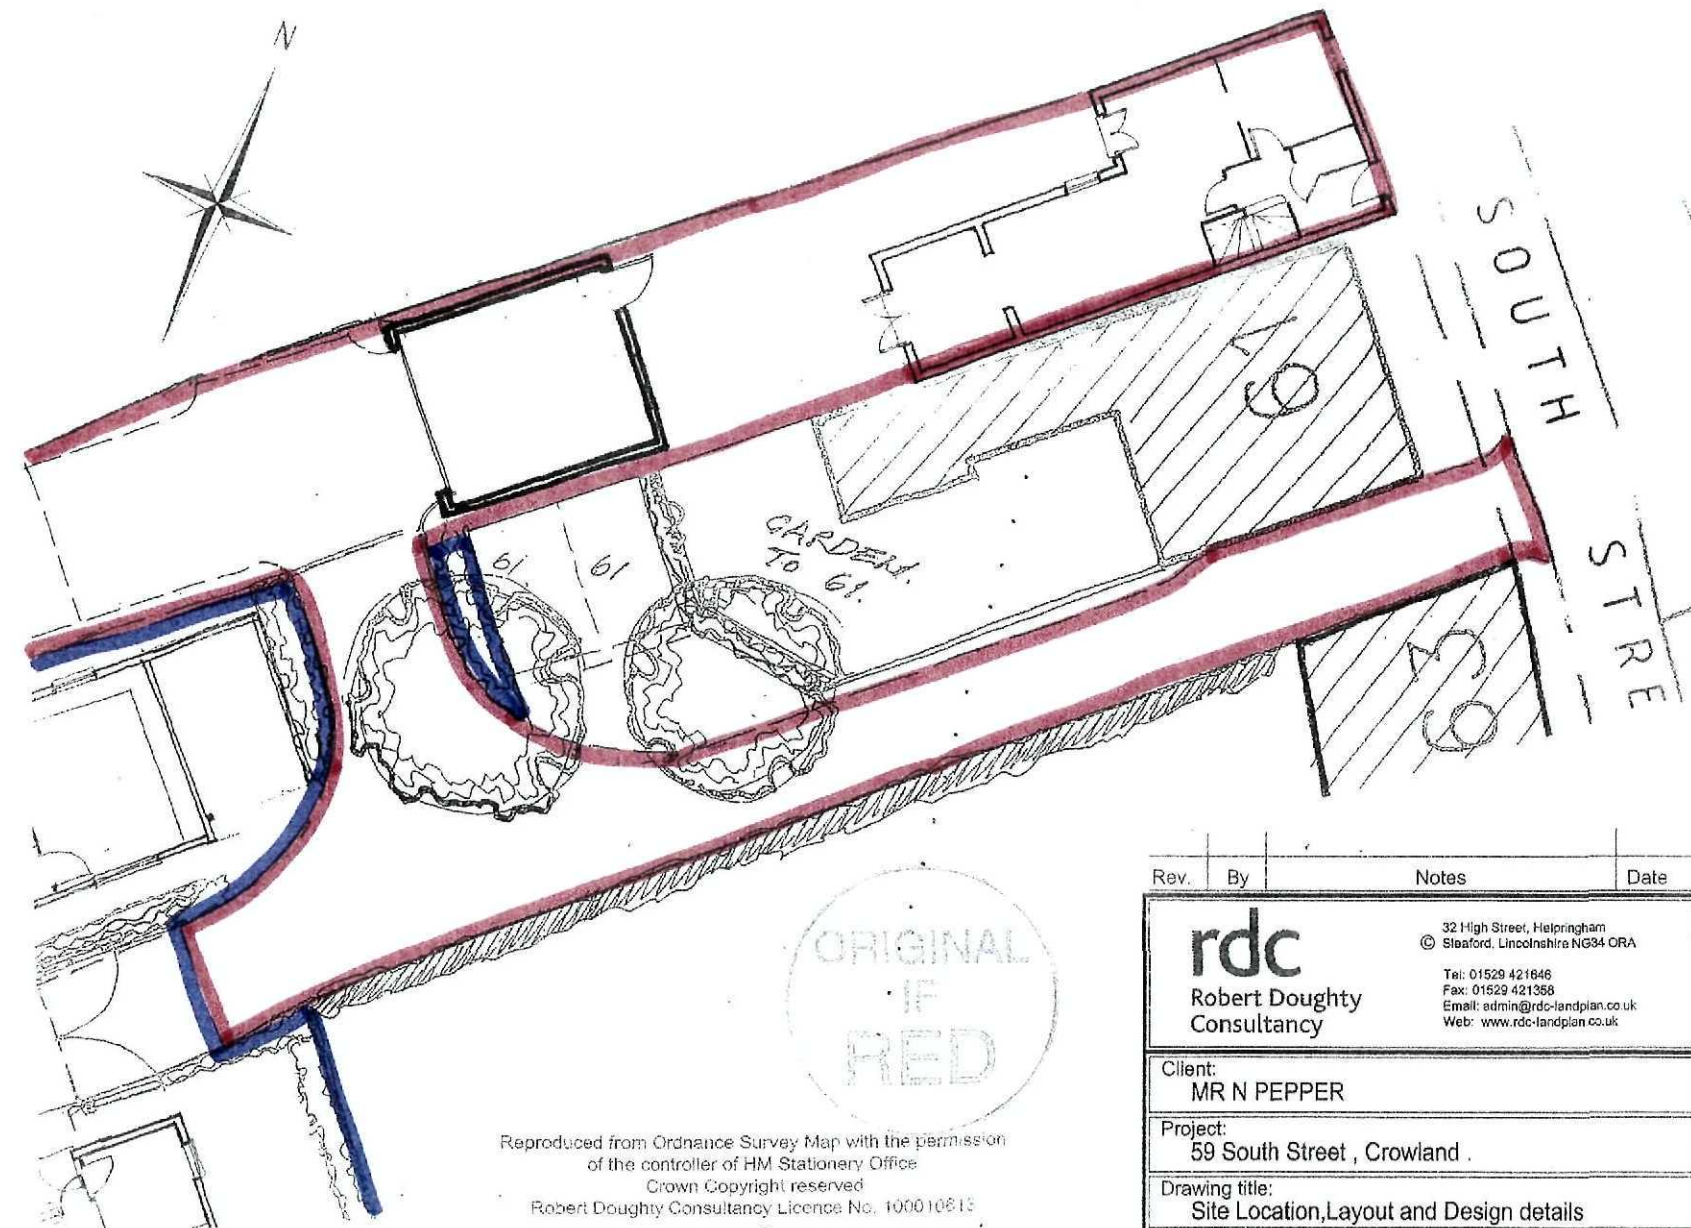
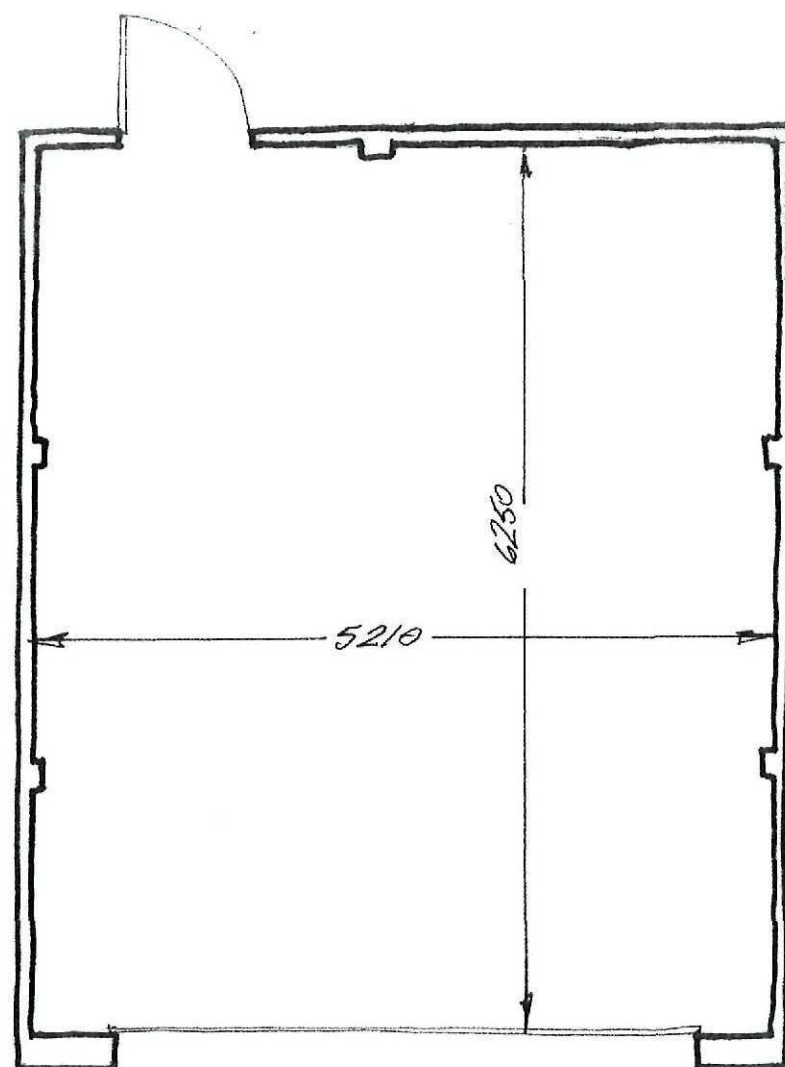
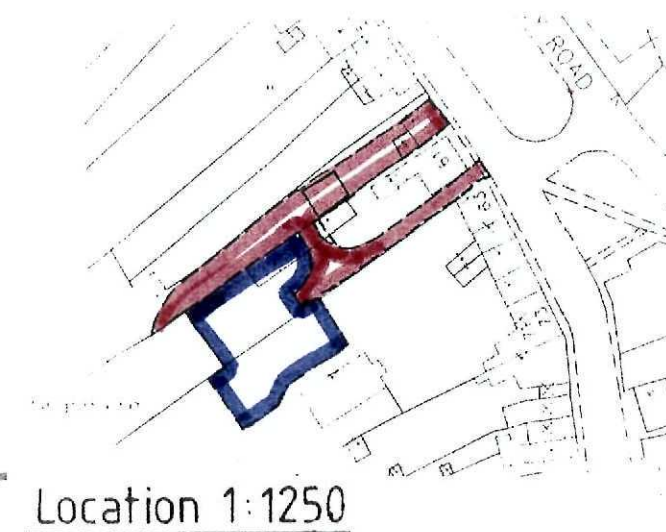


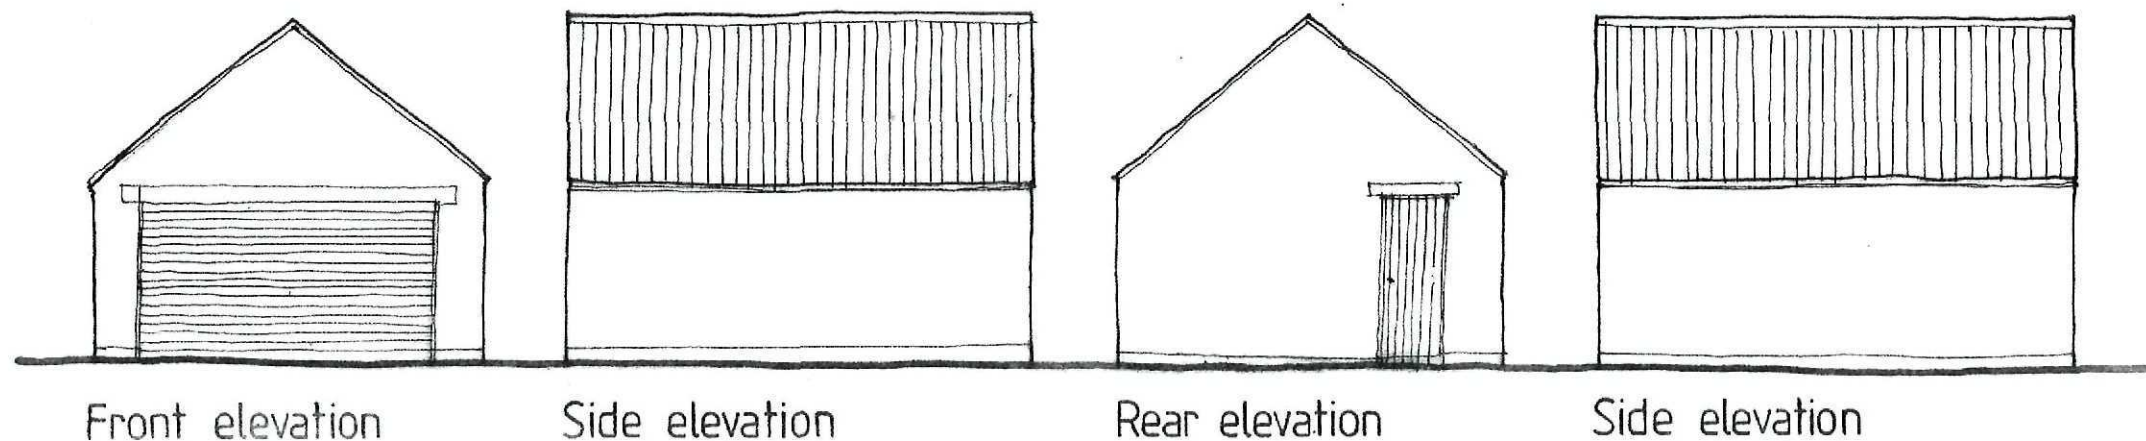

SITE LAYOUT 1:200

SHDC
Planning & Development
21 APR 2010
Ref: 0799-09

AMENDED PLAN
Ref. A2

Rev.	By	Notes	Date
rdc Robert Doughty Consultancy 32 High Street, Helpingham Sleaford, Lincolnshire NG34 0RA Tel: 01529 421646 Fax: 01529 421358 Email: admin@rdc-landplan.co.uk Web: www.rdc-landplan.co.uk			
Client: MR N PEPPER			
Project: 59 South Street, Crowland			
Drawing title: Site Location, Layout and Design details			
Drawing No. 844 / 2 / GDS01	Rev.	Drawn GJ	
Scale 1:100	Date 26 / 03 / 2010	Checked	
All measurements should be checked against on site conditions and any discrepancies should be brought to the attention of the Robert Doughty Consultancy.			