
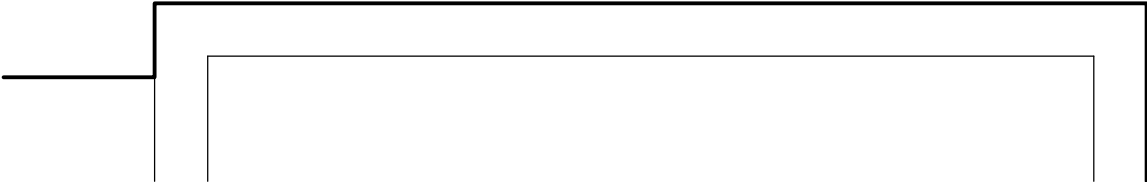


Rev.	Date	Details

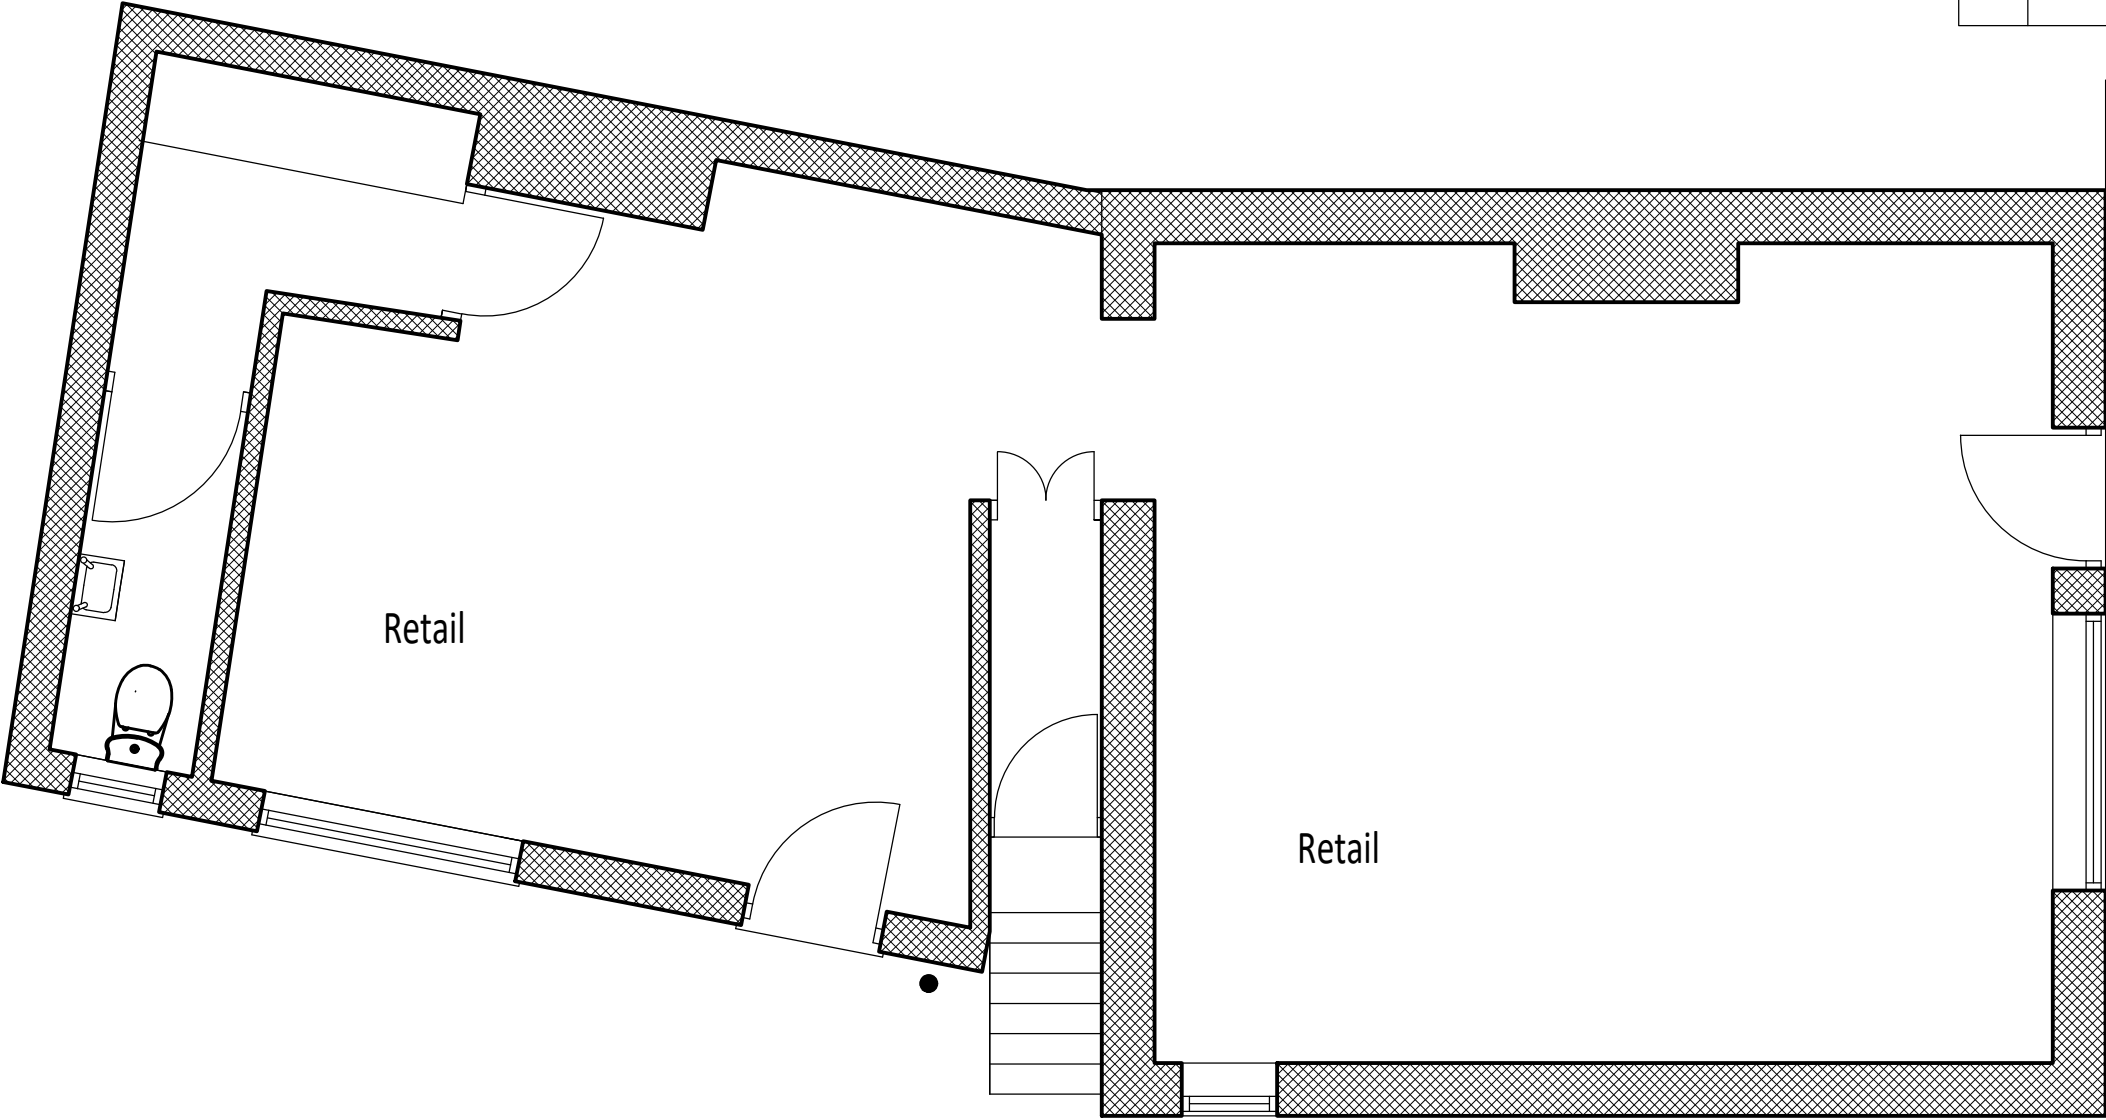

Client:	MR. M. CLOUGH	Proposal:	LOFT CONVERSION AT 8a NORTH STREET, CROWLAND	Scale @ A3 1 : 50	Title EXISTING GROUND FLOOR
	JANICE KENDRICK DESIGN SERVICES	e-mail- jkds@talk21.com	tel : 07711 007209	Dwg No. 24. 3536.01	