


Rev.	Date	Details

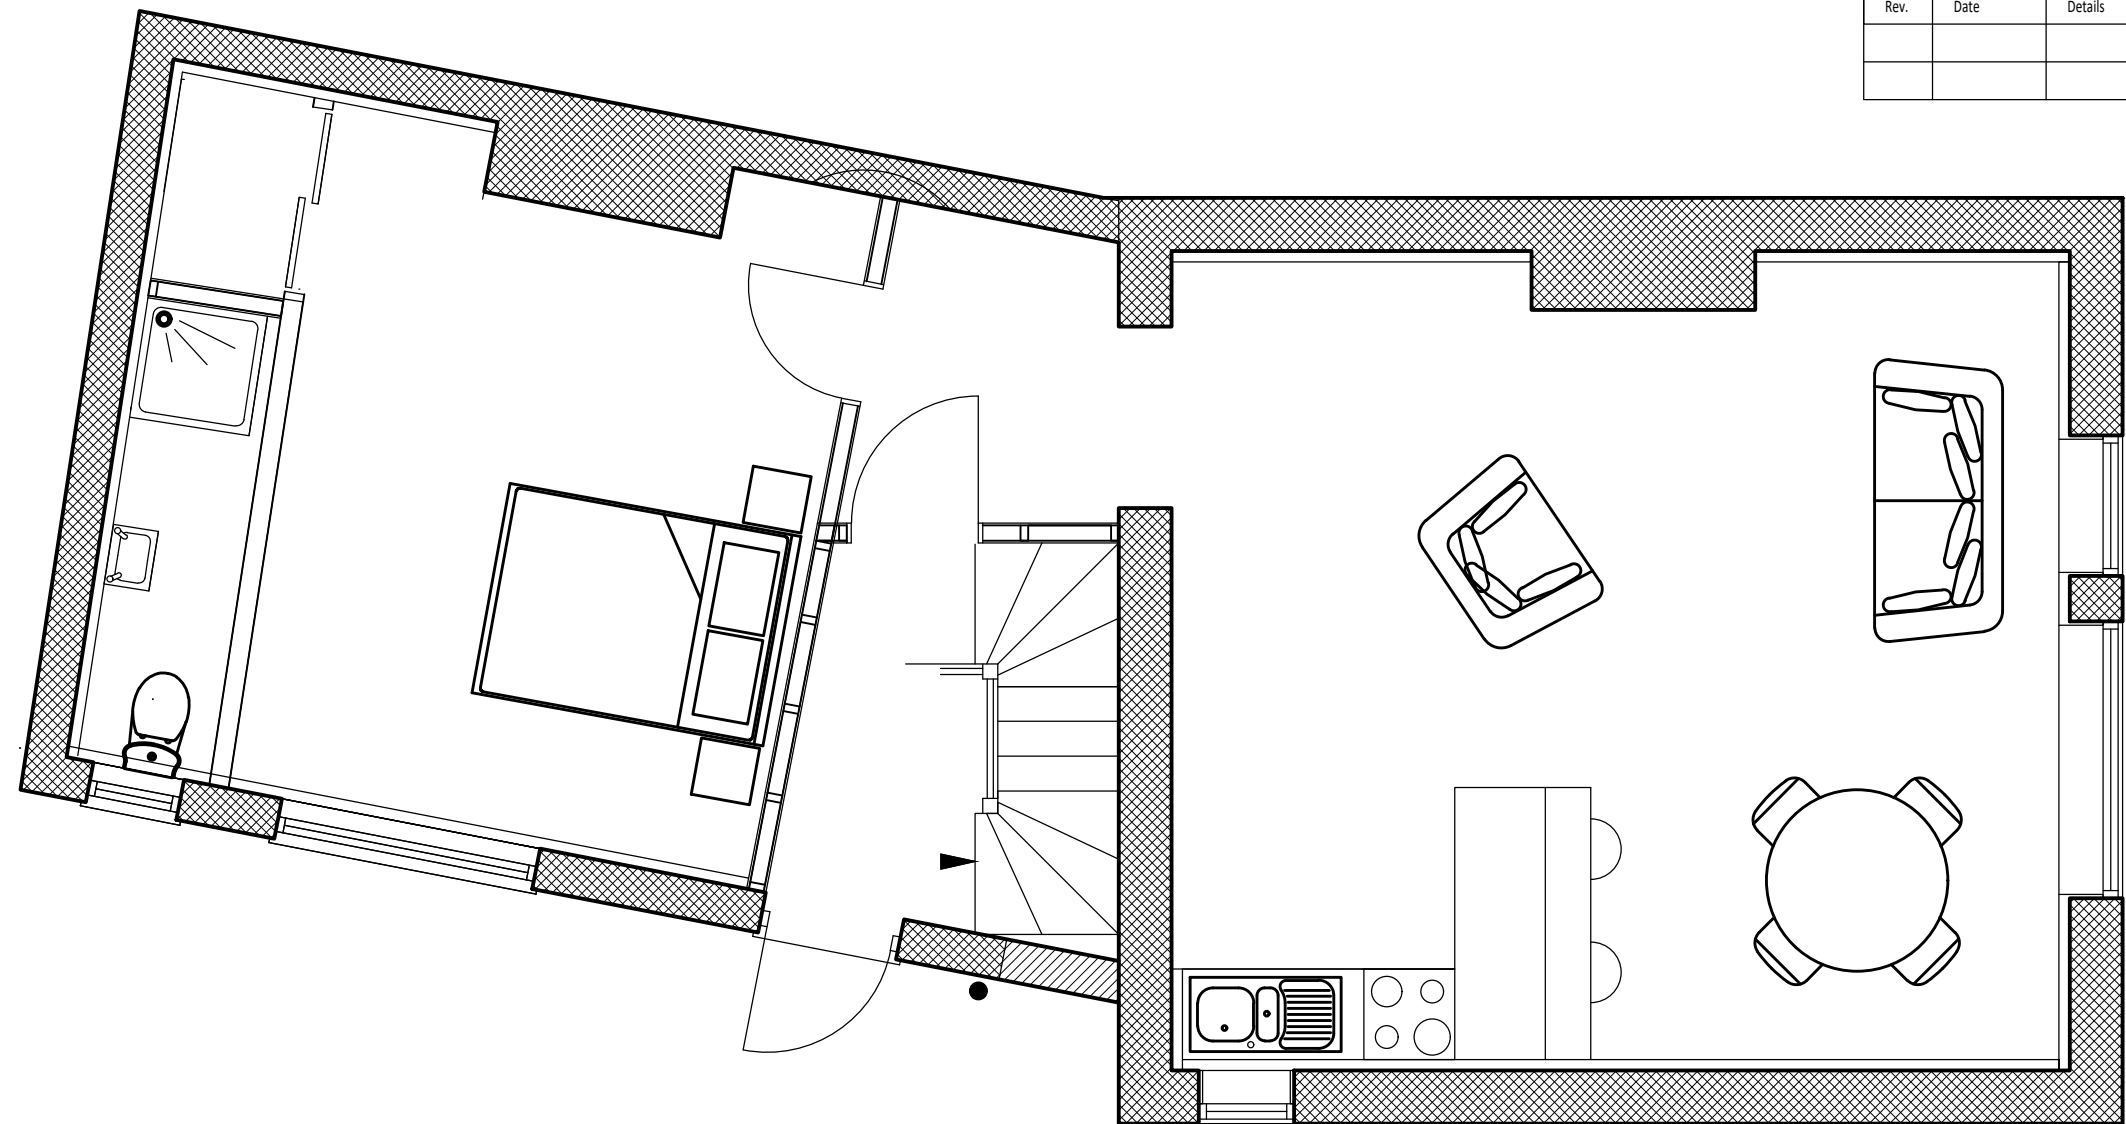

Client: MR. M. CLOUGH	Proposal: CHANGE OF USE FROM RETAIL TO RESIDENTIAL AT 8a NORTH STREET, CROWLAND	Scale @ A3 1 : 50	Title PROPOSED GROUND FLOOR LAYOUT
JANICE KENDRICK DESIGN SERVICES	e-mail- jkds@talk21.com tel : 07711 007209	Dwg No. 26. 3726. 02	