
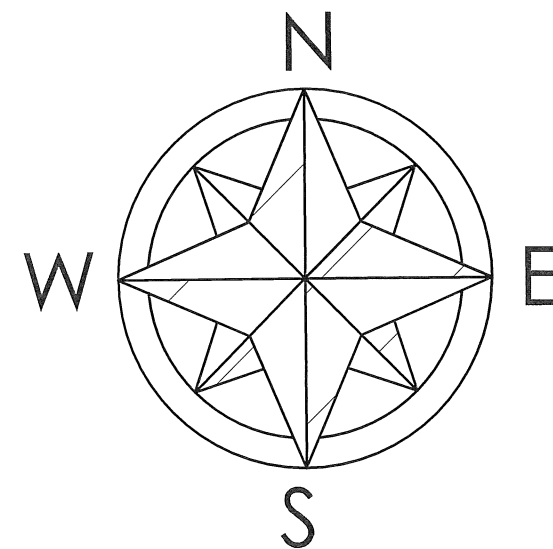


Rev.	Date	Details

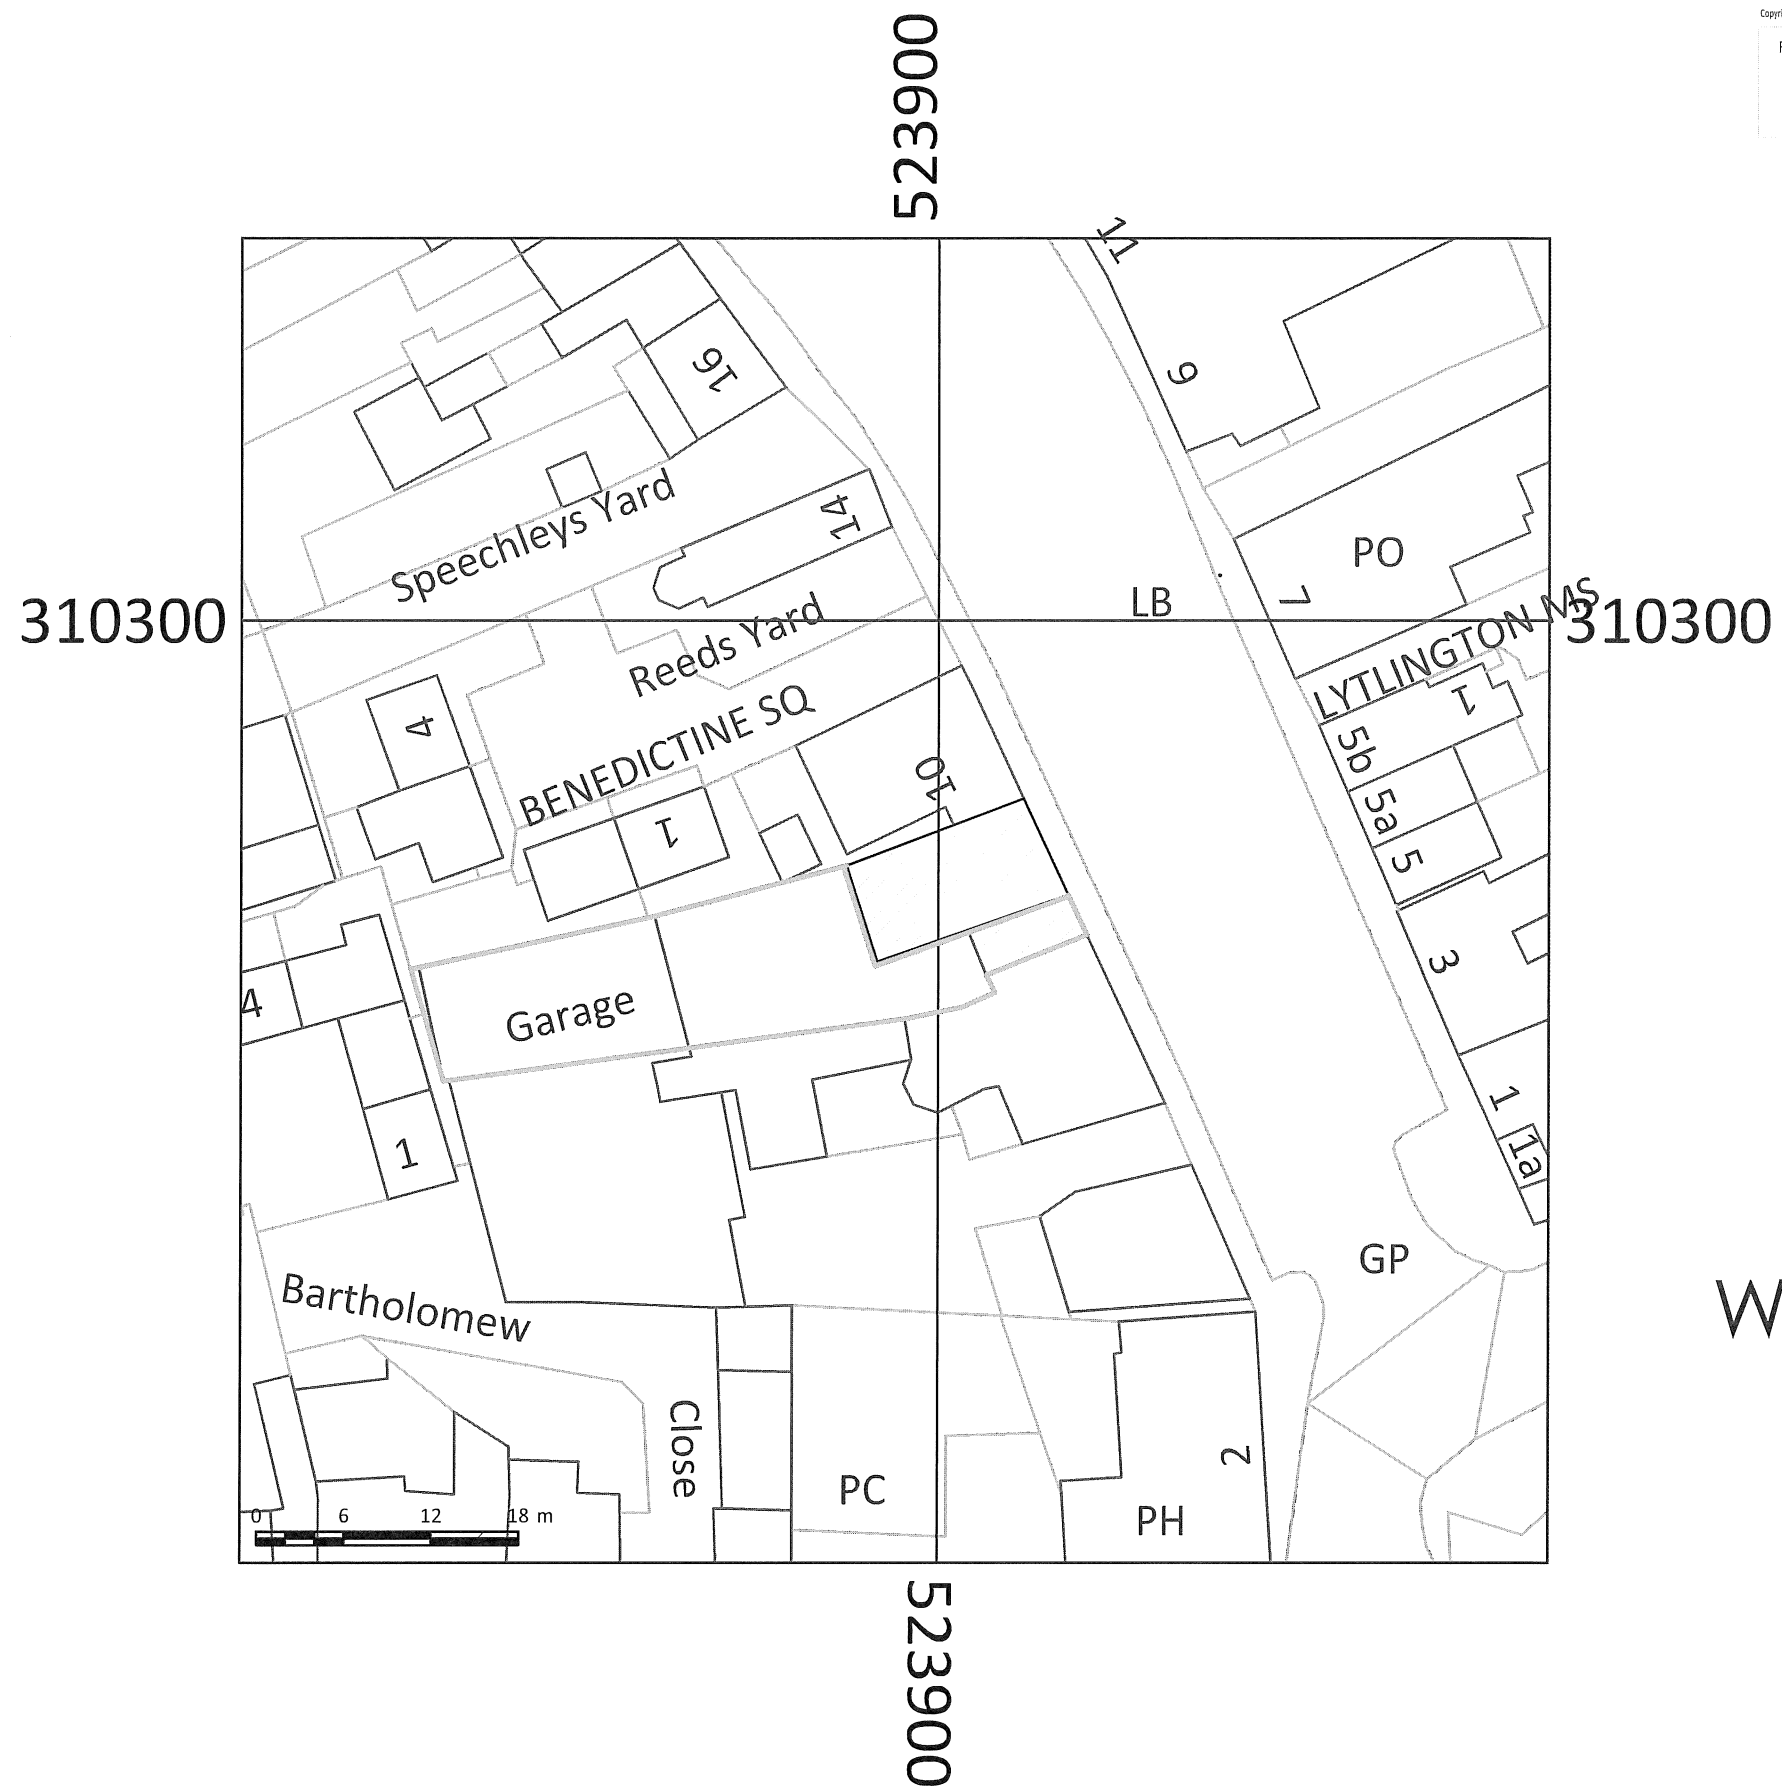

MR. M. CLOUGH	CHANGE OF USE FROM RETAIL TO RESIDENTIAL AT 8a NORTH STREET, CROWLAND	1 : 500	BLOCK PLAN
JANICE KENDRICK DESIGN SERVICES	e-mail- jkds@talk21.com tel : 07711 007209	26. 3726. 03	