
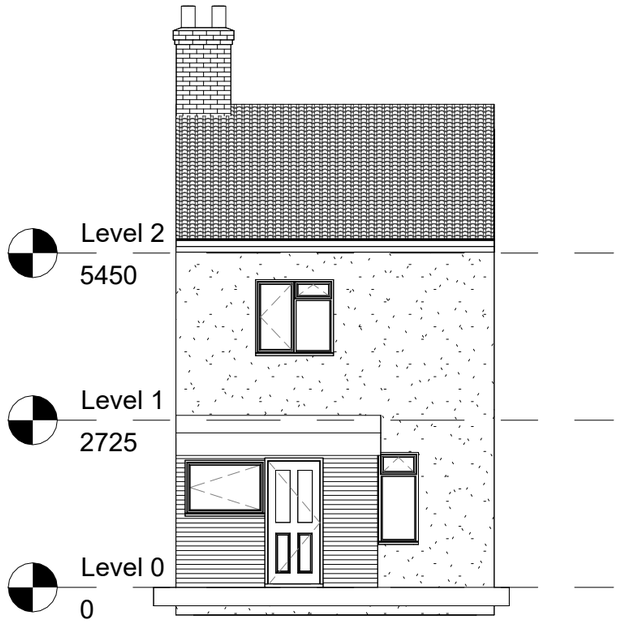


1 Front Existing

1 : 100

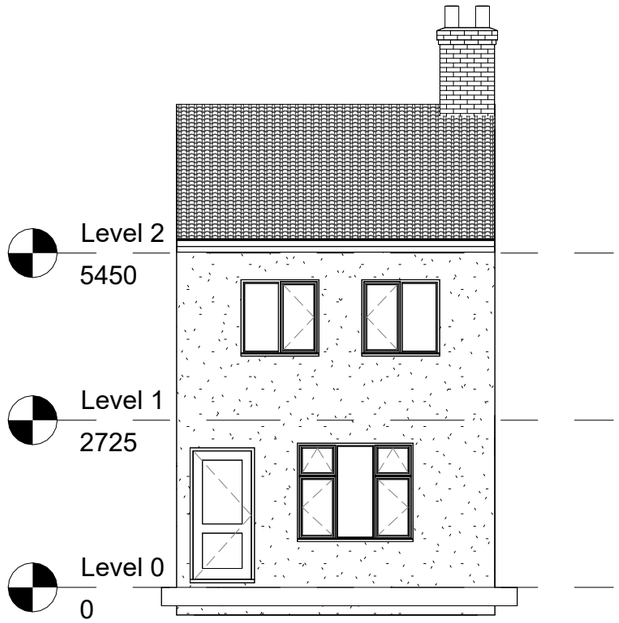

2 Rear Existing

1 : 100

Contract No.

FHI 107608

Site Address -

14 Abbey Walk,
Crowland,
Lincolnshire
PE6 0EP

Drawing No.

1 of 4

Existing Elevations

All Dimensions in mm

Scale: 1 : 100

Signed Off on -

Review on -

First Home Improvements
Station Road Industrial
Estate Lenwade Norfolk
NR9 5LY

© Drawings, associated documentation and intellectual property is protected under copyright law.
All documentation by First Home Improvements prohibits unauthorised actions such as (but not limited to) the re-issuing and re-production thereof without prior consent.