
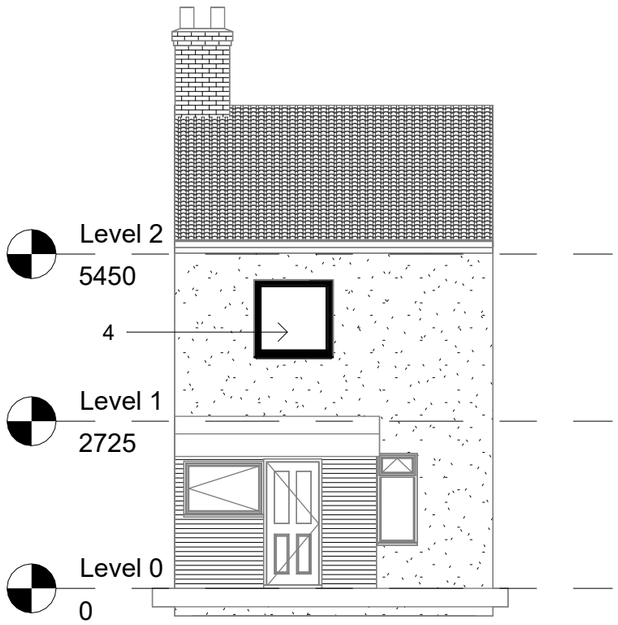


1 Front Proposed
1 : 100

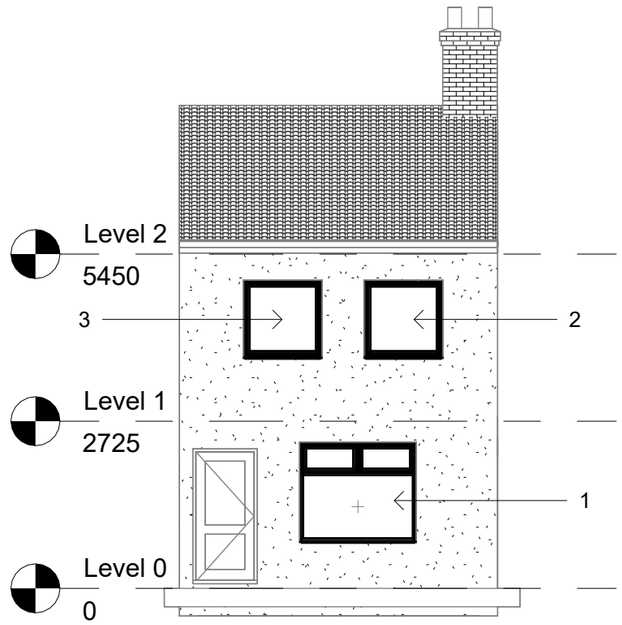

2 Rear Proposed
1 : 100

Window Type Schedule							
Window Number	Window Type	Window Width (mm)	Window Height (mm)	Window Colour	Window Material	Window Glazing	Sealed Unit Depth
1	Type C	1885	1605	White Smooth	PVCu	TUF Clear Double	4-20-4
2	Type E	1270	1245	White Smooth	PVCu	TUF Clear Double	4-20-4
3	Type E	1270	1245	White Smooth	PVCu	TUF Clear Double	4-20-4
4	Type E	1270	1245	White Smooth	PVCu	TUF Clear Double	4-20-4

Contract No.

FHI 107608

Site Address -

14 Abbey Walk,
Crowland,
Lincolnshire
PE6 0EP

Drawing No.

2 of 4

Proposed Elevations

All Dimensions in mm

Scale: 1 : 100

Signed Off on -

Review on -

First Home Improvements
Station Road Industrial
Estate Lenwade Norfolk
NR9 5LY

© Drawings, associated documentation and intellectual property is protected under copyright law.
All documentation by First Home Improvements prohibits unauthorised actions such as (but not limited to) the re-issuing and re-production thereof without prior consent.