

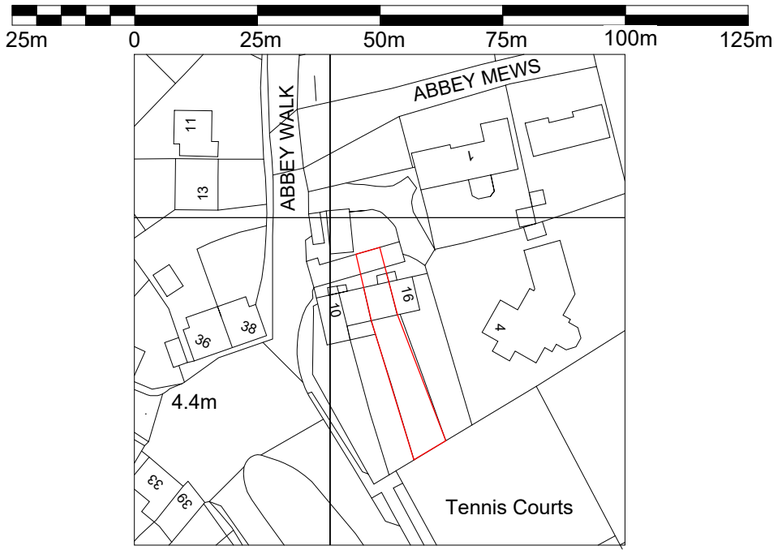


Crown Copyright and database rights 2023. OS 100031961 National Map Centre. Purchased 06/09/2023 1 year licence.

3 **Scale 1-1250**
1 : 1250

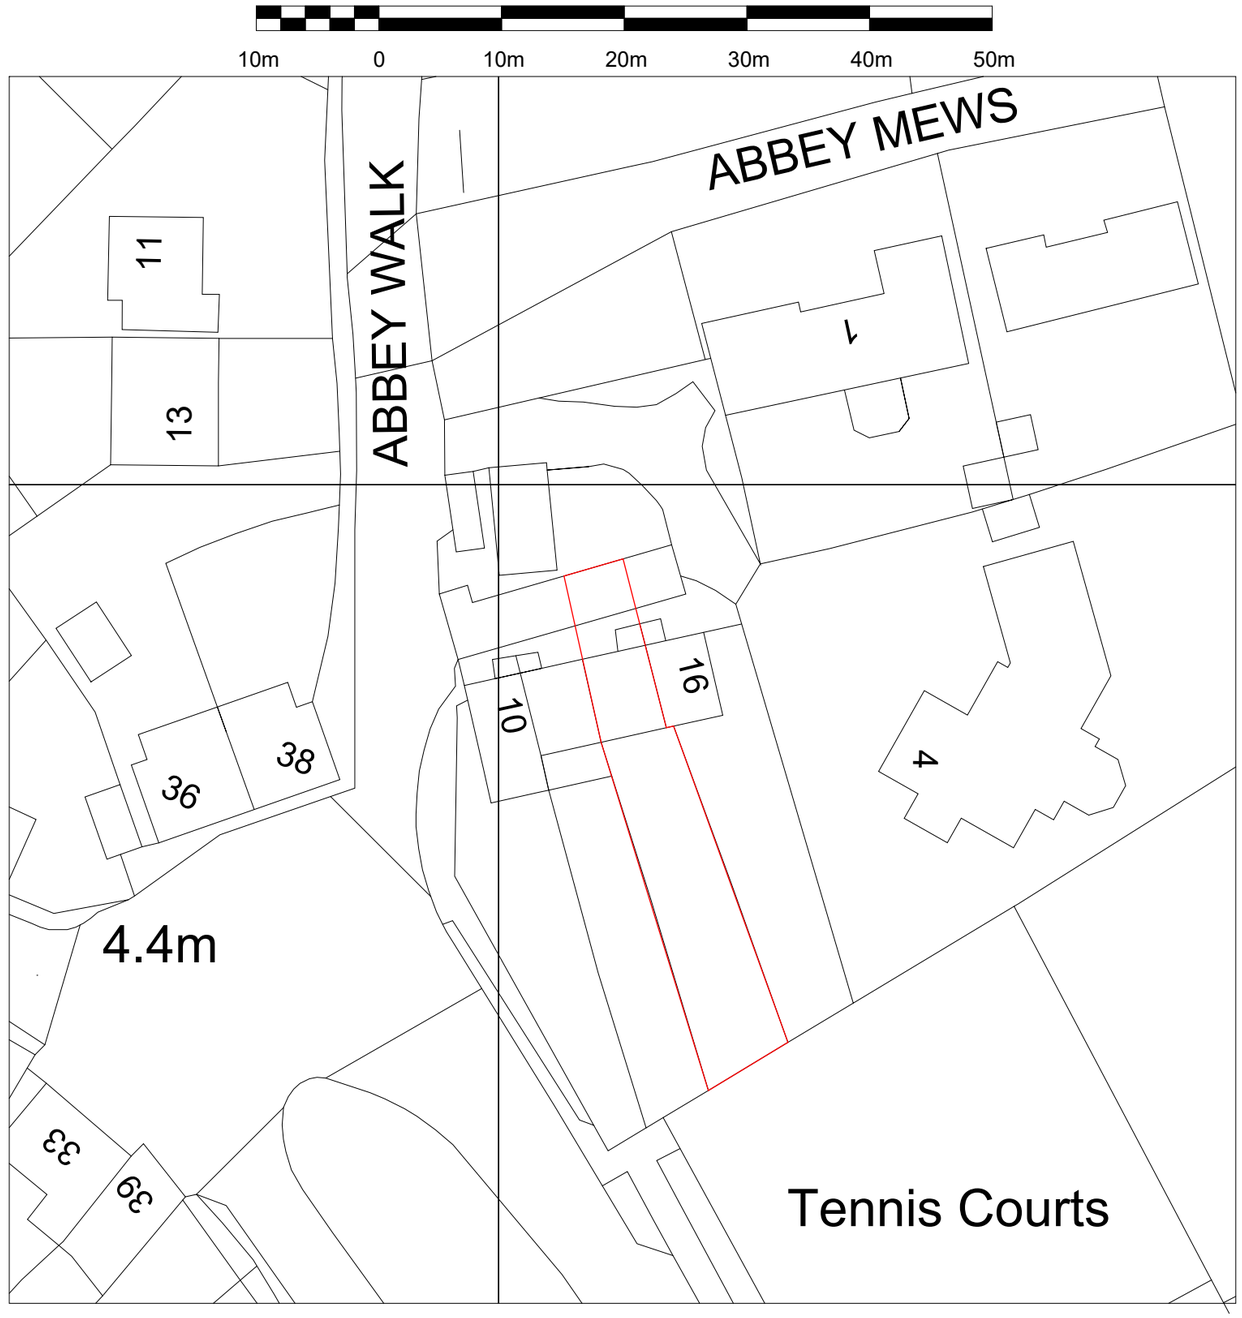

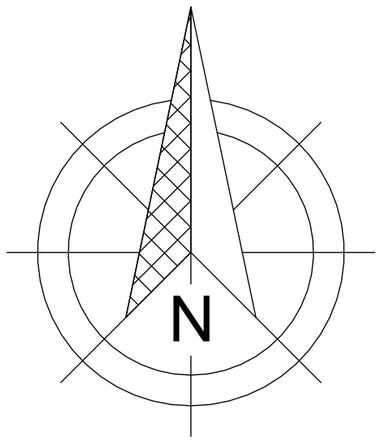

Crown Copyright and database rights 2023. OS 100031961 National Map Centre. Purchased 06/09/2023 1 year licence.

2 **Scale 1-500**
1 : 500

Contract No.
FHI 107608

Site Address -
14 Abbey Walk,
Crowland,
Lincolnshire
PE6 0EP

Drawing No.
4 of 4

Location and Site Map

All Dimensions in mm

Scale: As indicated

Signed Off on -

Review on -

First Home Improvements
Station Road Industrial
Estate Lenwade Norfolk
NR9 5LY

© Drawings, associated documentation and intellectual property is protected under copyright law.
All documentation by First Home Improvements prohibits unauthorised actions such as (but not limited to) the re-issuing and re-production thereof without prior consent.