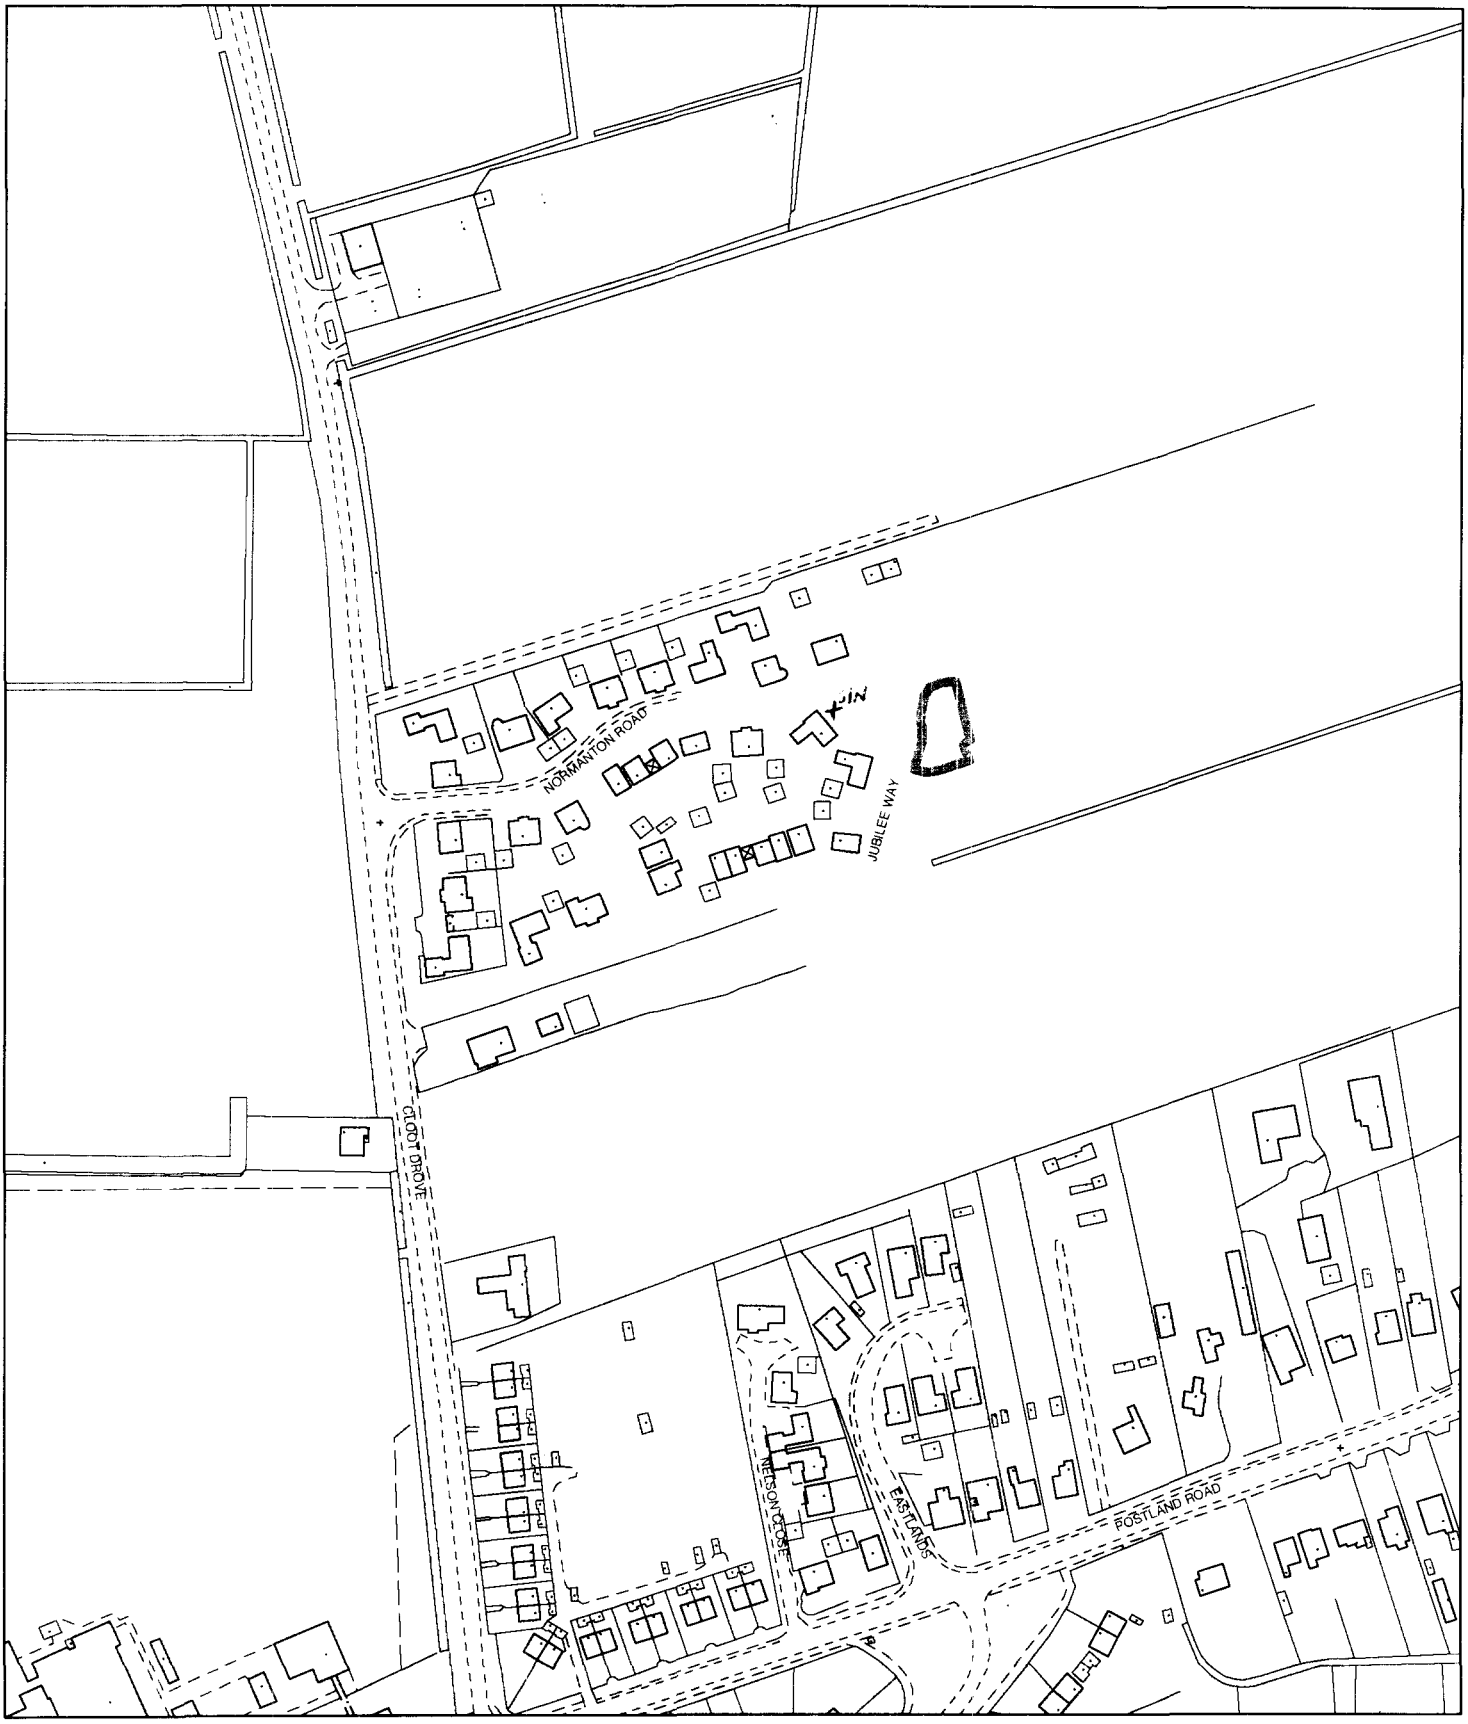


Planning Application Location Plan
Ward Member Notification


H02/0805/02

Scale: 1:2500

Planning and Development

Council Offices, Priory Road, Spalding, Lincolnshire
PE11 2XE

PLEASE DO NOT COPY THIS PLAN
This map is reproduced from Ordnance Survey material with permission of Ordnance Survey on behalf of Her Majesty's Stationery Office (c) Crown copyright. Unauthorised reproduction infringes Crown copyright and may lead to prosecution or civil proceedings. South Holland District Council LA079413 2002

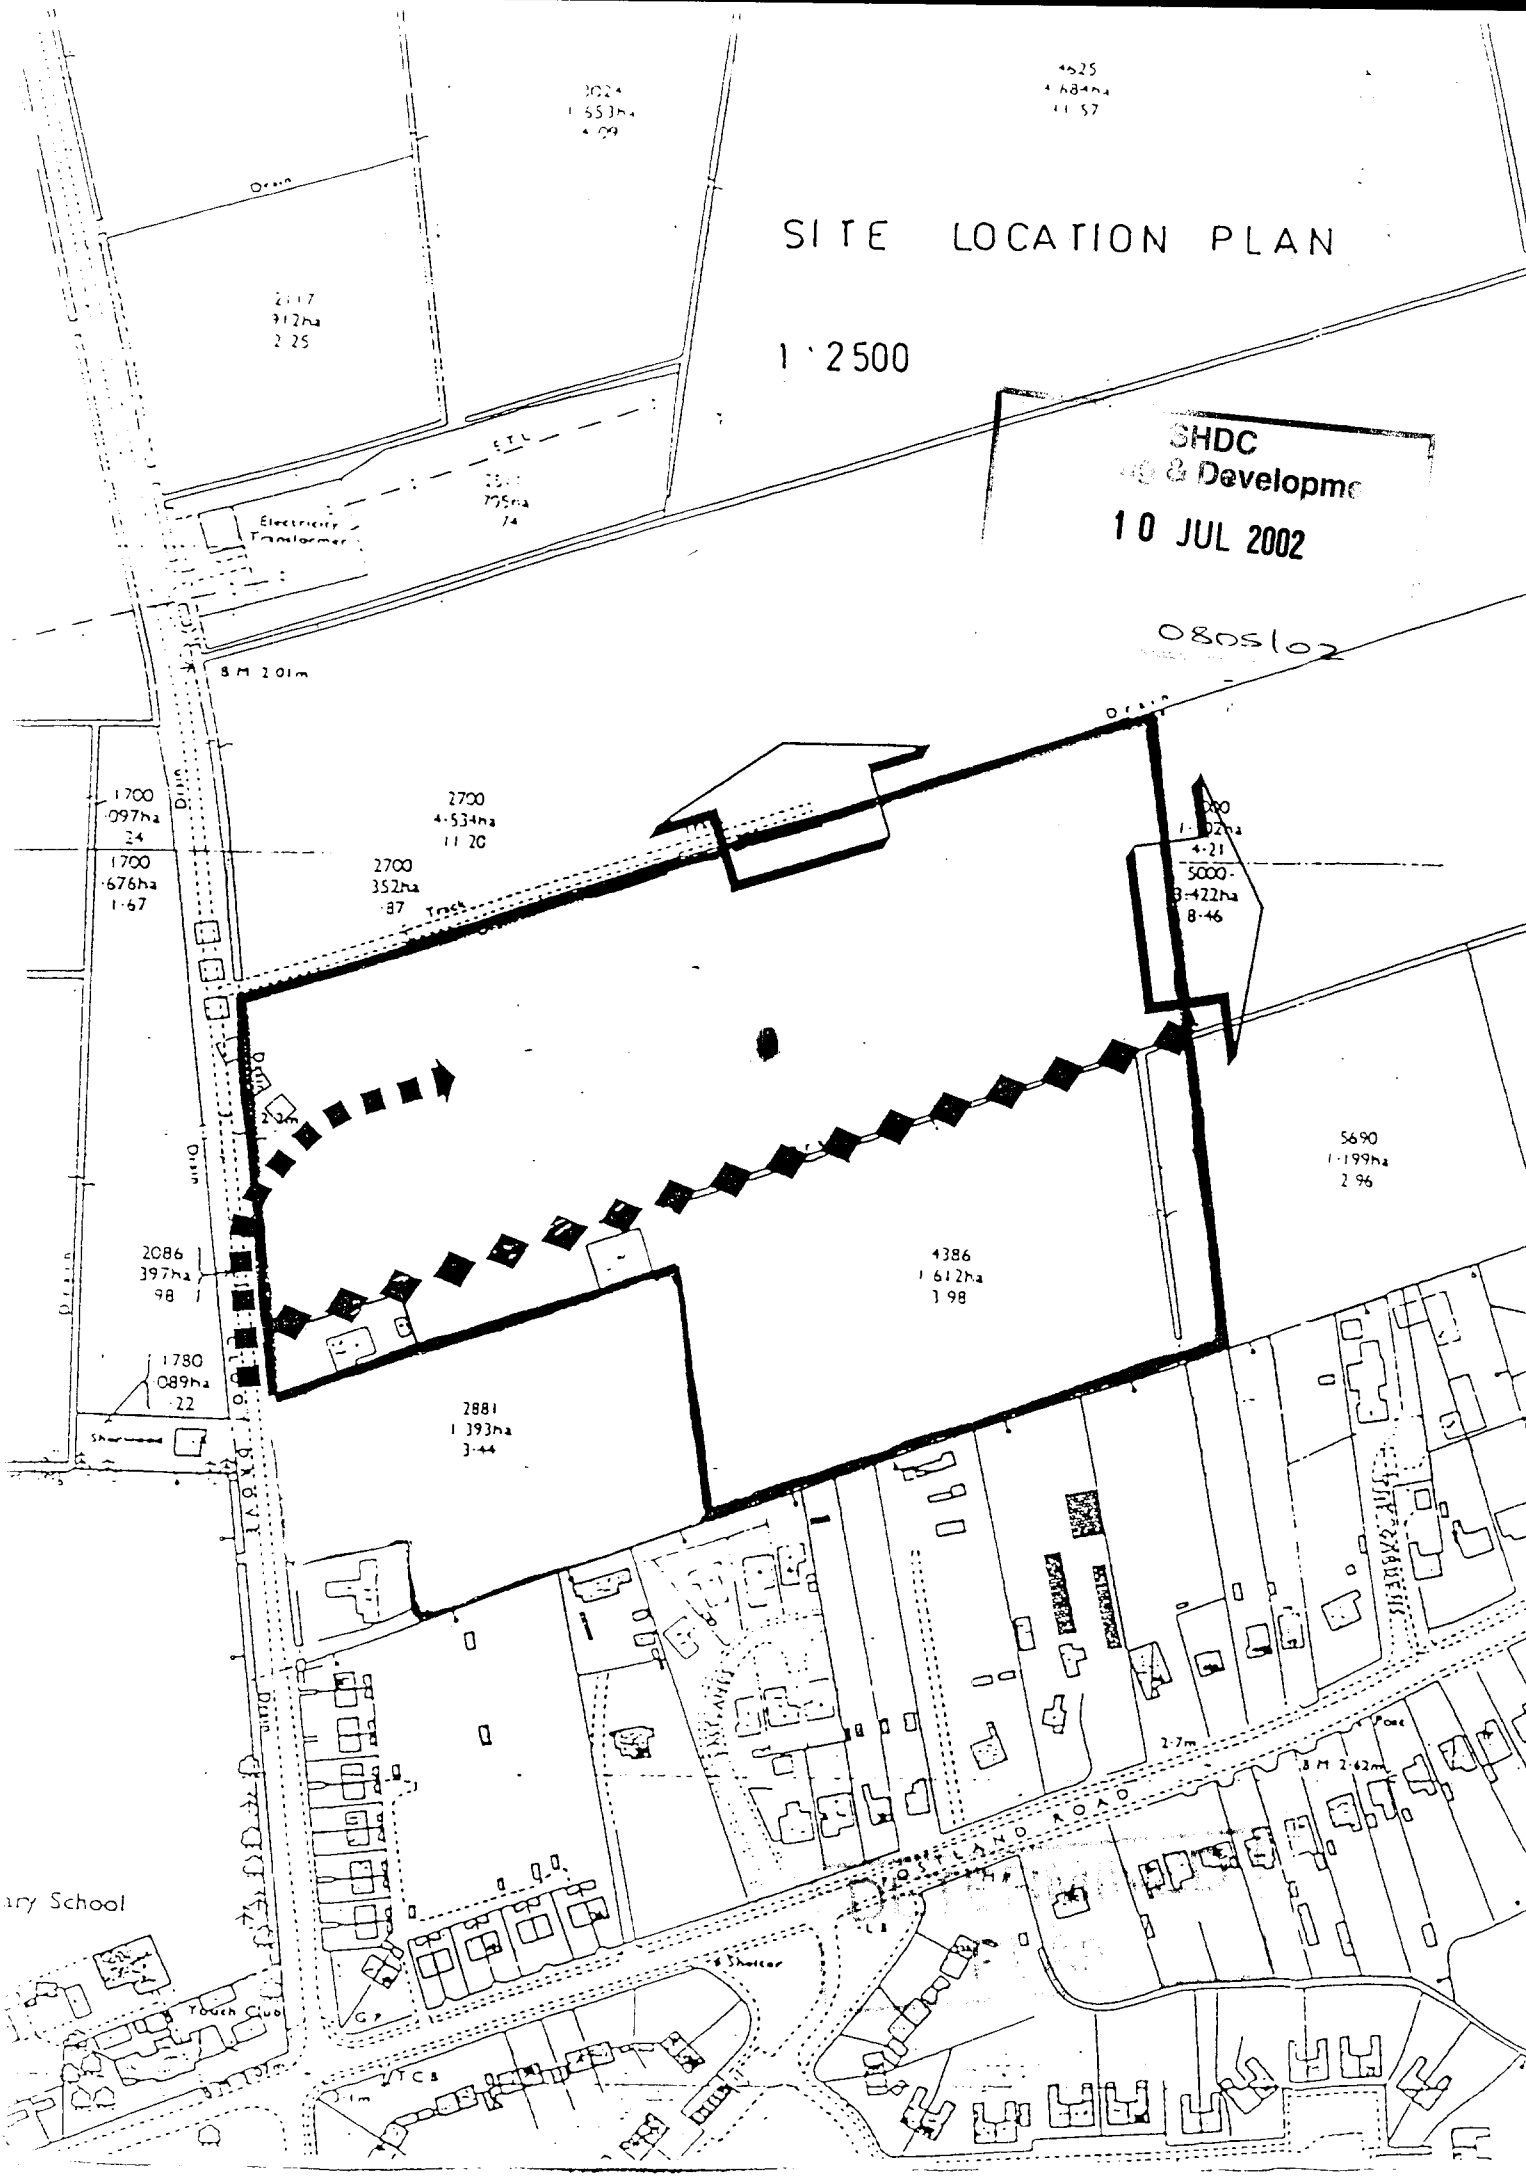
SITE LOCATION PLAN
1 : 2500
SHDC
& Developme
10 JUL 2002
0805102
Electricity Transformer
Drain
Track
Shelter
Toilets
Touch Pitch
GP
TCB
ary School
2700
4·534ha
11 20
2700
352ha
·87
1700
·097ha
·24
1700
·676ha
1·67
5000
8·422ha
8·46
4·21
5690
1·199ha
2 96
4386
1 612ha
1 98
2881
1 393ha
3·44
2086
397ha
98
1780
089ha
·22
BM 2·62m
BM 2·01m