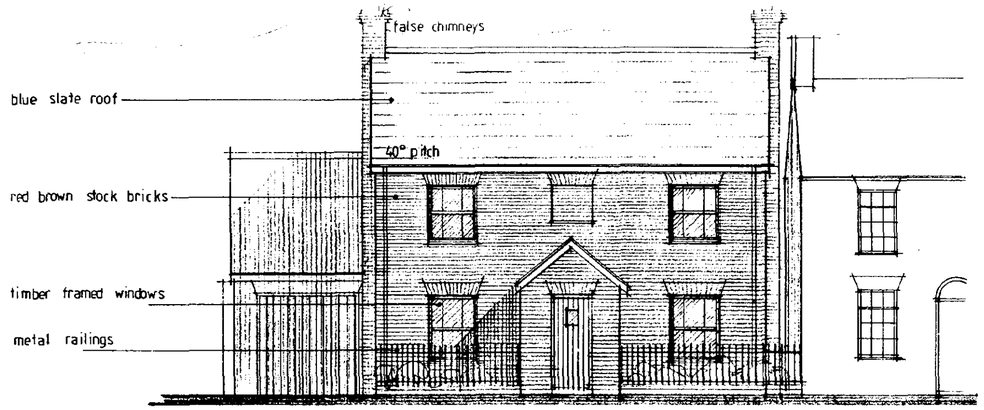

SOUTH ELEVATION

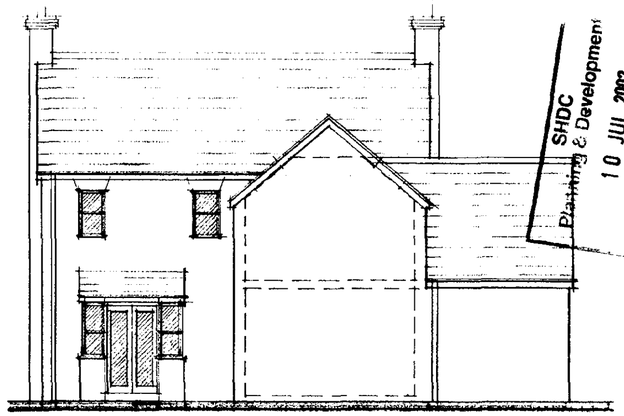

NORTH ELEVATION

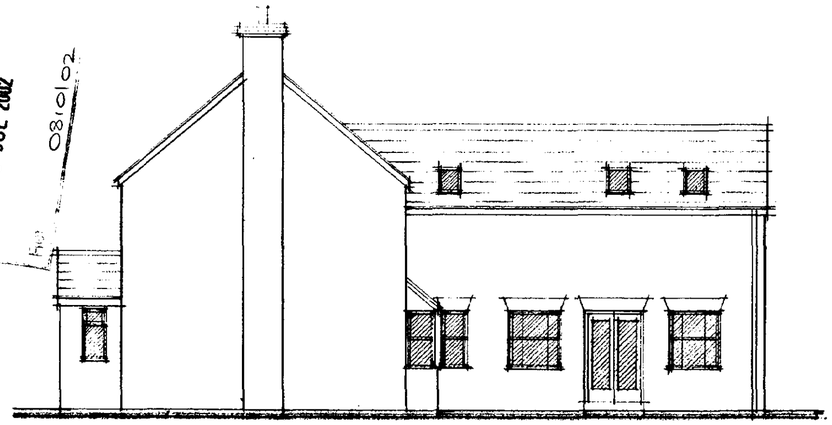

EAST ELEVATION

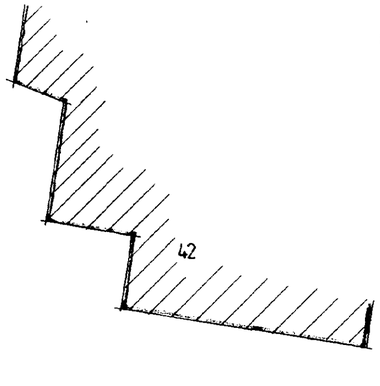

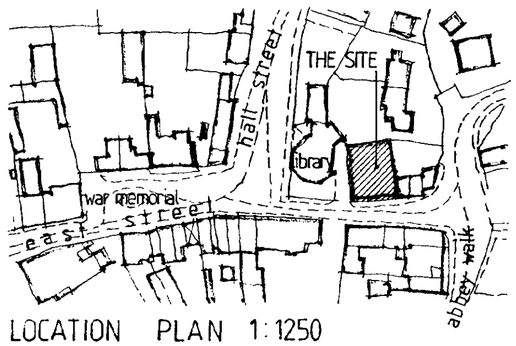

LOCATION PLAN 1:1250

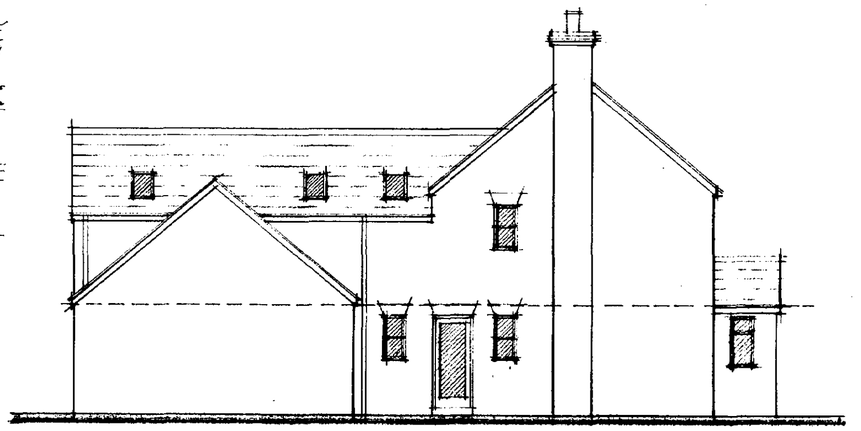

WEST ELEVATION

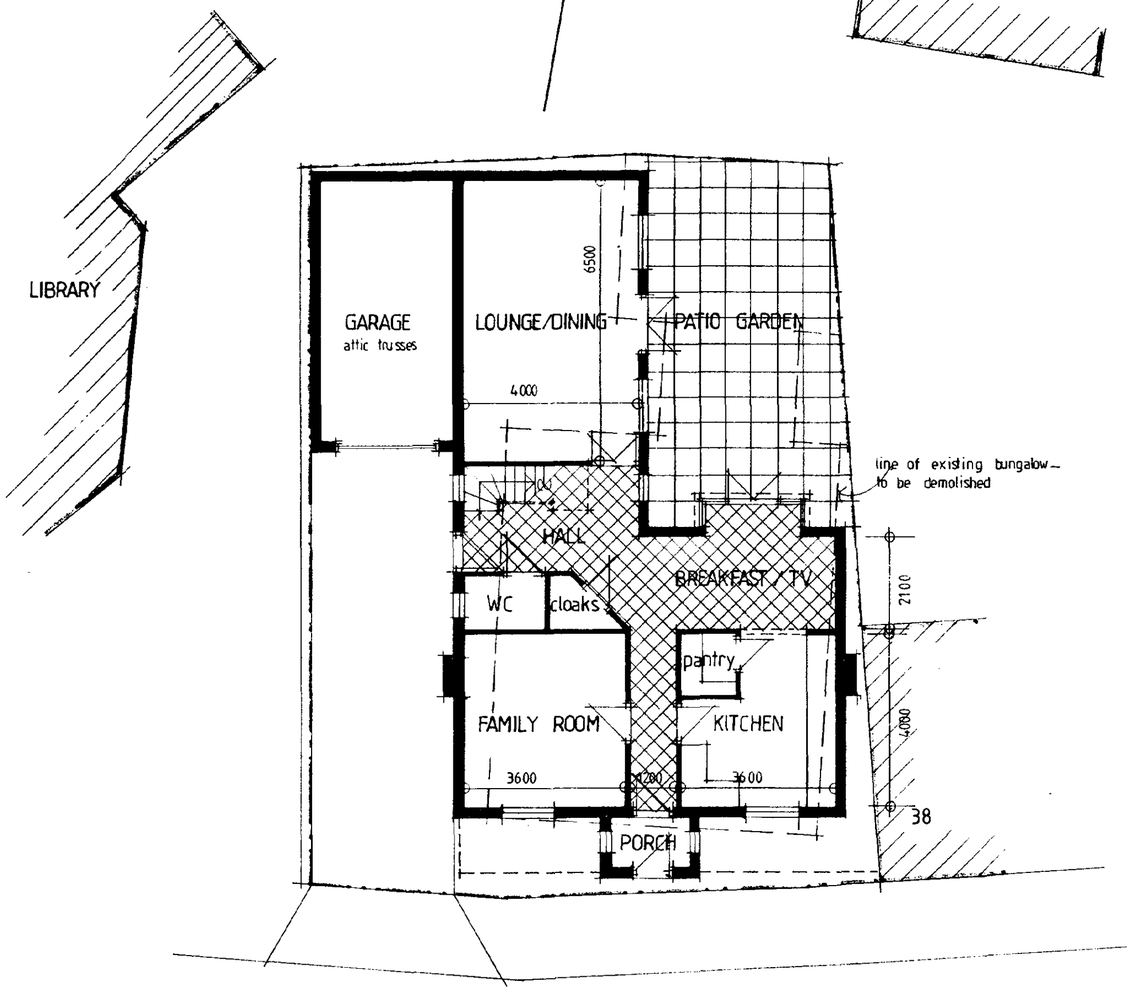

SITE AND GROUND FLOOR PLAN

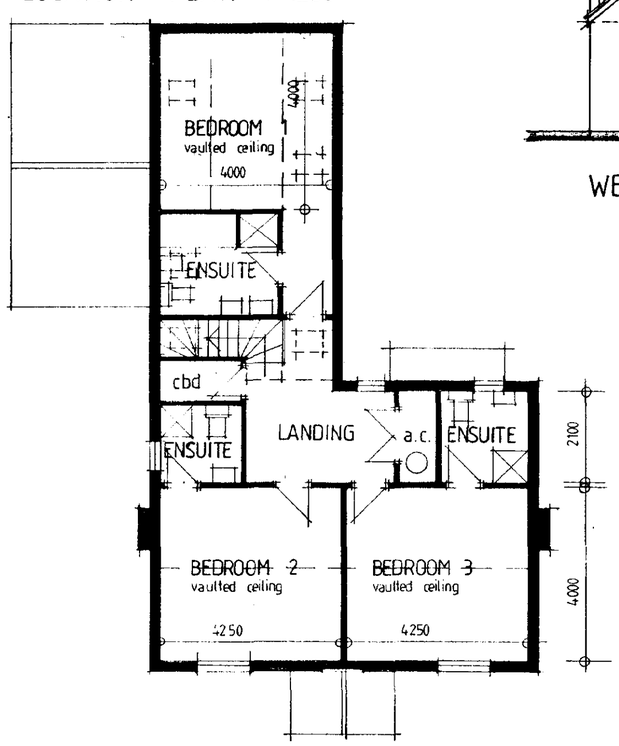

FIRST FLOOR PLAN

Rev A: 29 June '02 - Elevations and Location Plan added

TREVOR A CLAY R.I.B.A.
CHARTERED ARCHITECT
14 OLD FENDIKE ROAD
WESTON HILLS
SPALDING
LINCOLNSHIRE PE12 6DD

Project:

PROPOSED NEW HOUSE AT
36 EAST STREET, CROWLAND FOR
MR AND MRS P LEO

Drawing:

DESIGN DRAWING

Date: 14 Feb 02	Proj No: 01/084/PA	
Scale: 1:100	Drg. No: 001	Rev: A