


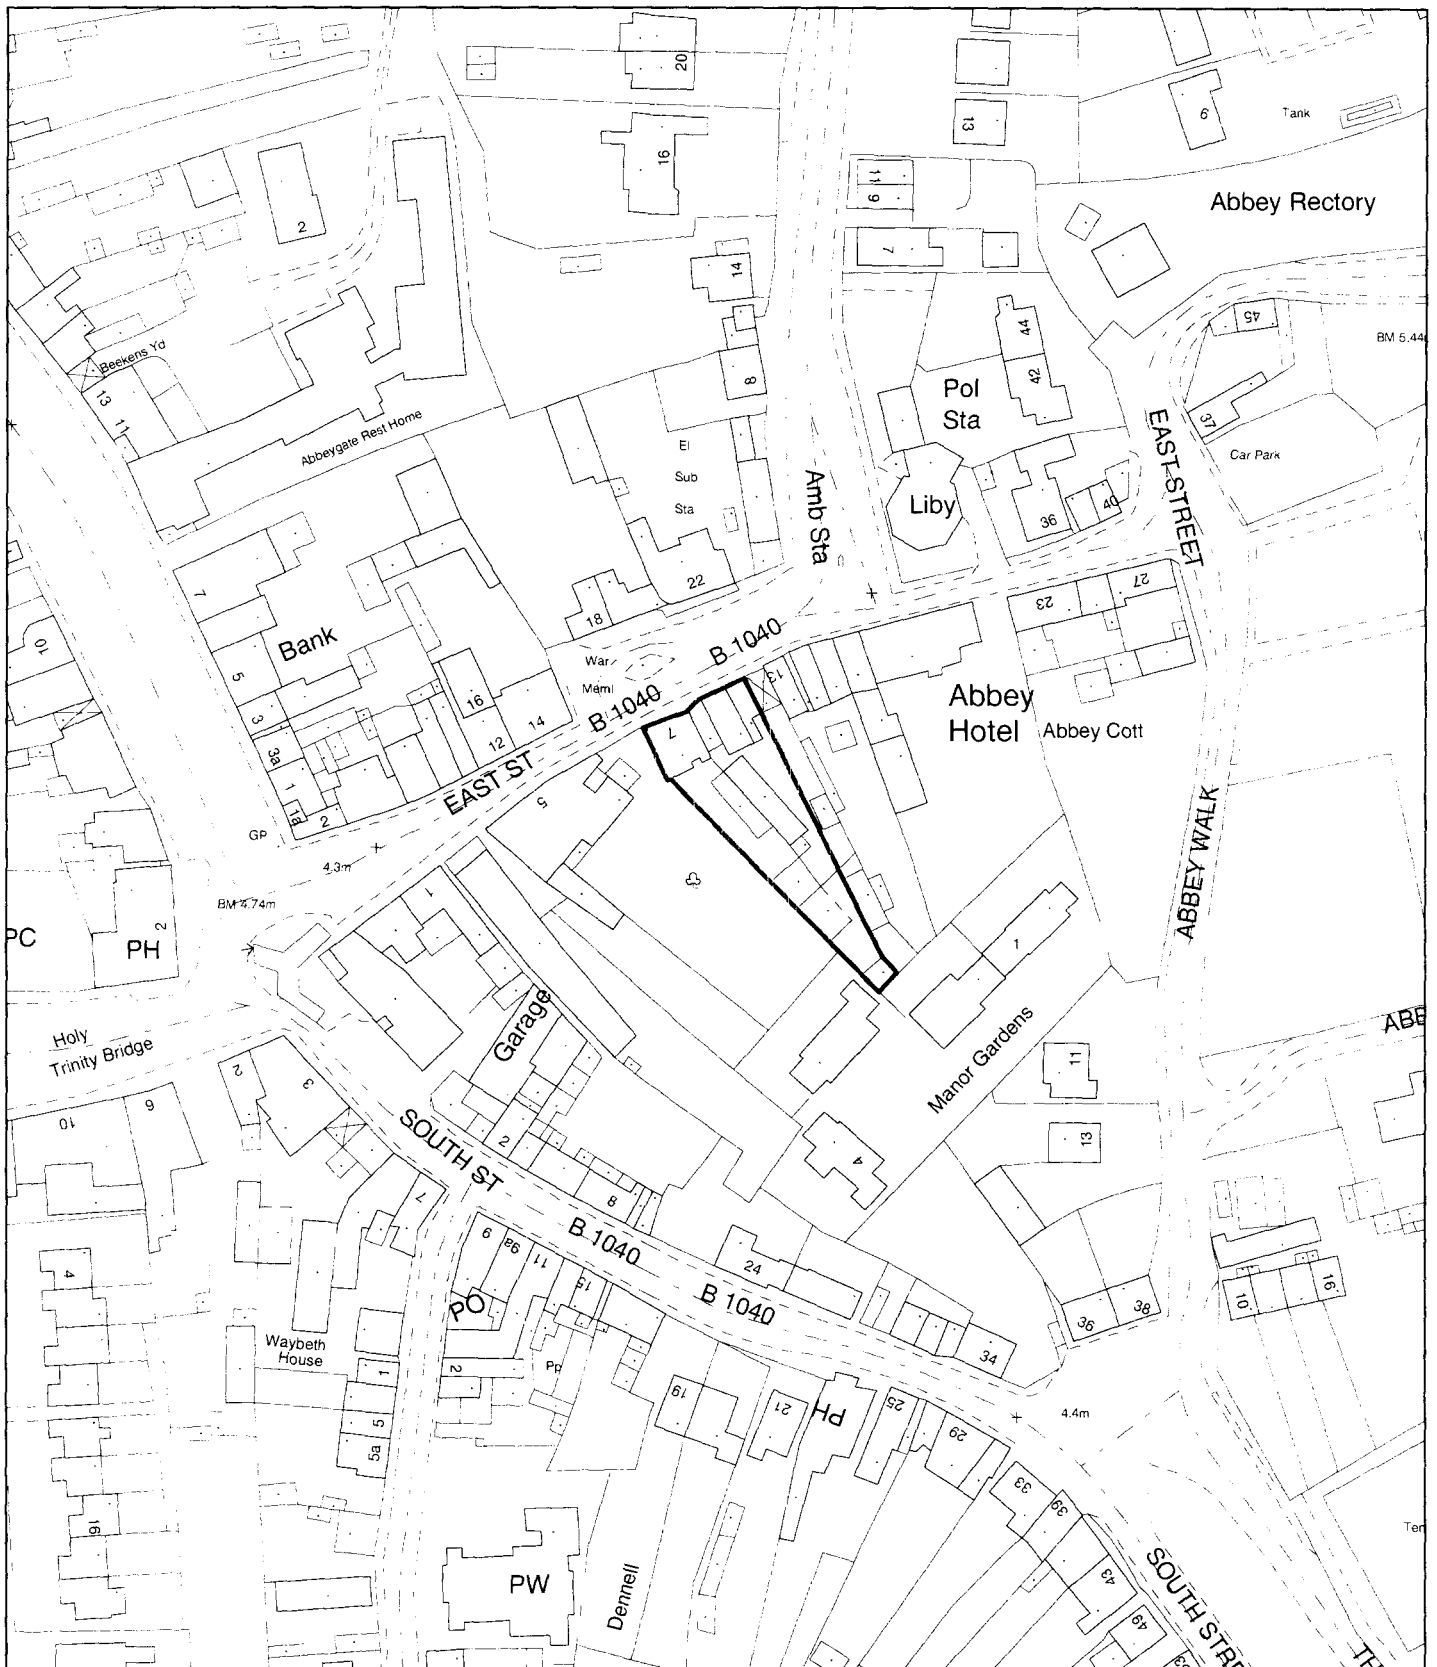

Planning Application Location Plan
Ward Member Notification

H02/0812/01

Scale: 1:1250

FILE COPY


Housing and Planning Services Department

Council Offices, Priory Road, Soaldina, Lincolnshire

PLEASE DO NOT COPY THIS PLAN

This map is reproduced from Ordnance Survey material with permission of Ordnance Survey on behalf of Her Majesty's Stationary Office (c) Crown copyright. Unauthorised reproduction infringes Crown copyright and may lead to prosecution or civil



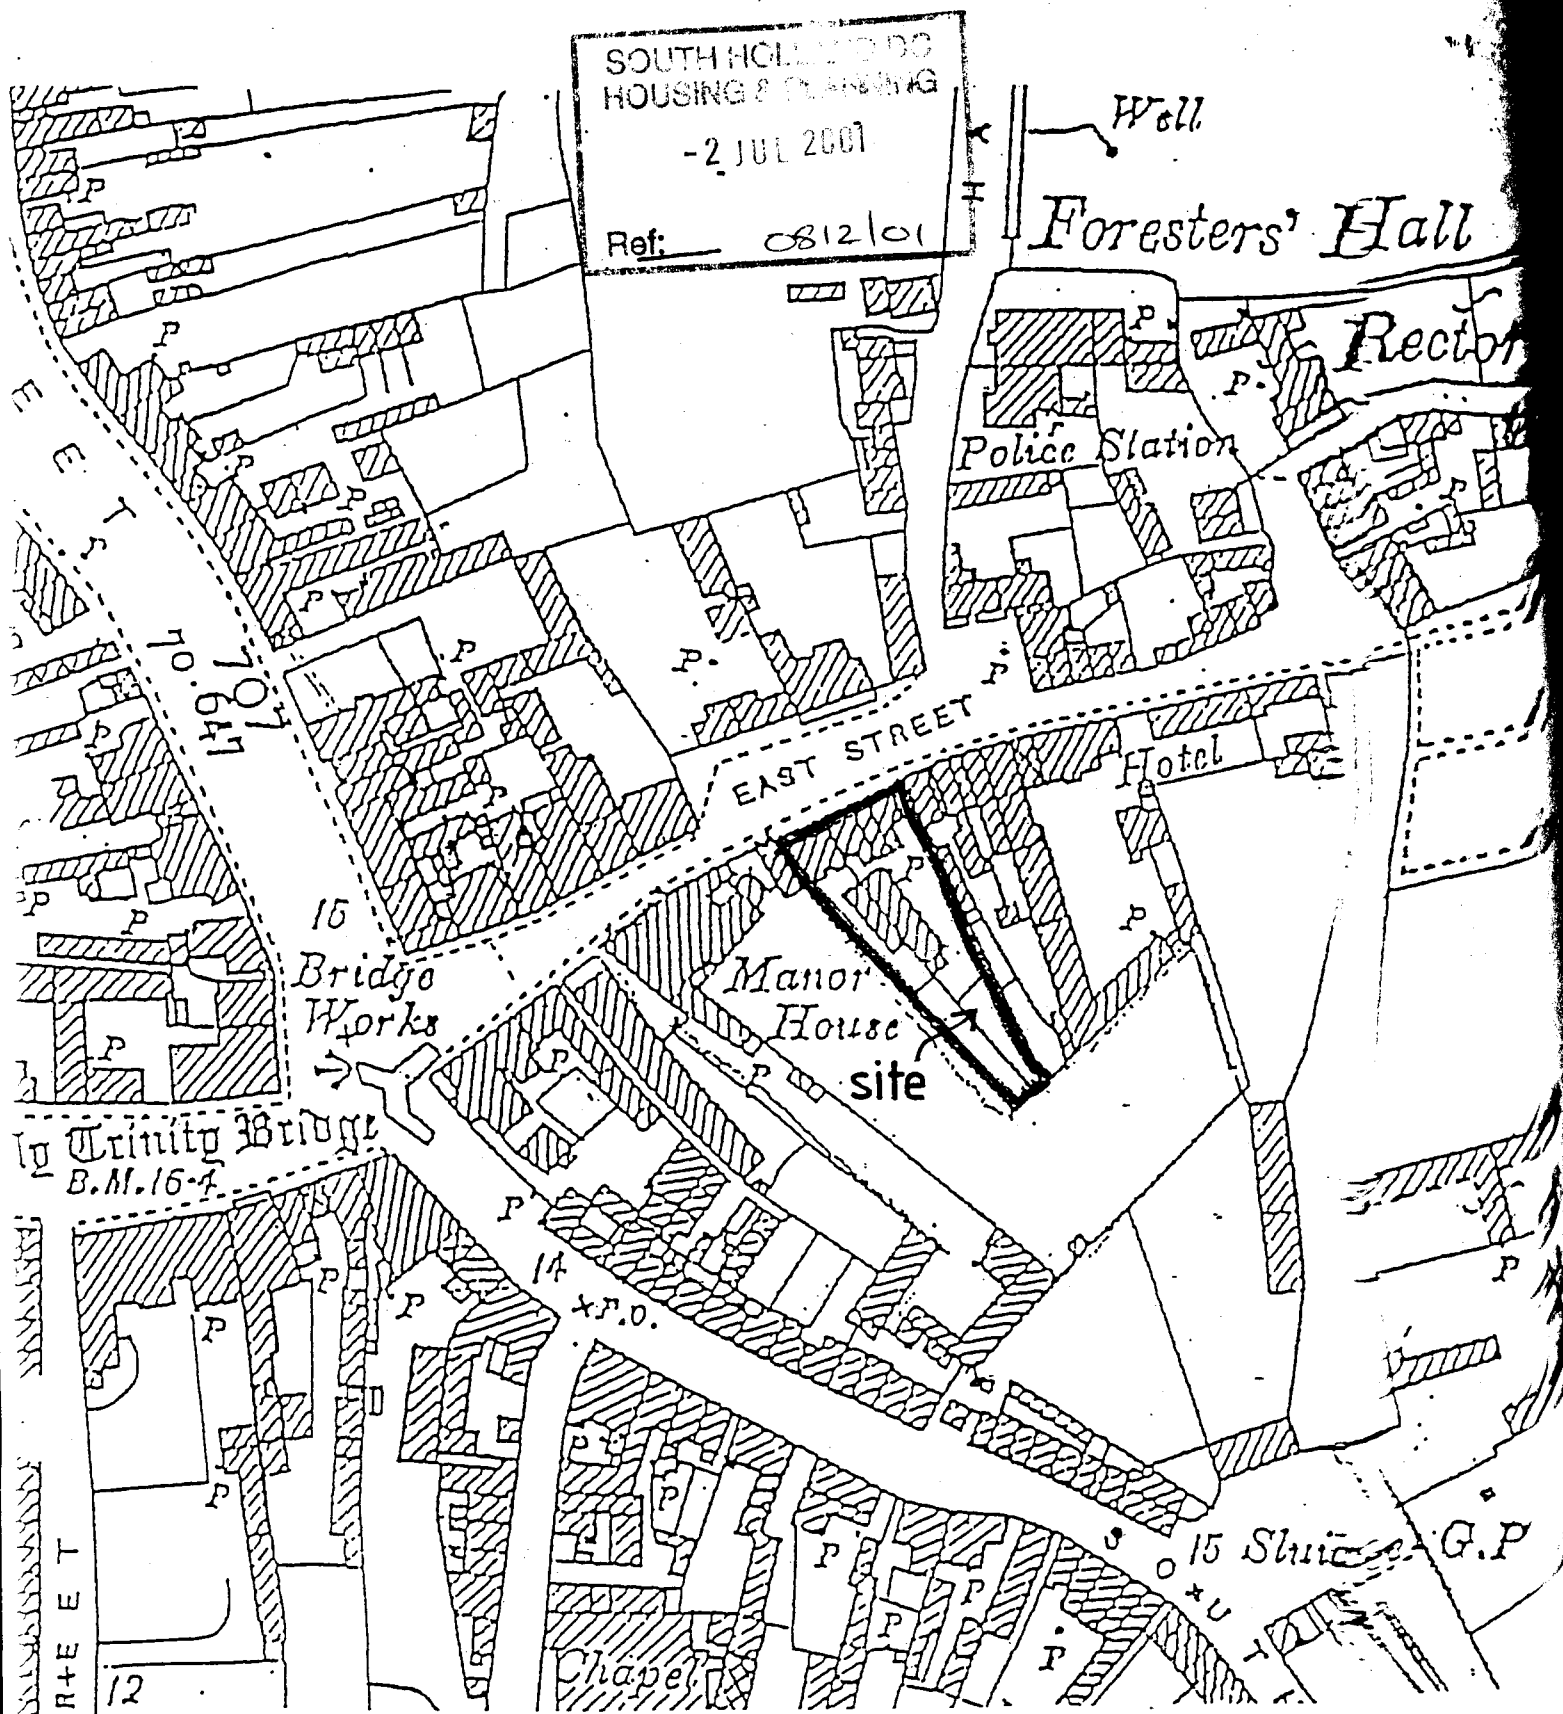

PROPOSED RENOVATION & NEW DEVELOPMENT AT 7 - 11 EAST STREET, CROWLAND, LINCS.

LOCATION PLAN

SCALE 1/1250