



GROUND FLOOR LAYOUT 1:50

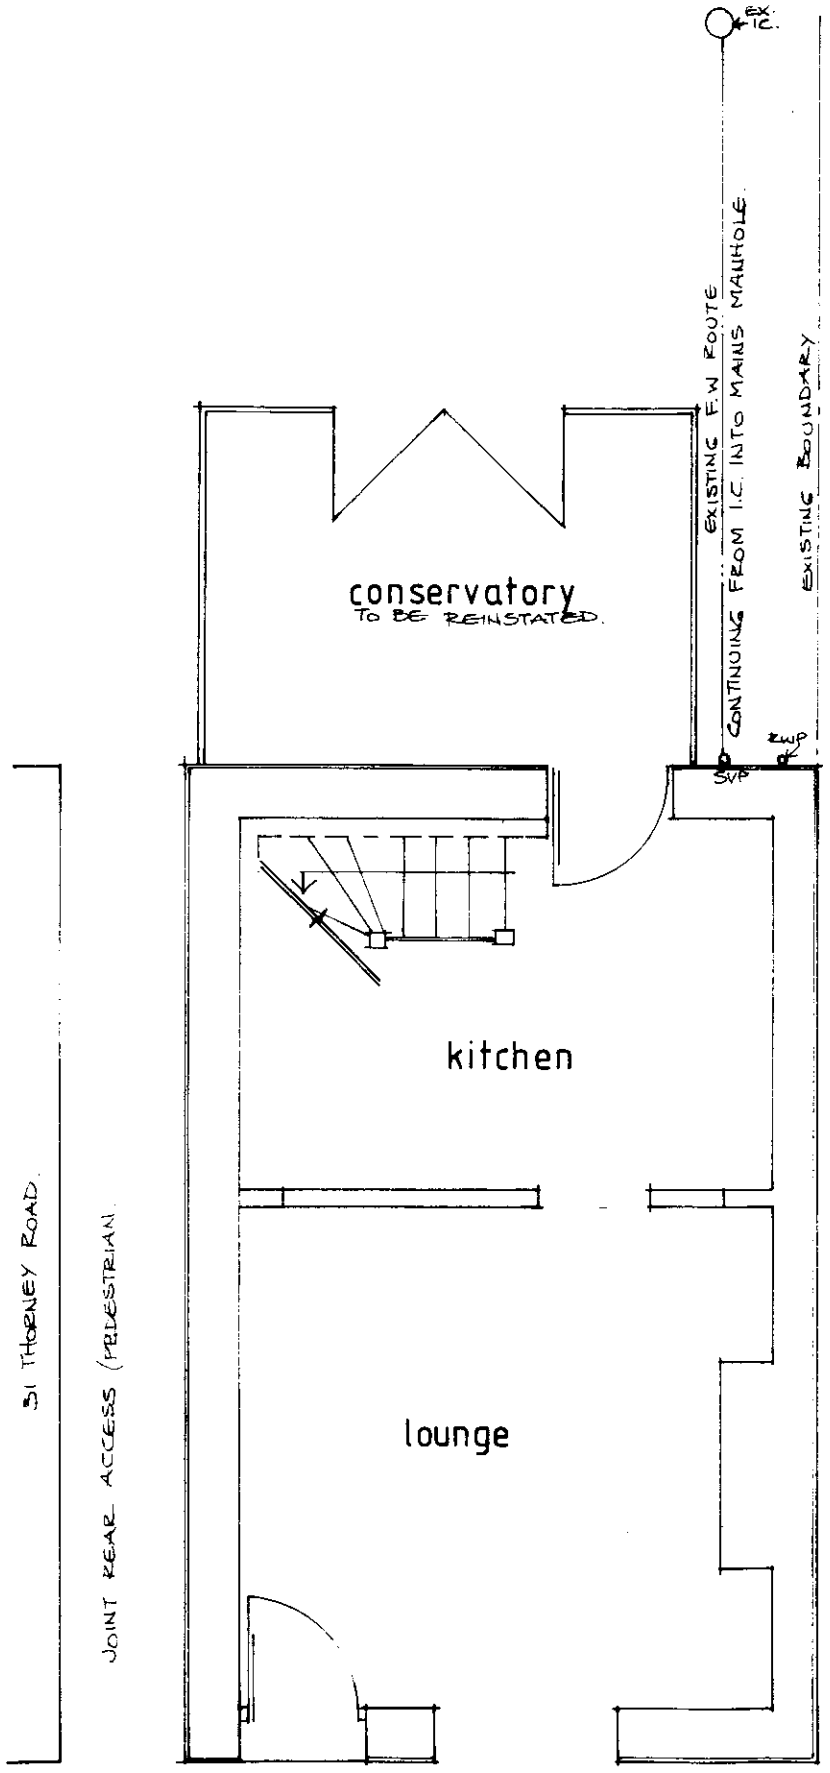


FIRST FLOOR LAYOUT 1:50

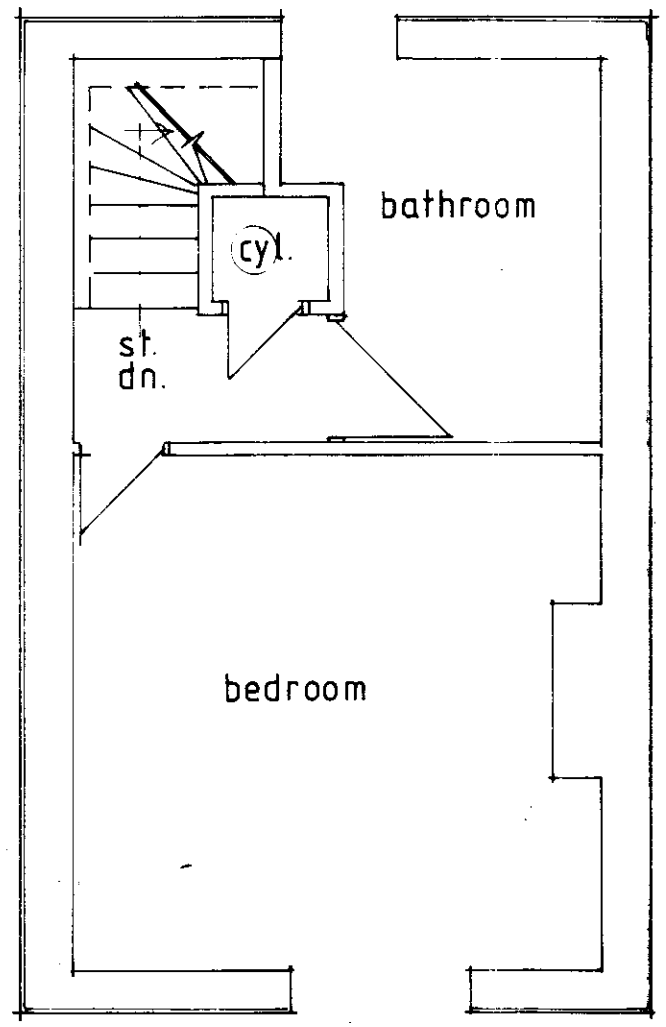

REAR ELEVATION
1:100


FRONT ELEVATION
1:100

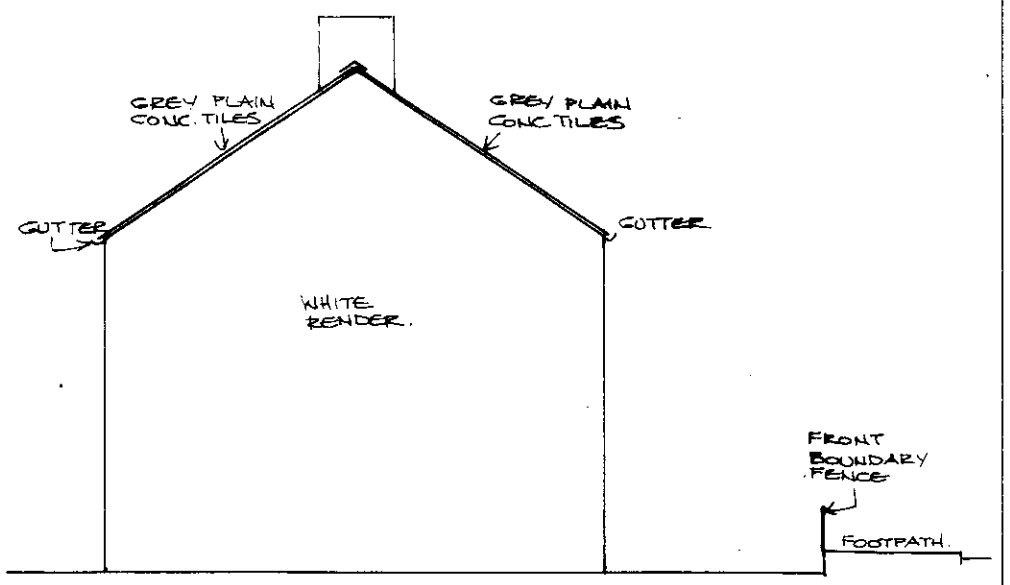

SIDE ELEVATION
1:100
OTHER SIDE ELEVATION HANDED
NO WINDOWS OR DOORS.

SOUTH HOLLAND DC
HOUSING & PLANNING
13 AUG 1999
Ref: - 0815/99

DETERMINED
PLAN

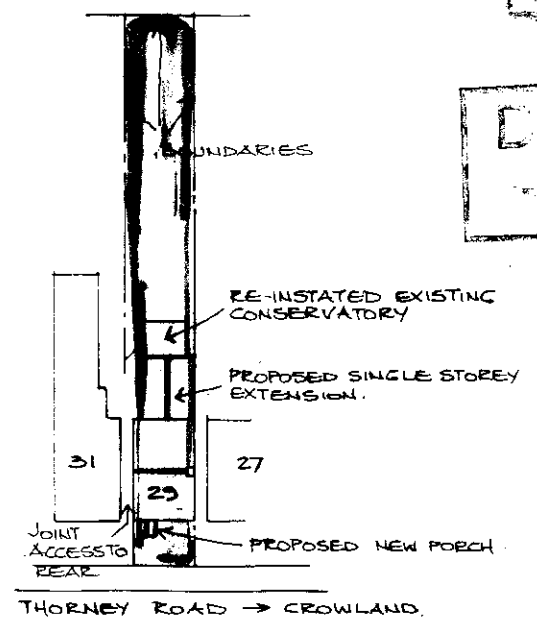


BLOCK PLAN 1:500

EXISTING


WD/01

PROPOSED


THE CONTRACTOR SHALL BE RESPONSIBLE FOR THE CHECKING OF ALL DIMENSIONS LEVELS, SETTING OUT & ROOF PITCHES ON SITE PRIOR TO COMMENCEMENT OF WORKS.

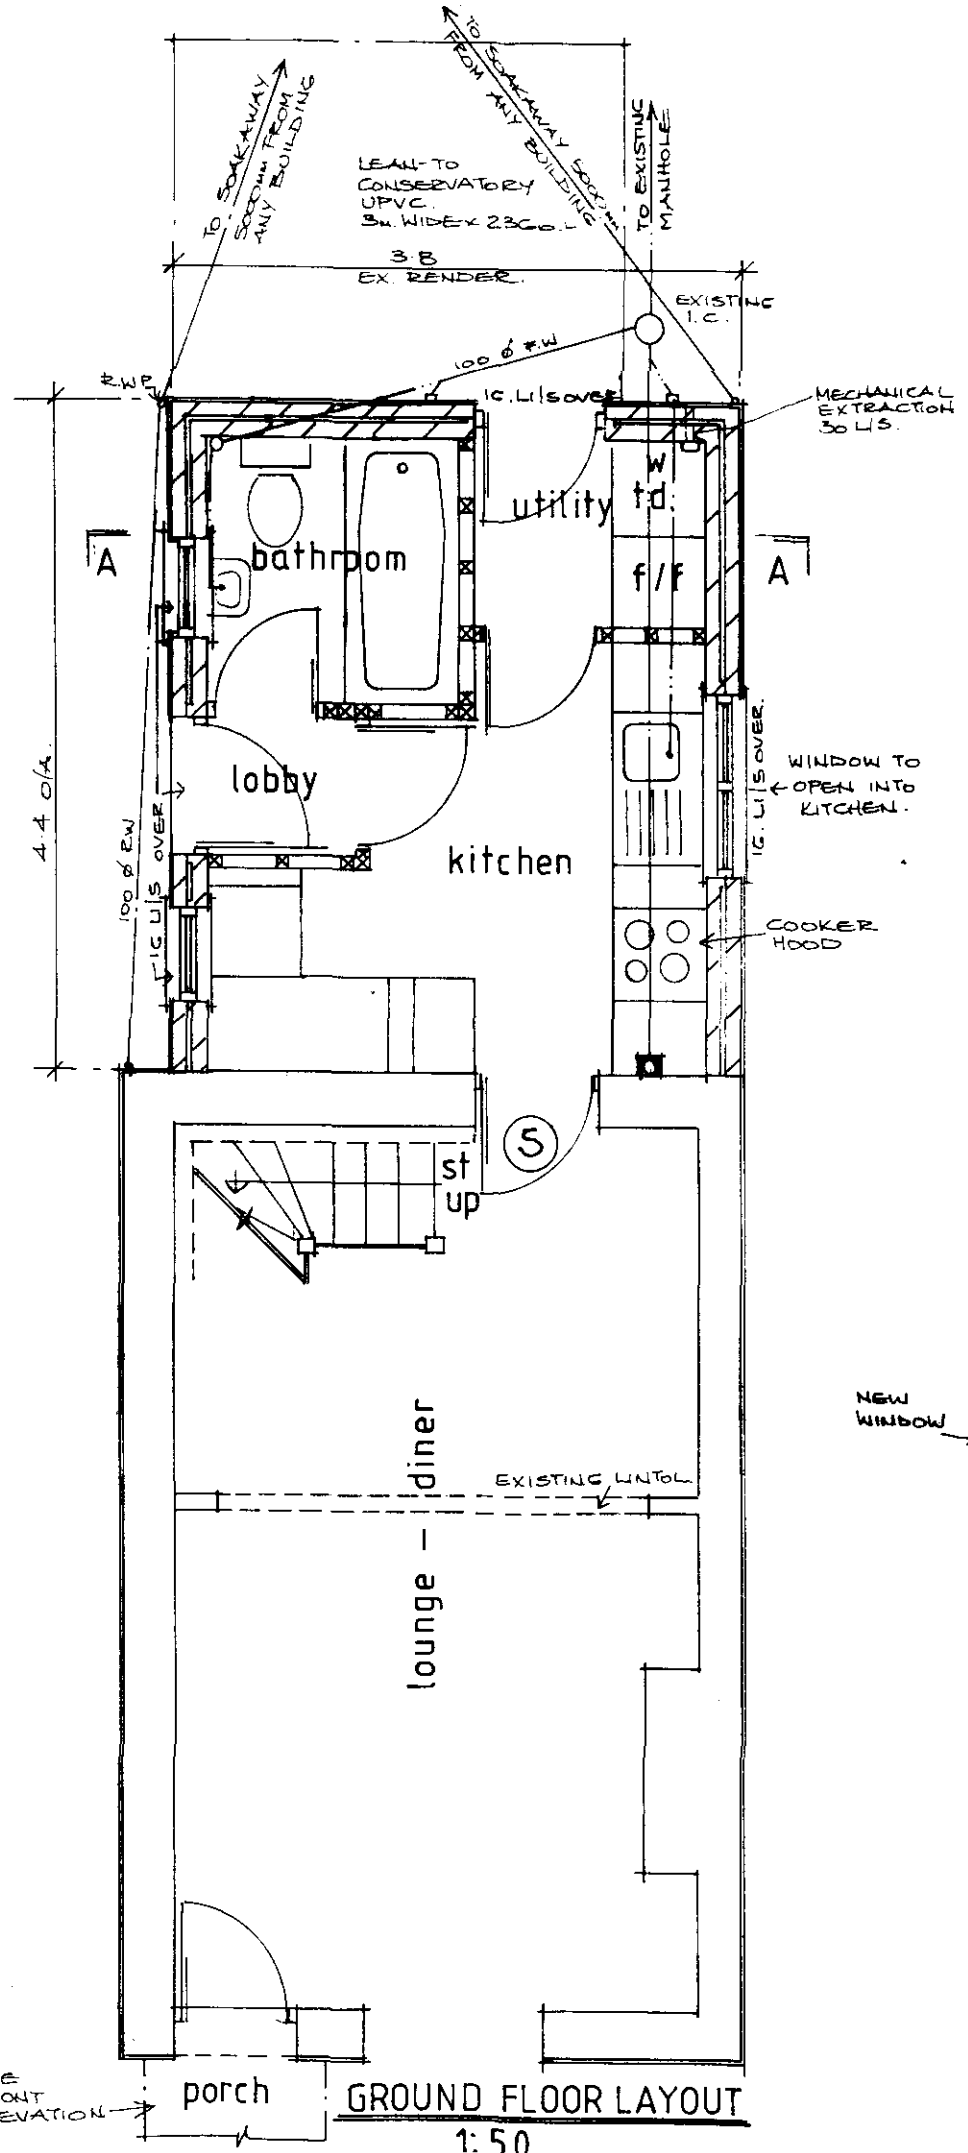

GROUND FLOOR LAYOUT
1:50

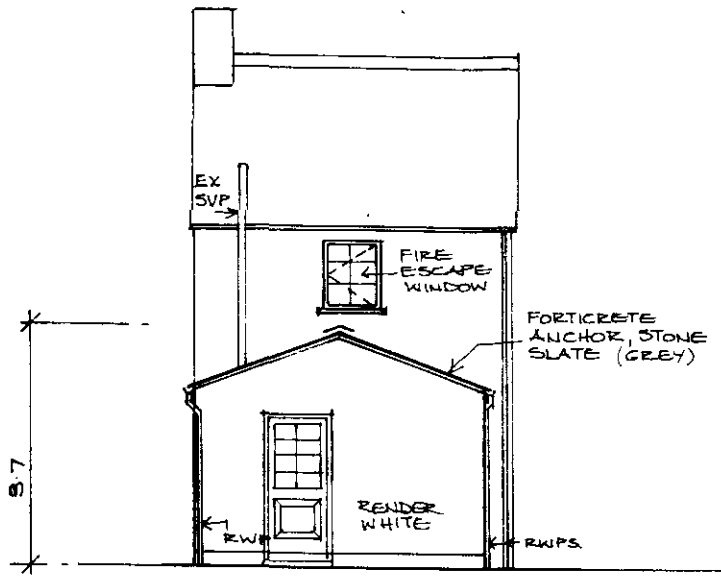


REAR ELEVATION
1:100

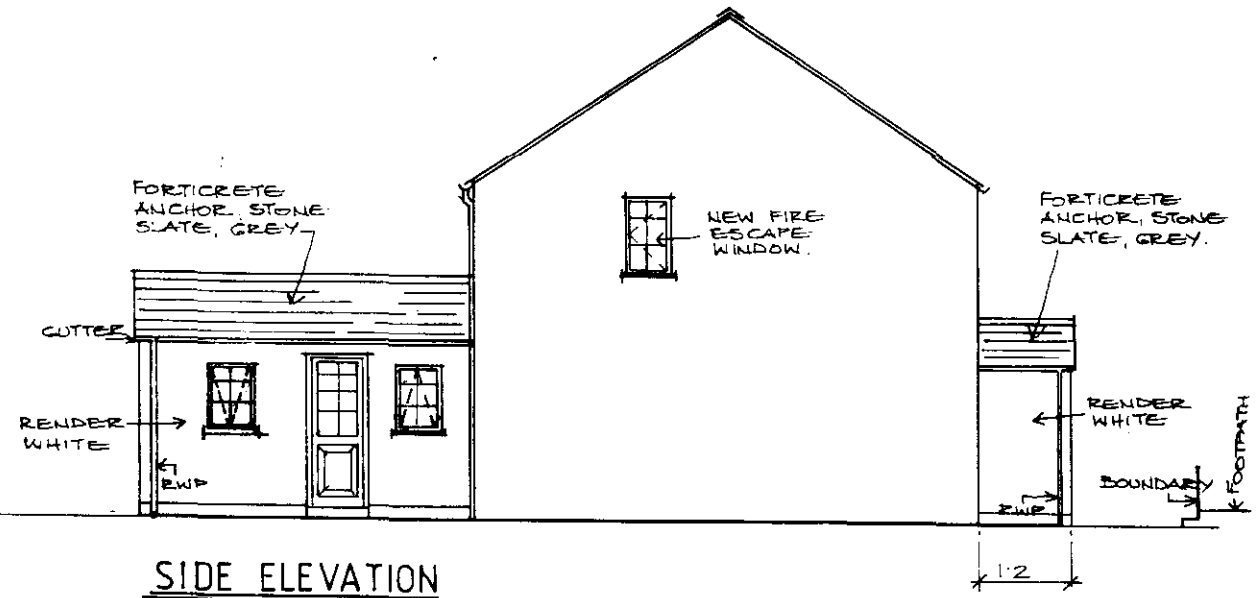

SIDE ELEVATION
1:100


FIRST FLOOR LAYOUT 1:50

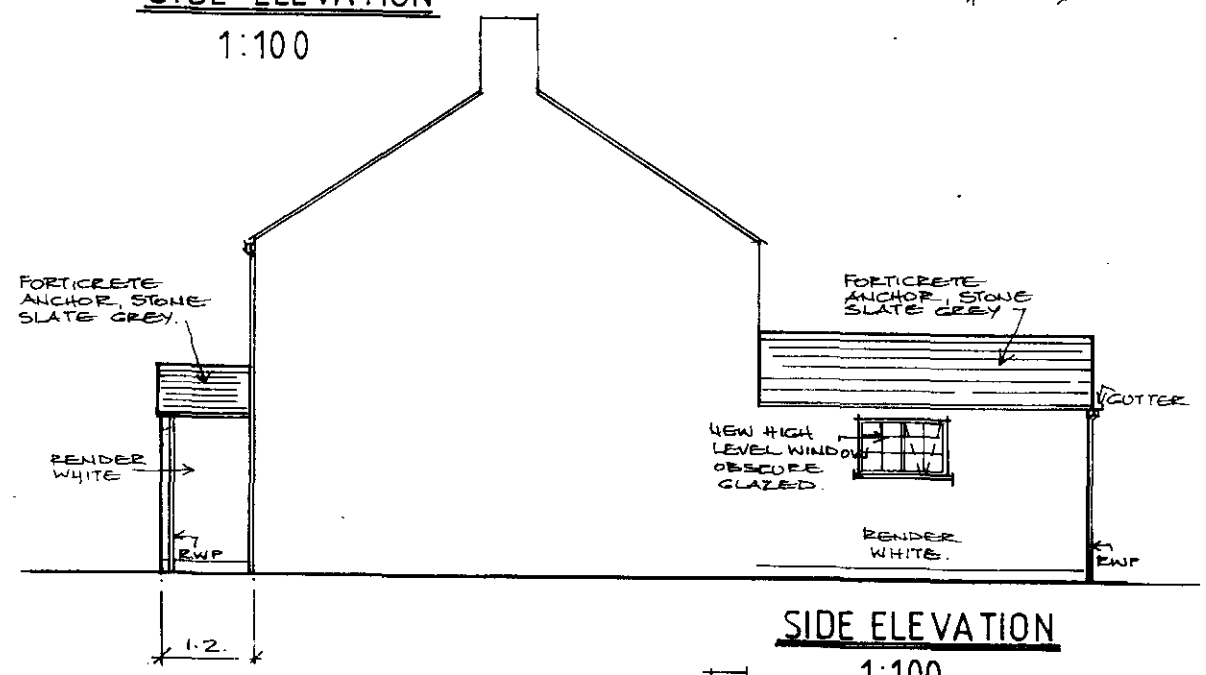

SIDE ELEVATION
1:100

AMENDED PLAN
Ref. A1

15 FEB 2000
Ref. 0815/99.

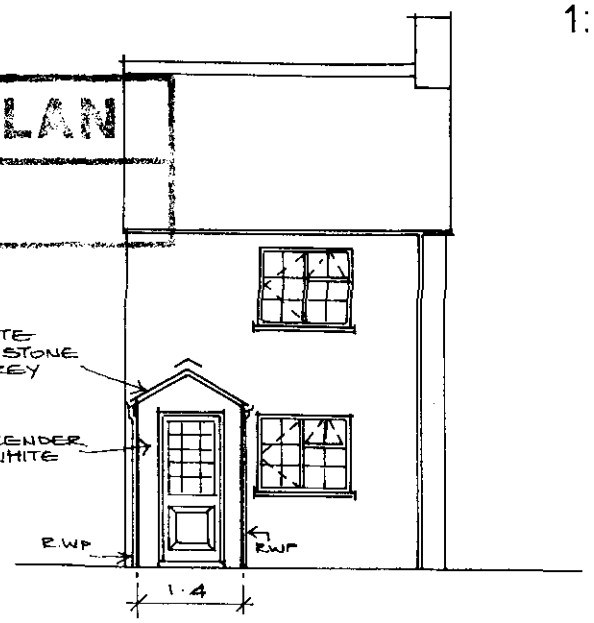

FRONT ELEVATION
1:100

PROPOSED SINGLE STOREY EXTENSION
AT GROVE COTTAGE,
29 THORNEY ROAD,
CROWLAND.
FOR MR W. DRURY,
SCALE - AS SHOWN.
DATE - NOV. 99.

REV B. 11-2-00 NEW BATH. WIN. POS.
REV A. 17-12-99 BUILDING CONT.

WP/602B