


Location Plan

Site Address: Alderlands, James Road, Crowland, Spalding, PE6 0AA

Date Produced: 15-Sep-2025

Scale: 1:1250 @A4

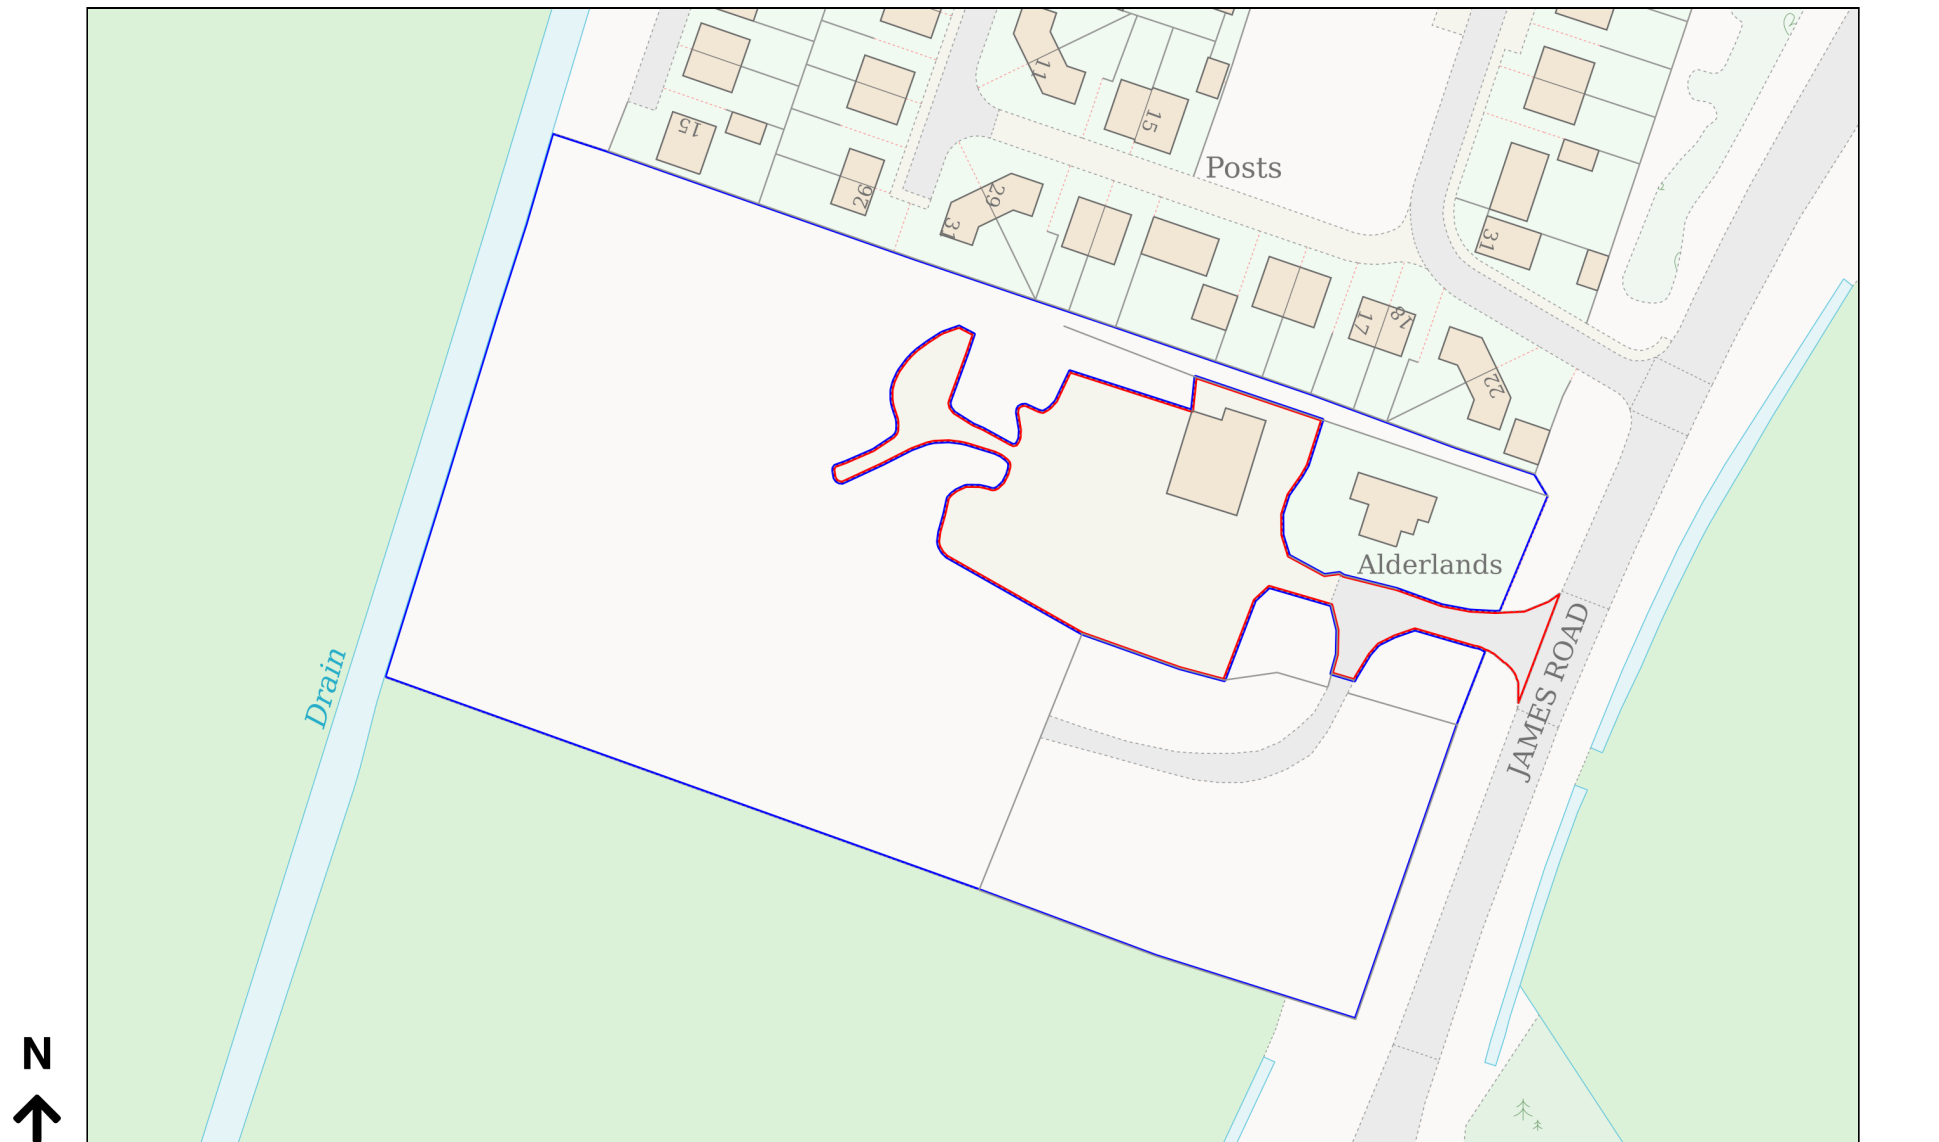

Planning Portal Reference: PP-14263789v2

0 50
Metres