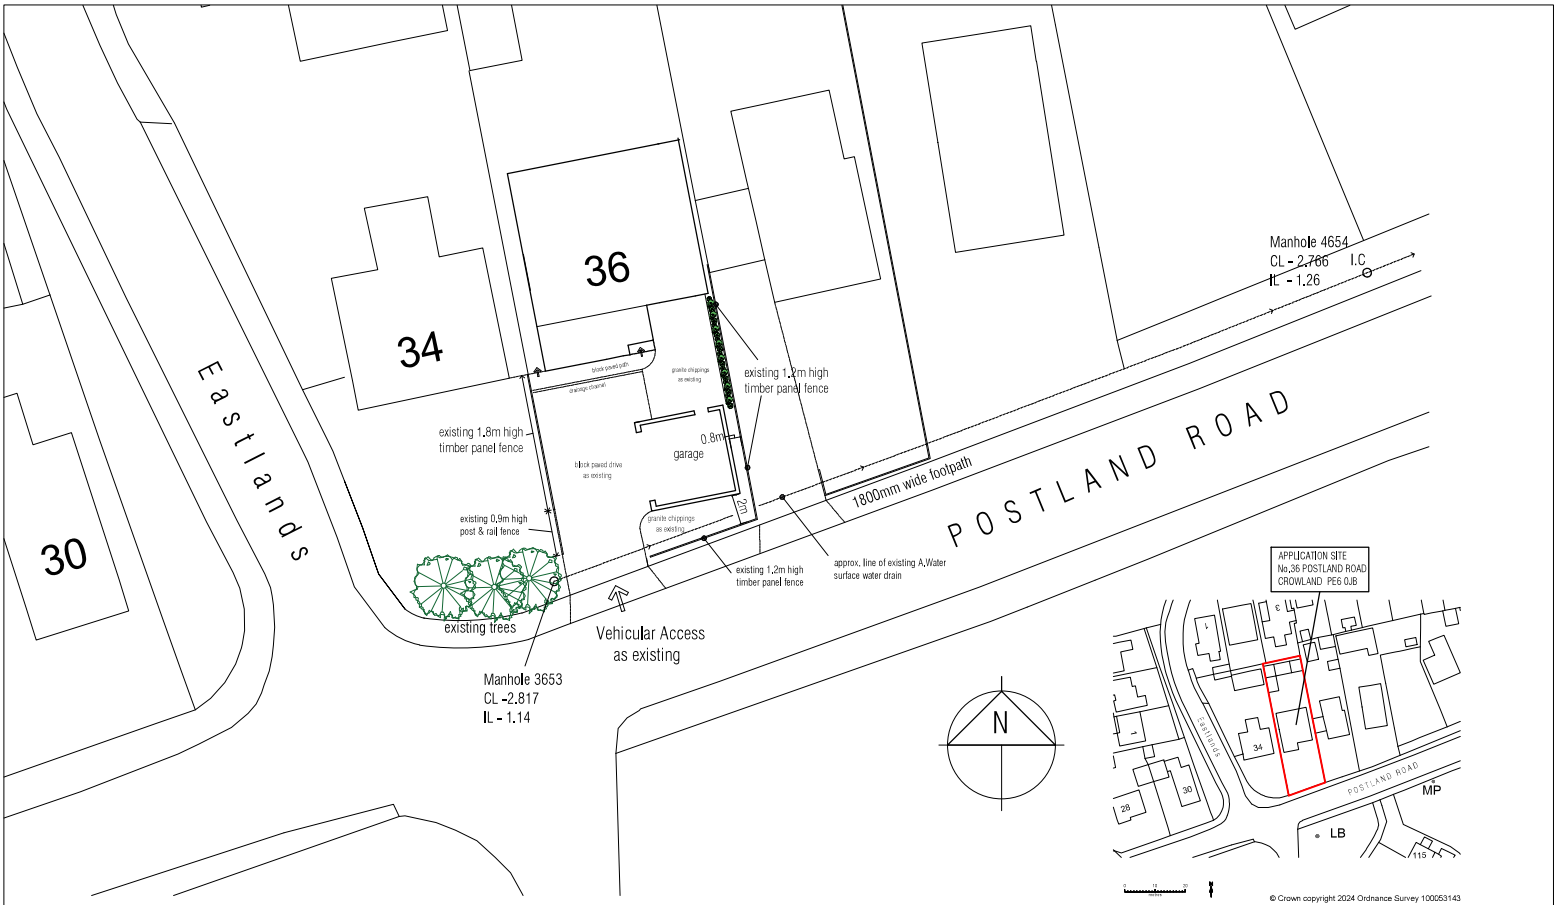


Site Layout as proposed 1:250 scale

Location Plan 1: 1250 scale

mlp Moulton Land and Planning
moultonlandandplanning.co.uk 21 Main Road Collyweston Stamford PE9 3PF
mobile 07484 101655 e-mail alan@moultonland.co.uk

Project	Drawing	date	march 2024
Proposed Detached Garage 36 Postland Road Crowland PE6 0JB for Mr & Mrs Bartmeier	Location Plan Site Layout	scale(s)	1:250 / 1:1250 @ A3
		DRG. No.	BART / pl / 01