


LOT 2
LOT 3
LOT 3
Stock yard
LOT 2
Stock yard
LOT 2 LOT 3
RAGGY WALK

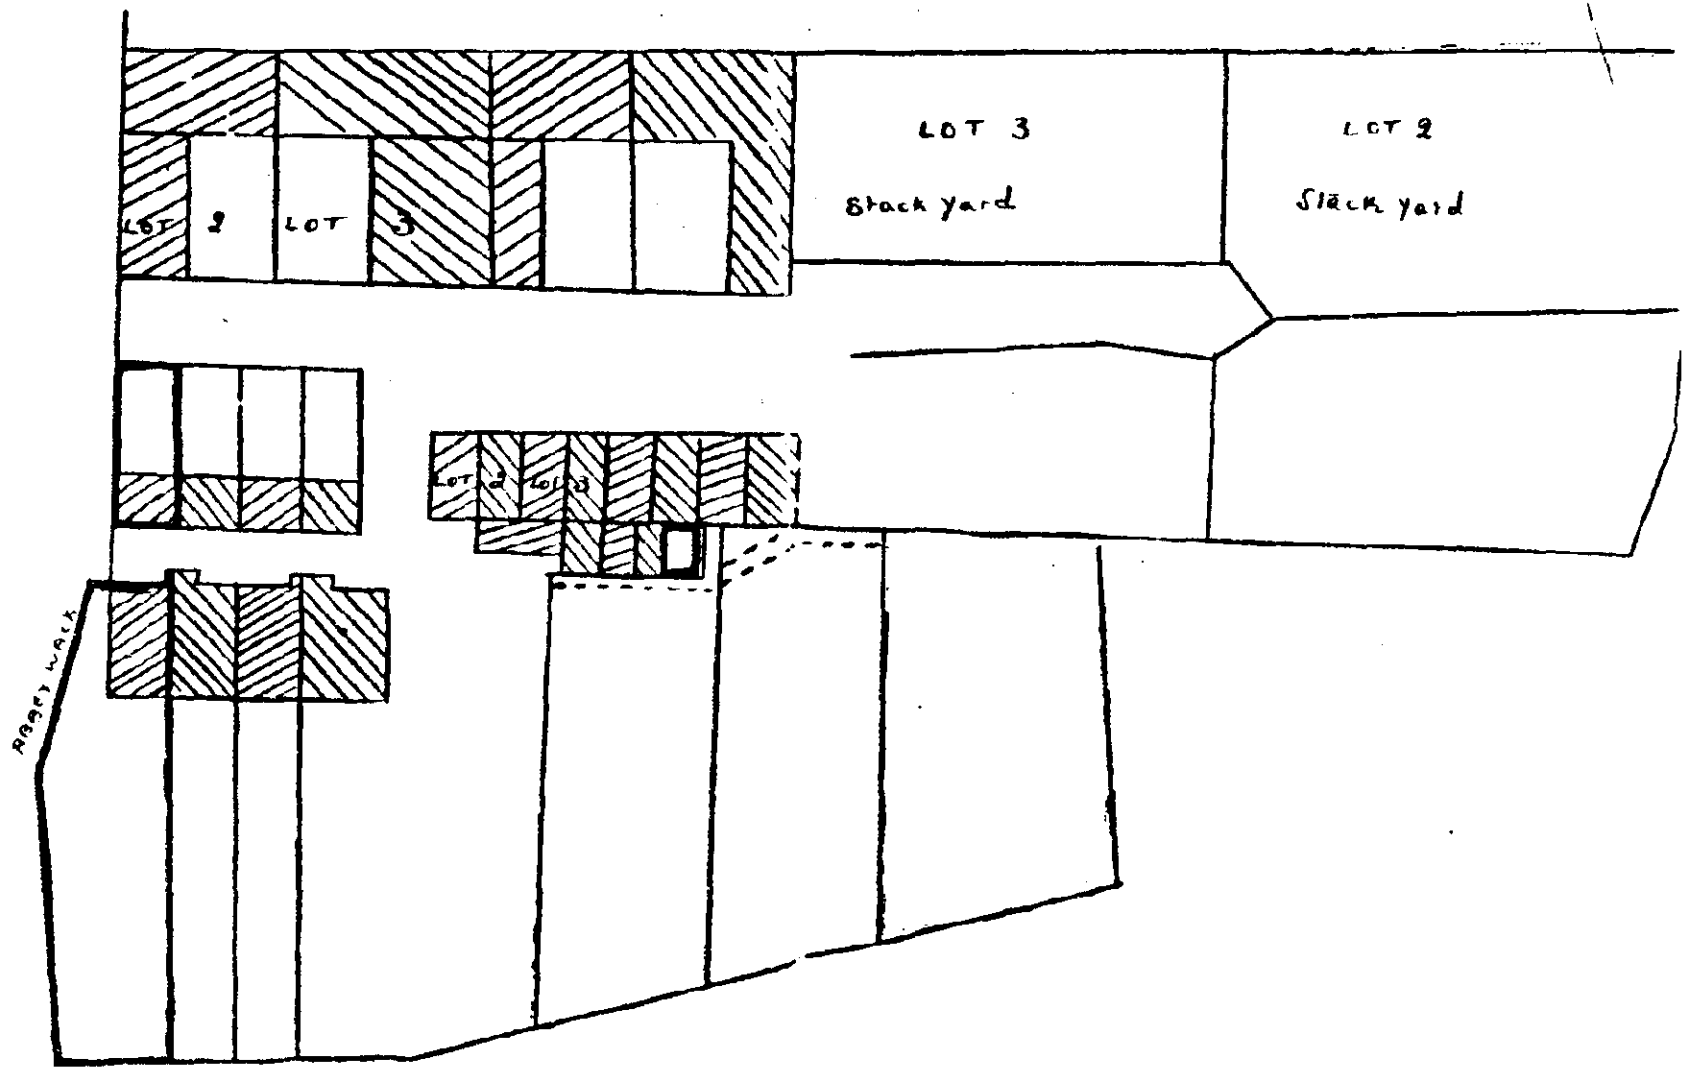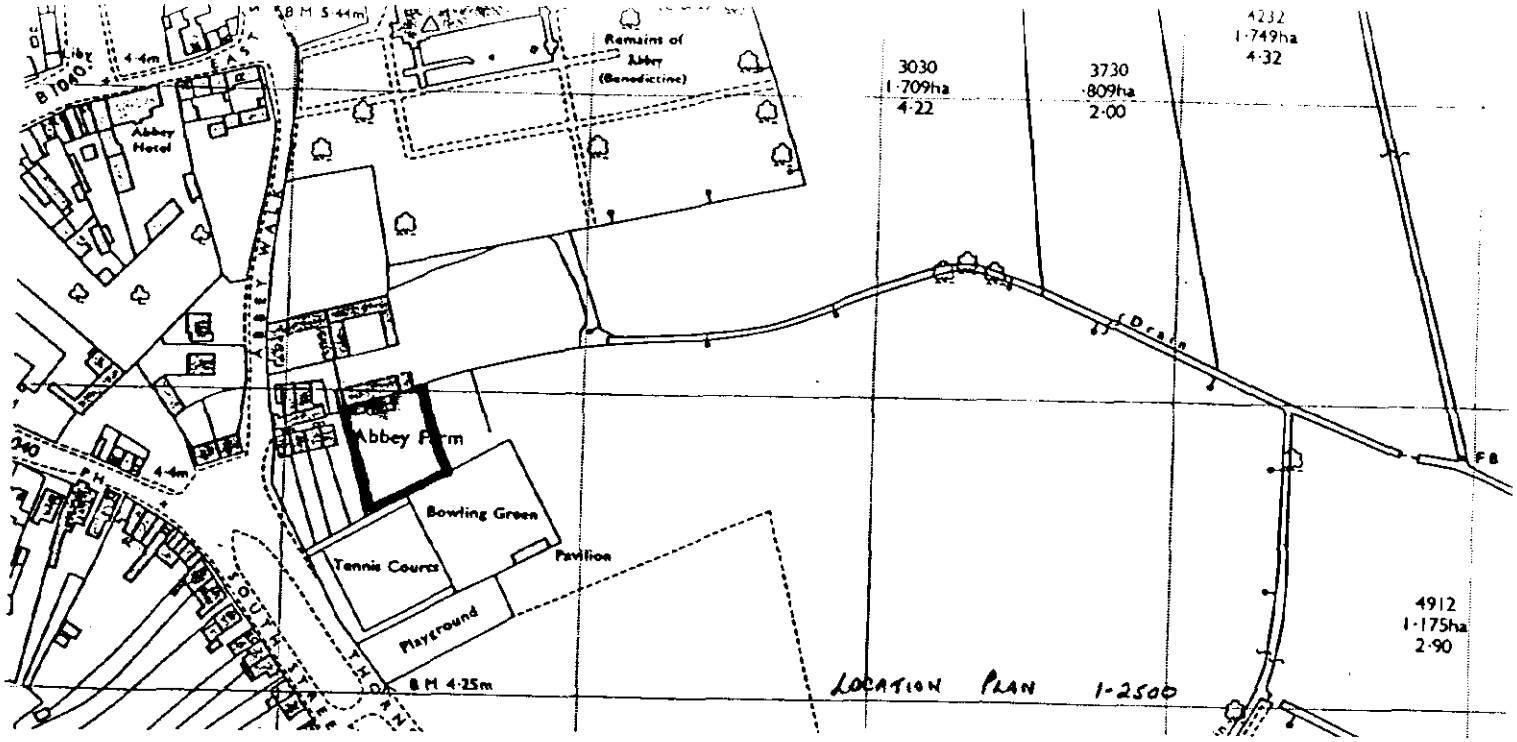

PLANNING APPLICATION -
LAND ADJOINING 16 ABBEY WALK
CROWLAND

BLOCK PLAN

ABBEY WALK

EXISTING ACCESS

TIMBER GARAGE TO BE REMOVED

FORCHAN


Abbey Farm


CROW

Bowling Green

4m

H02/0827/00

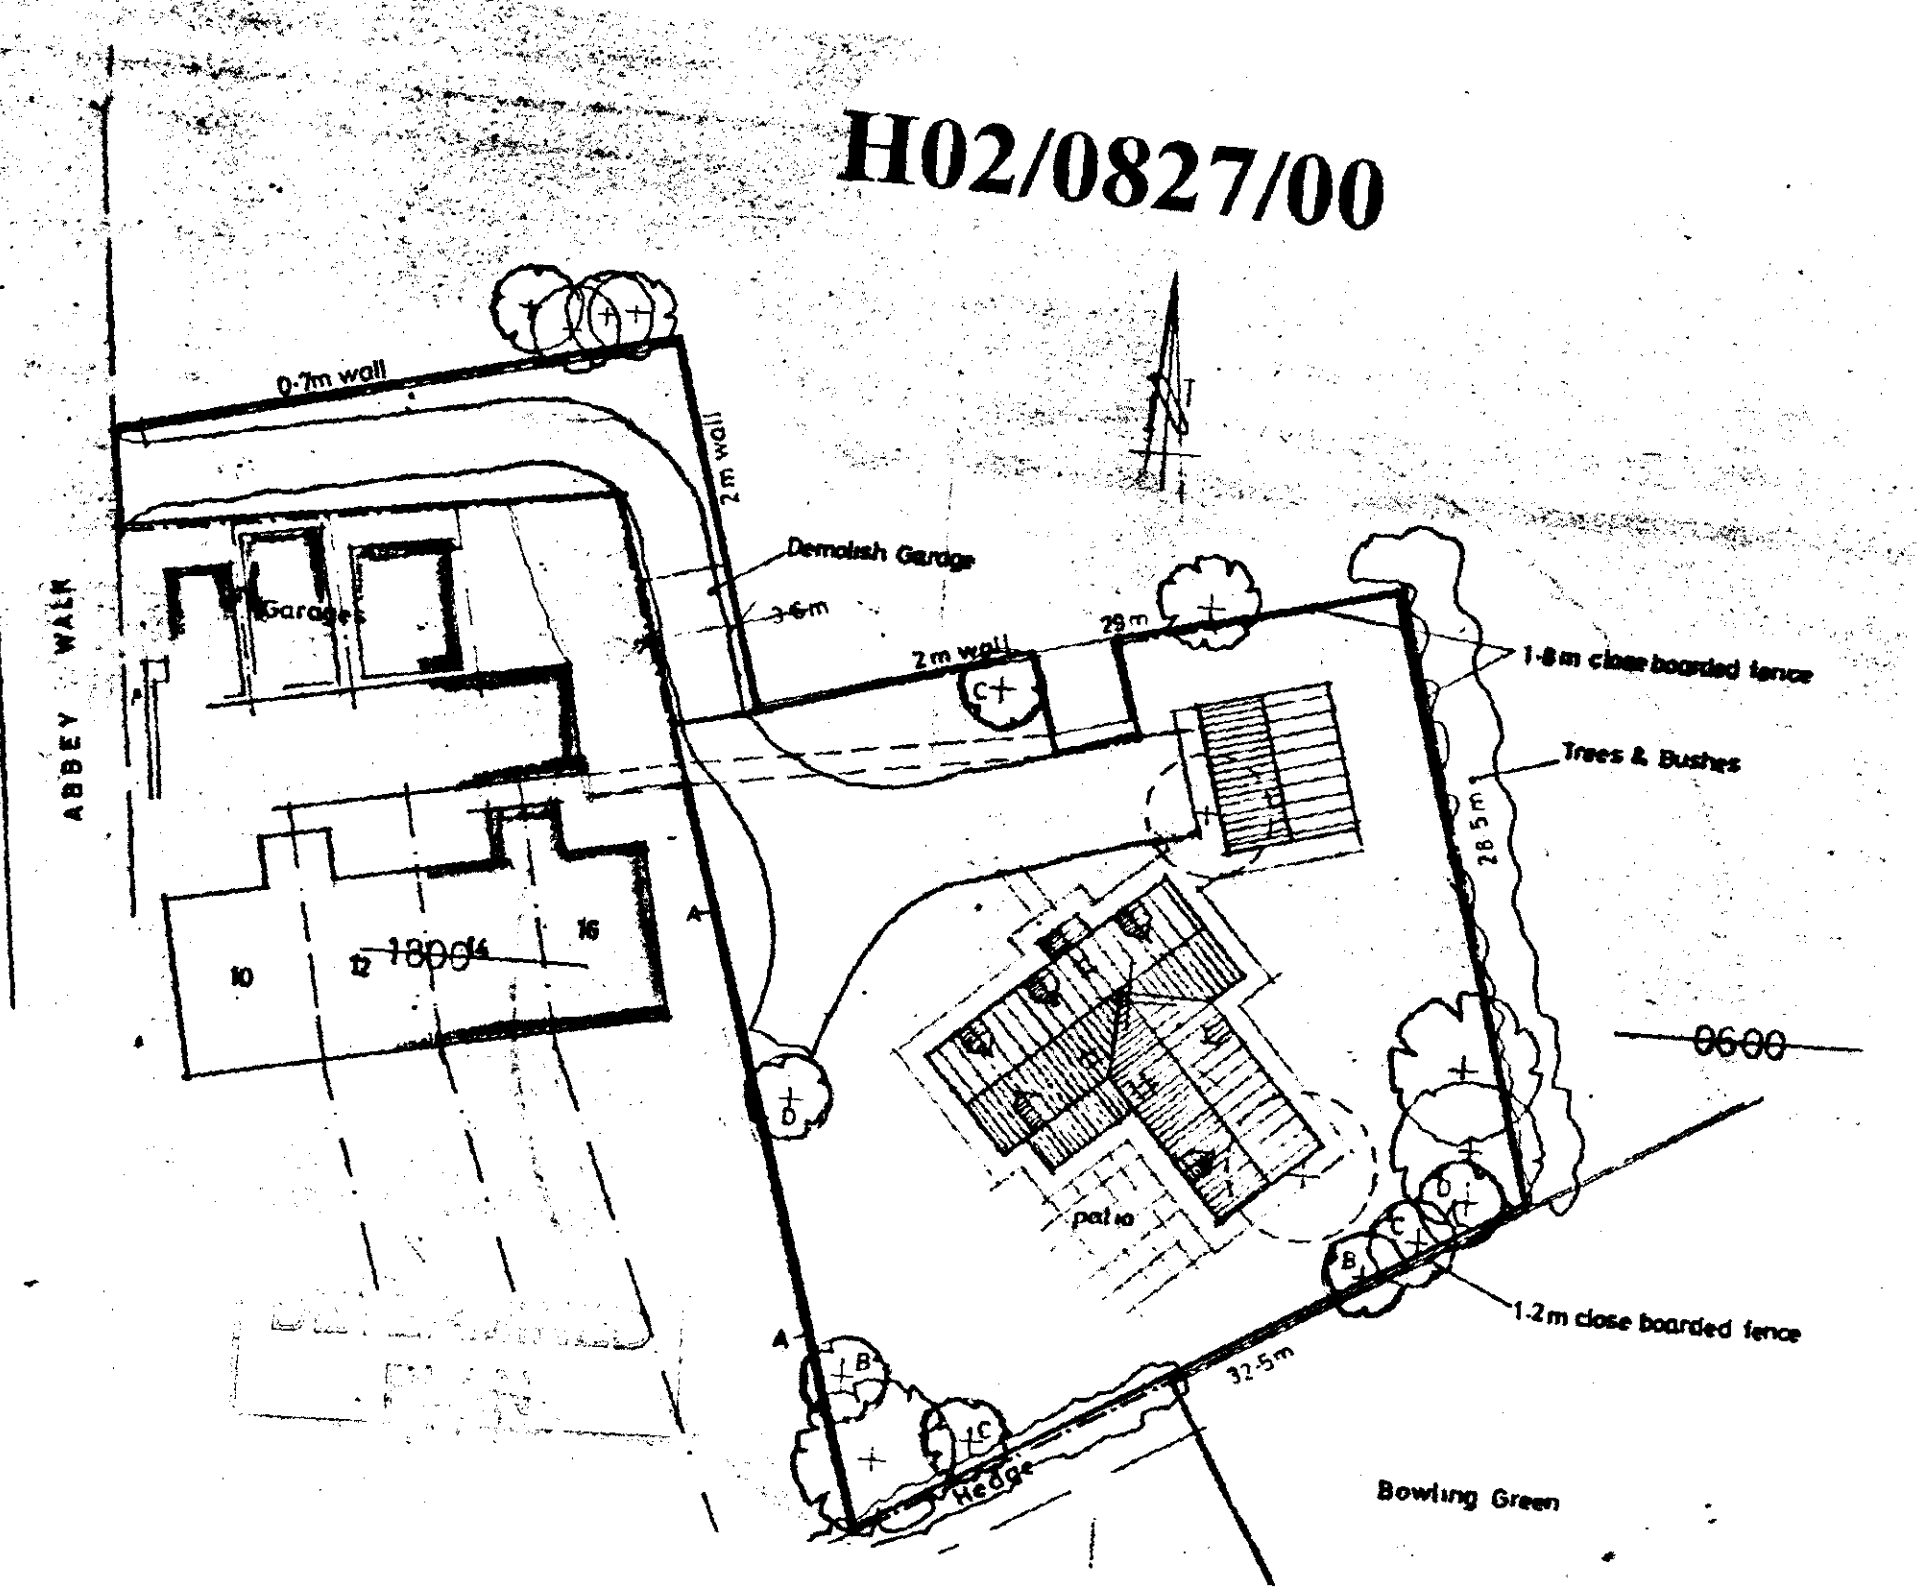
0·7m wall
2m wall
Demolish Garage
3·6m
Garage
ABBEY WALK
2m wall
28m
1·8m close boarded fence
Trees & Bushes
28·5m
10
12
16
1800
0600
patio
1·2m close boarded fence
32·5m
Hedge
Bowling Green

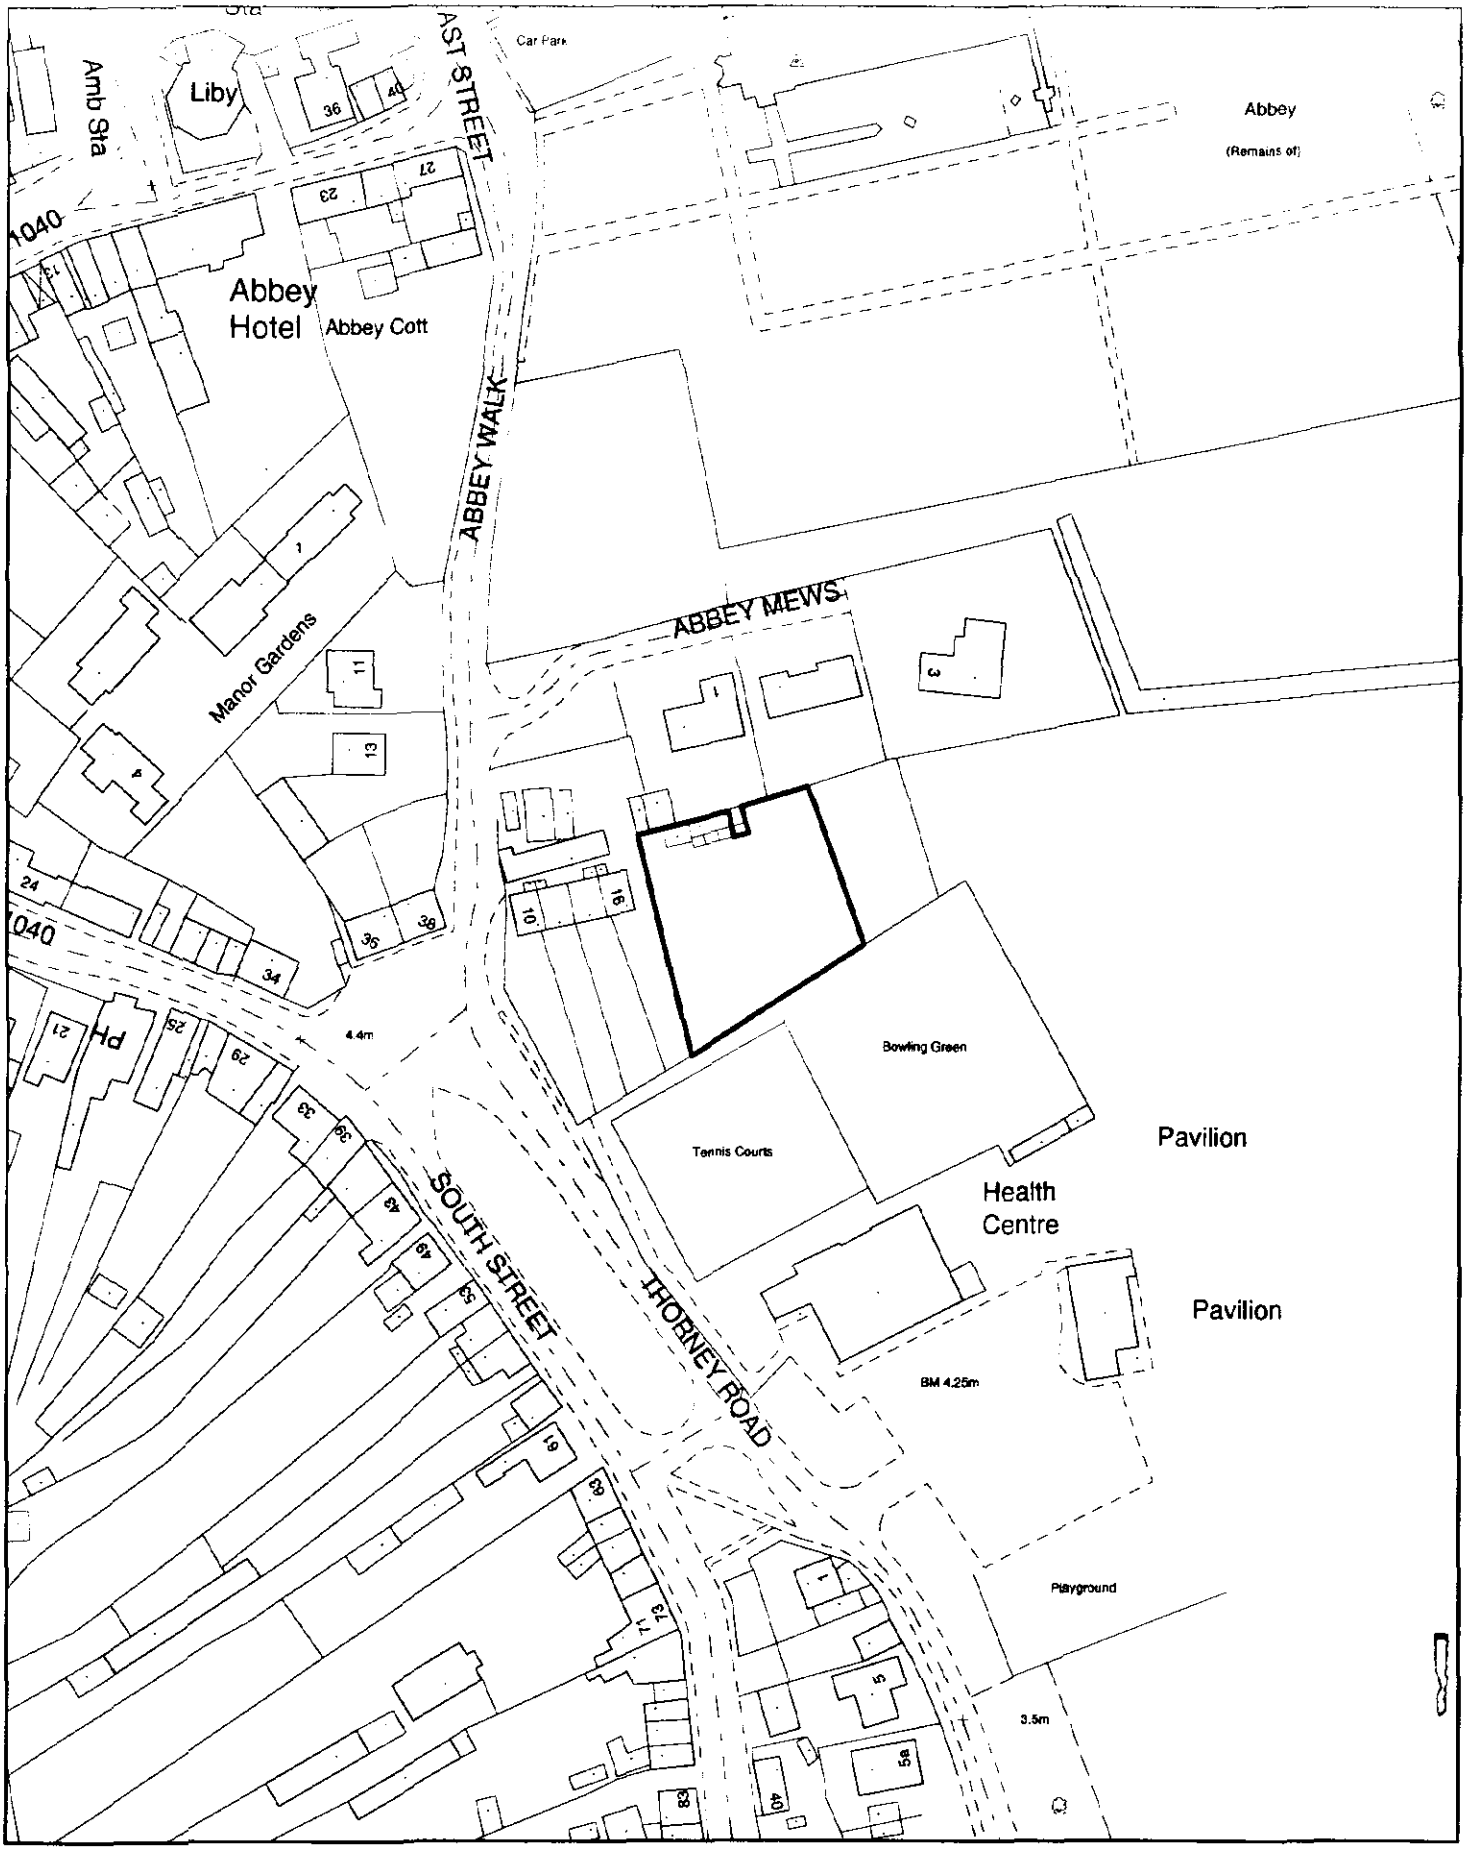

SOUTH HOLLAND DISTRICT COUNCIL

Planning Application Location Plan
Ward Member Notification

H02/0827/00


FILE COPY

Scale: 1:1250


Housing and Planning Services Department

Council Offices, Priory Road, Spalding, Lincolnshire
PE11 2XE

PLEASE DO NOT COPY THIS PLAN
This map is reproduced from Ordnance Survey material with permission of Ordnance Survey on behalf of Her Majesty's Stationery Office (c) Crown copyright. Unauthorised reproduction infringes Crown copyright and may lead to prosecution or civil proceedings. South Holland District Council LA079413 2000

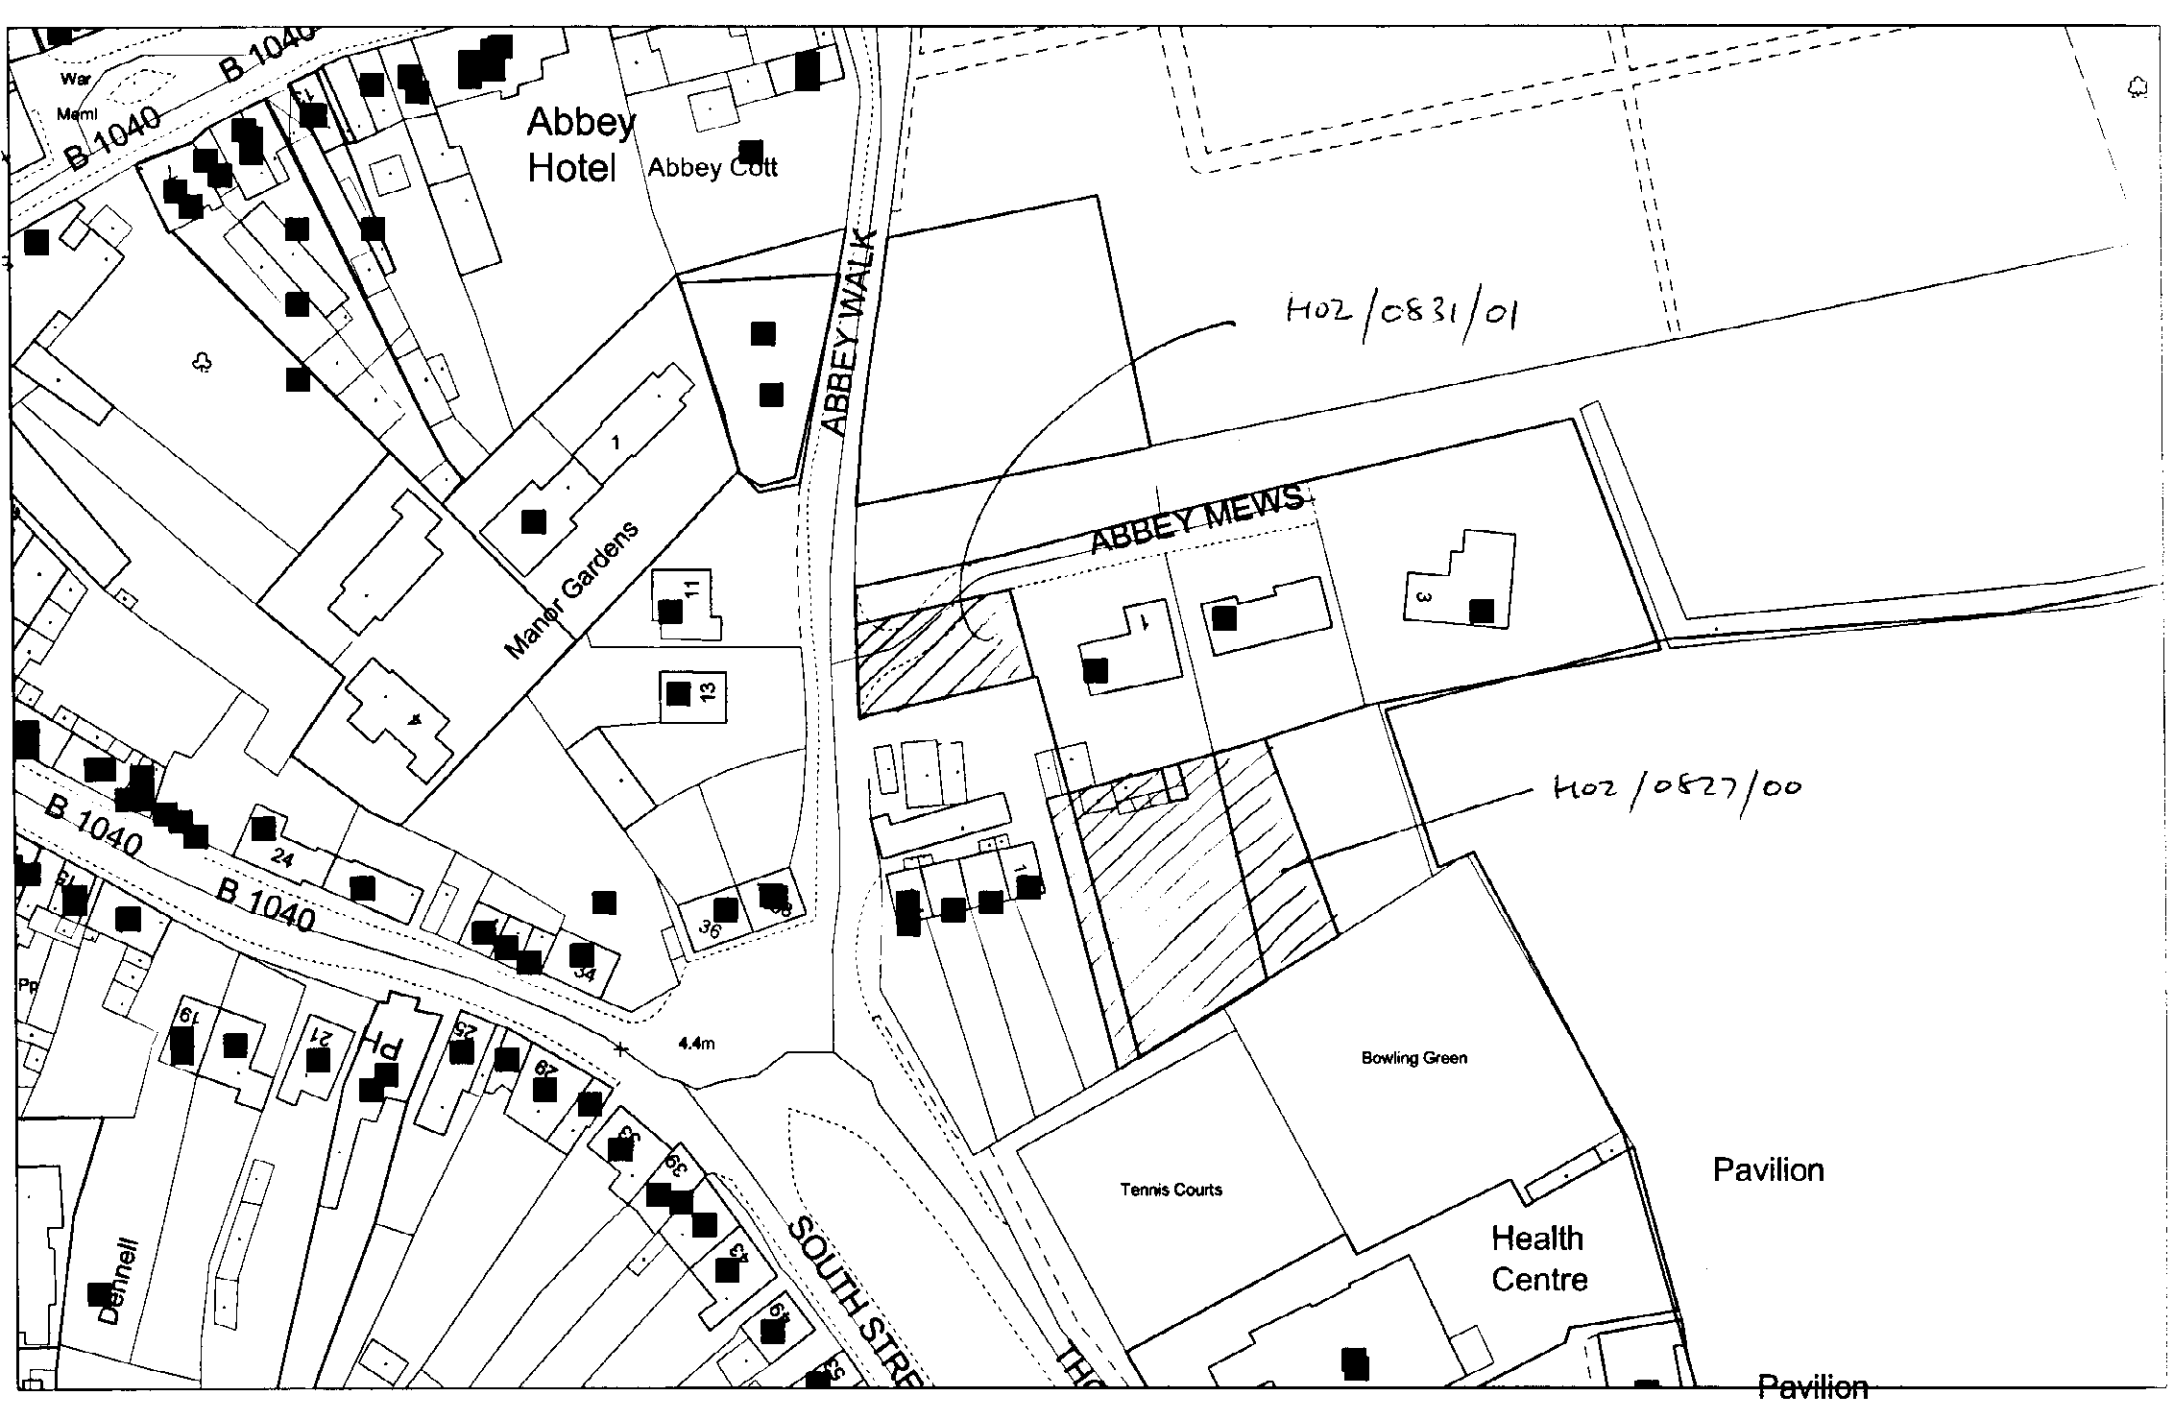

(C) Crown Copyright. South Holland District Council LA 079413 16/01/2002 TF2410SW 1:1000

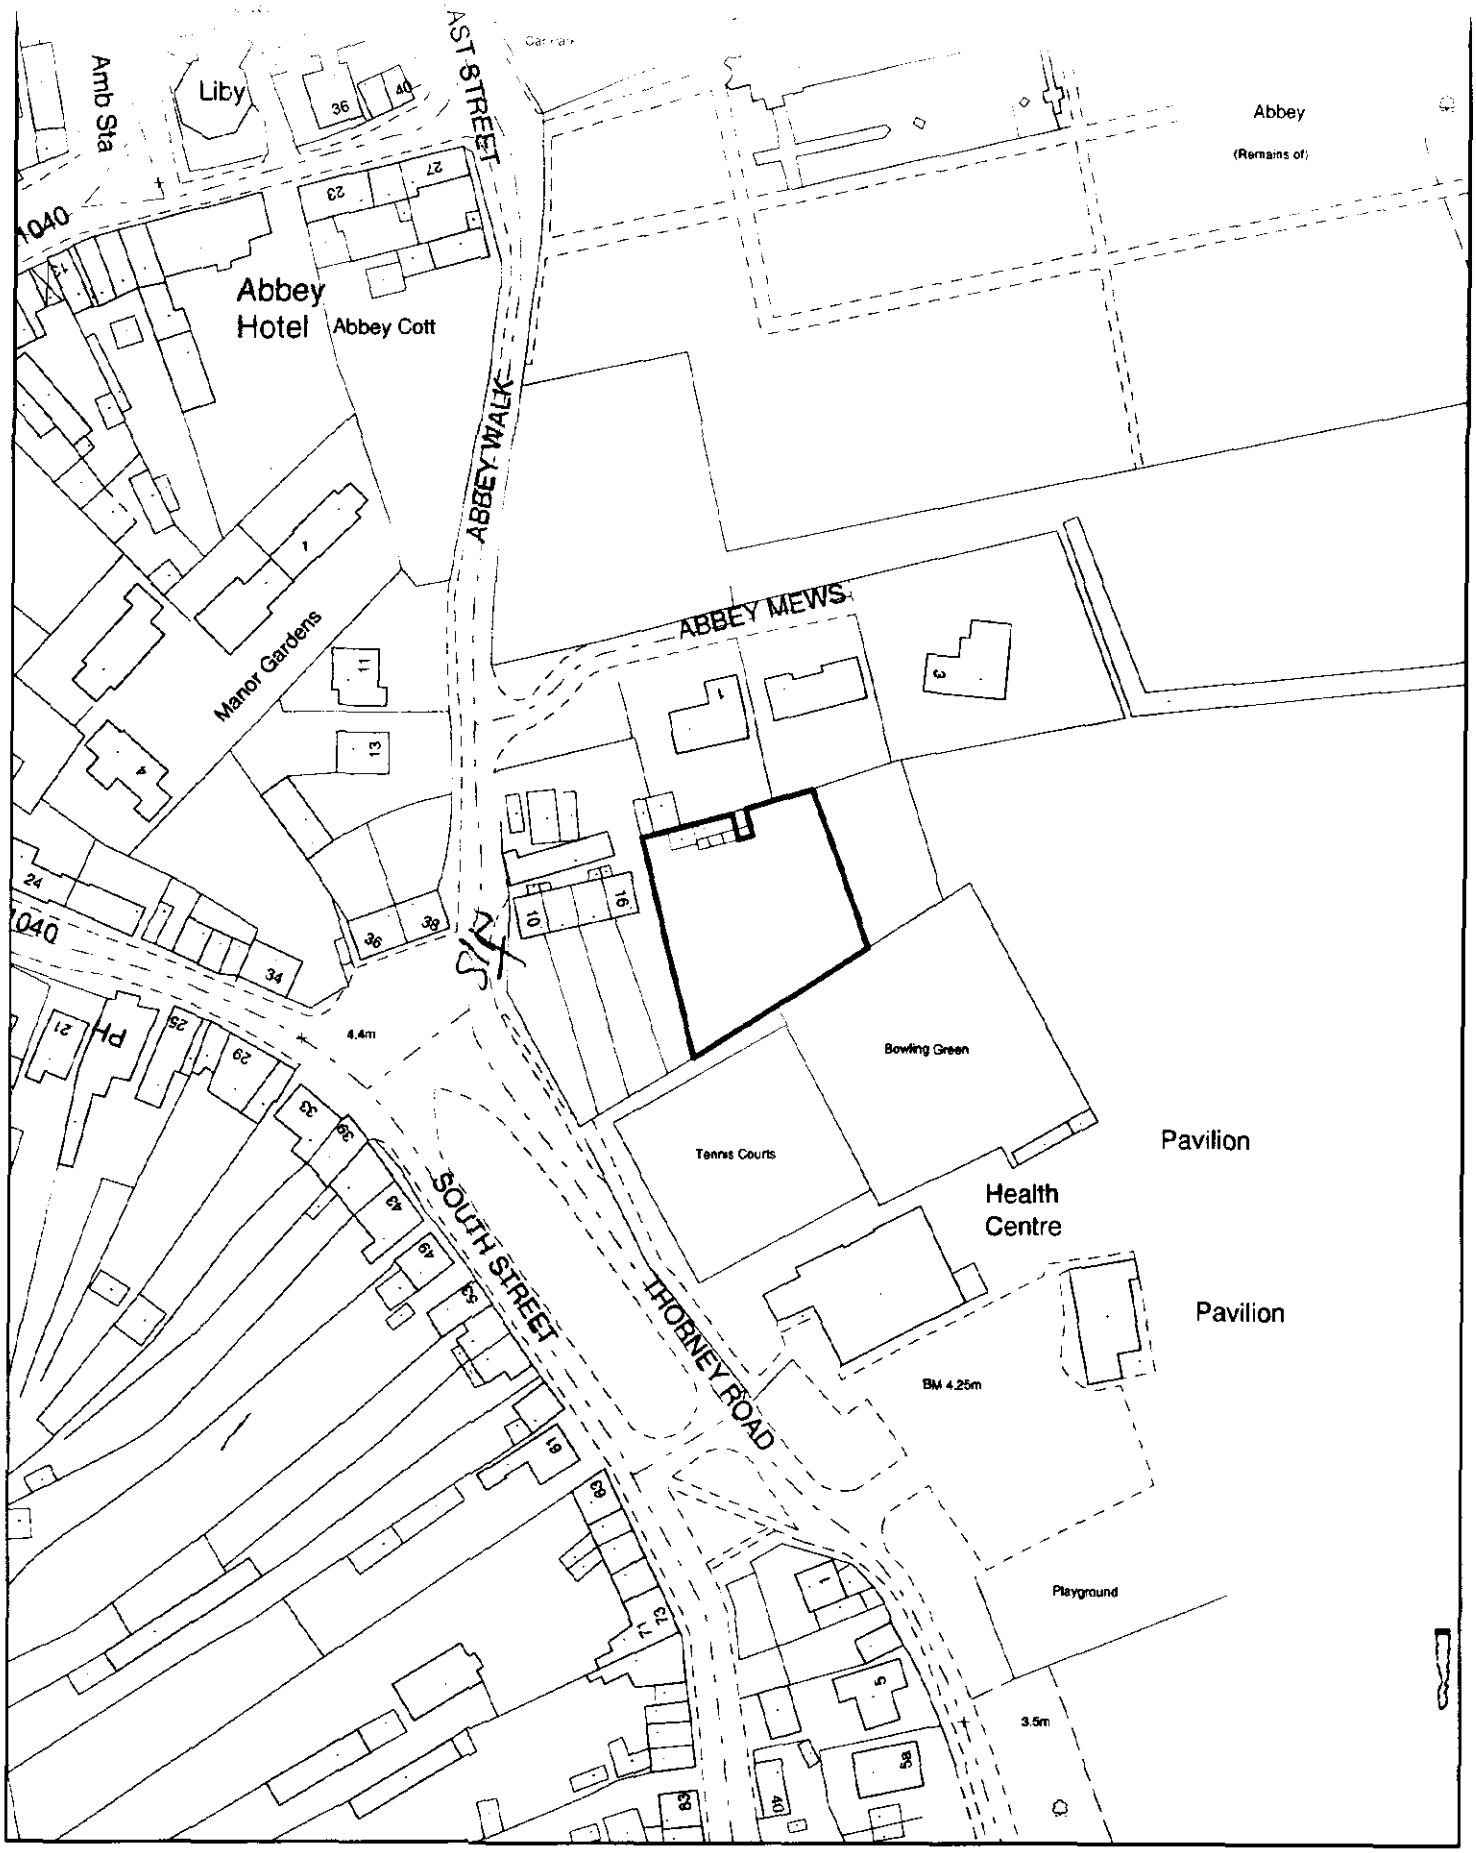

SOUTH HOLLAND DISTRICT COUNCIL

Planning Application Location Plan
Ward Member Notification

H02/0827/00

Scale: 1:1250

Housing and Planning Services Department

Council Offices, Priory Road, Spalding, Lincolnshire
PE11 2XE

PLEASE DO NOT COPY THIS PLAN
This map is reproduced from Ordnance Survey material with permission of Ordnance Survey on behalf of Her Majesty's Stationery Office (c) Crown copyright. Unauthorised reproduction infringes Crown copyright and may lead to prosecution or civil proceedings. South Holland District Council LA079413 2000