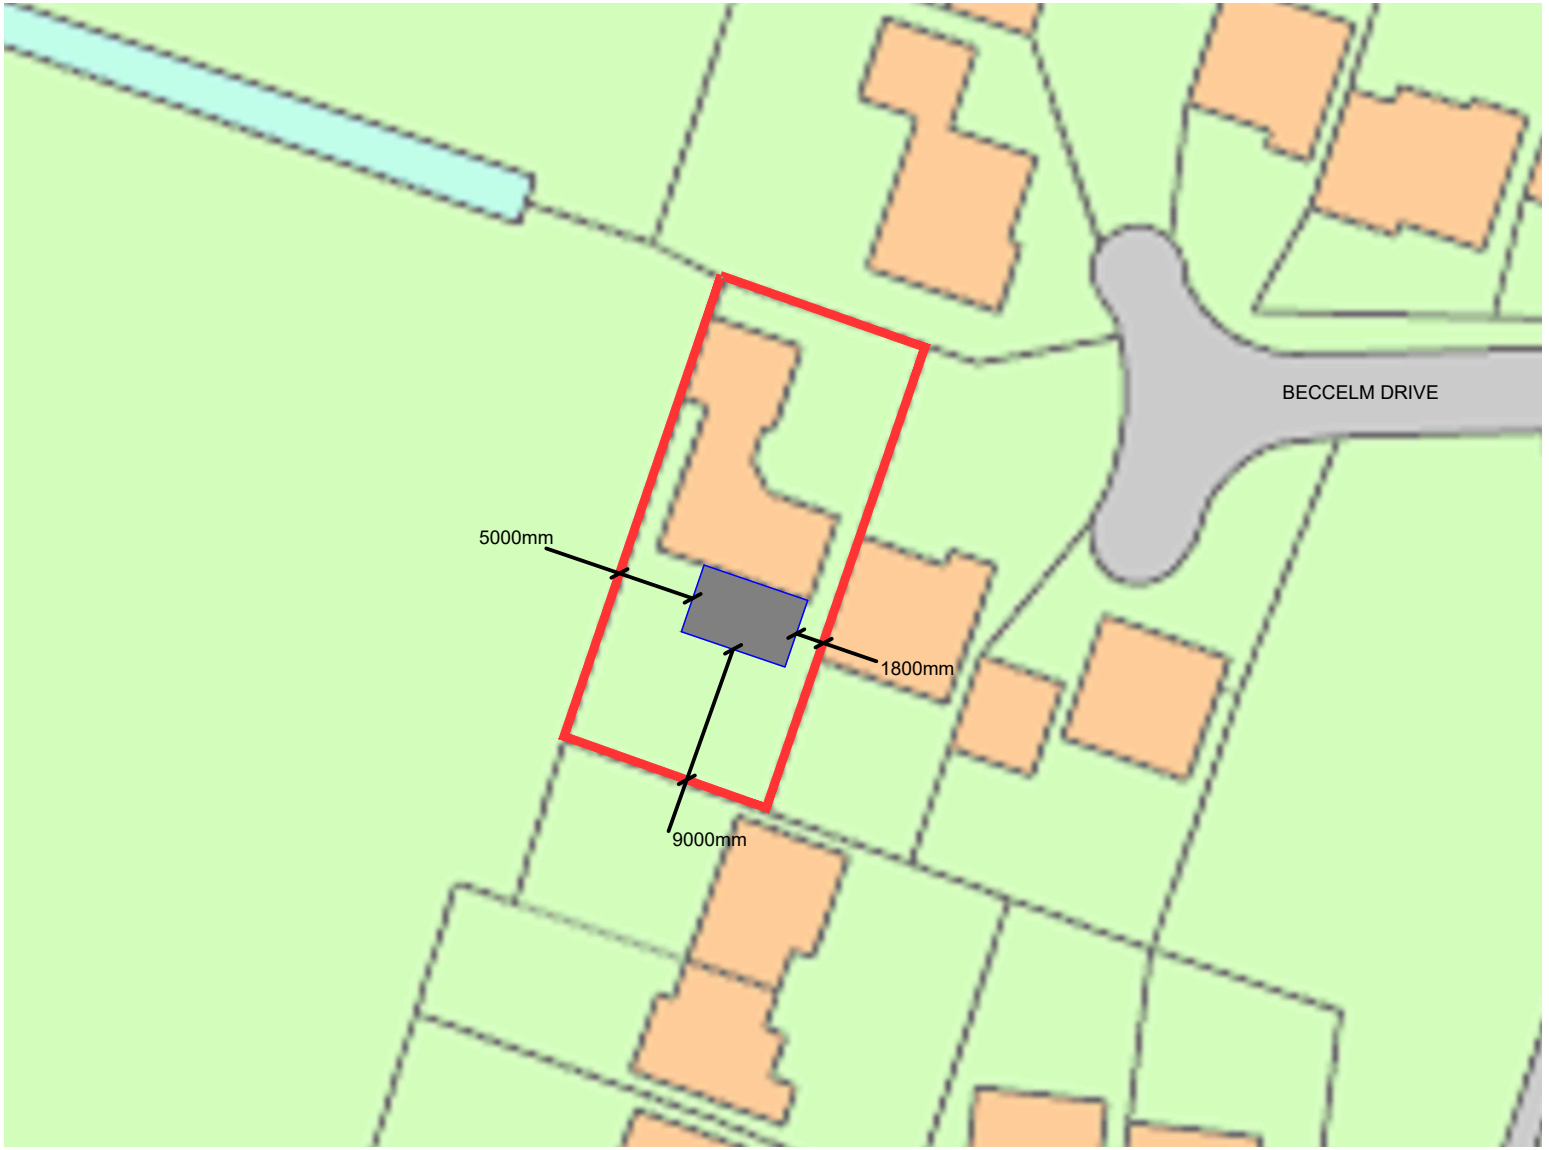

1 Site Block Plan
1:500

Client:
MR CHAMPION

Project:
52 BECCELM DRIVE
CROWLAND
PE6 0AG

Drawing Title:
SITE BLOCK PLAN

Project No:	Drawing No:	REV.	Paper Size:
20_1406	BP	-	A4

DATE	SCALE	DRAWN	CHECKED
JULY 20	1:500	AF	AF

WORK STAGE:

[ ] Concept Design
[■] Planning Application
[ ] Building Regulations
[ ] Tender Issue
[ ] Contract Issue
[ ] Working drawings

architecture + consultation + PM

CPS ARCHITECTURE & DESIGN