


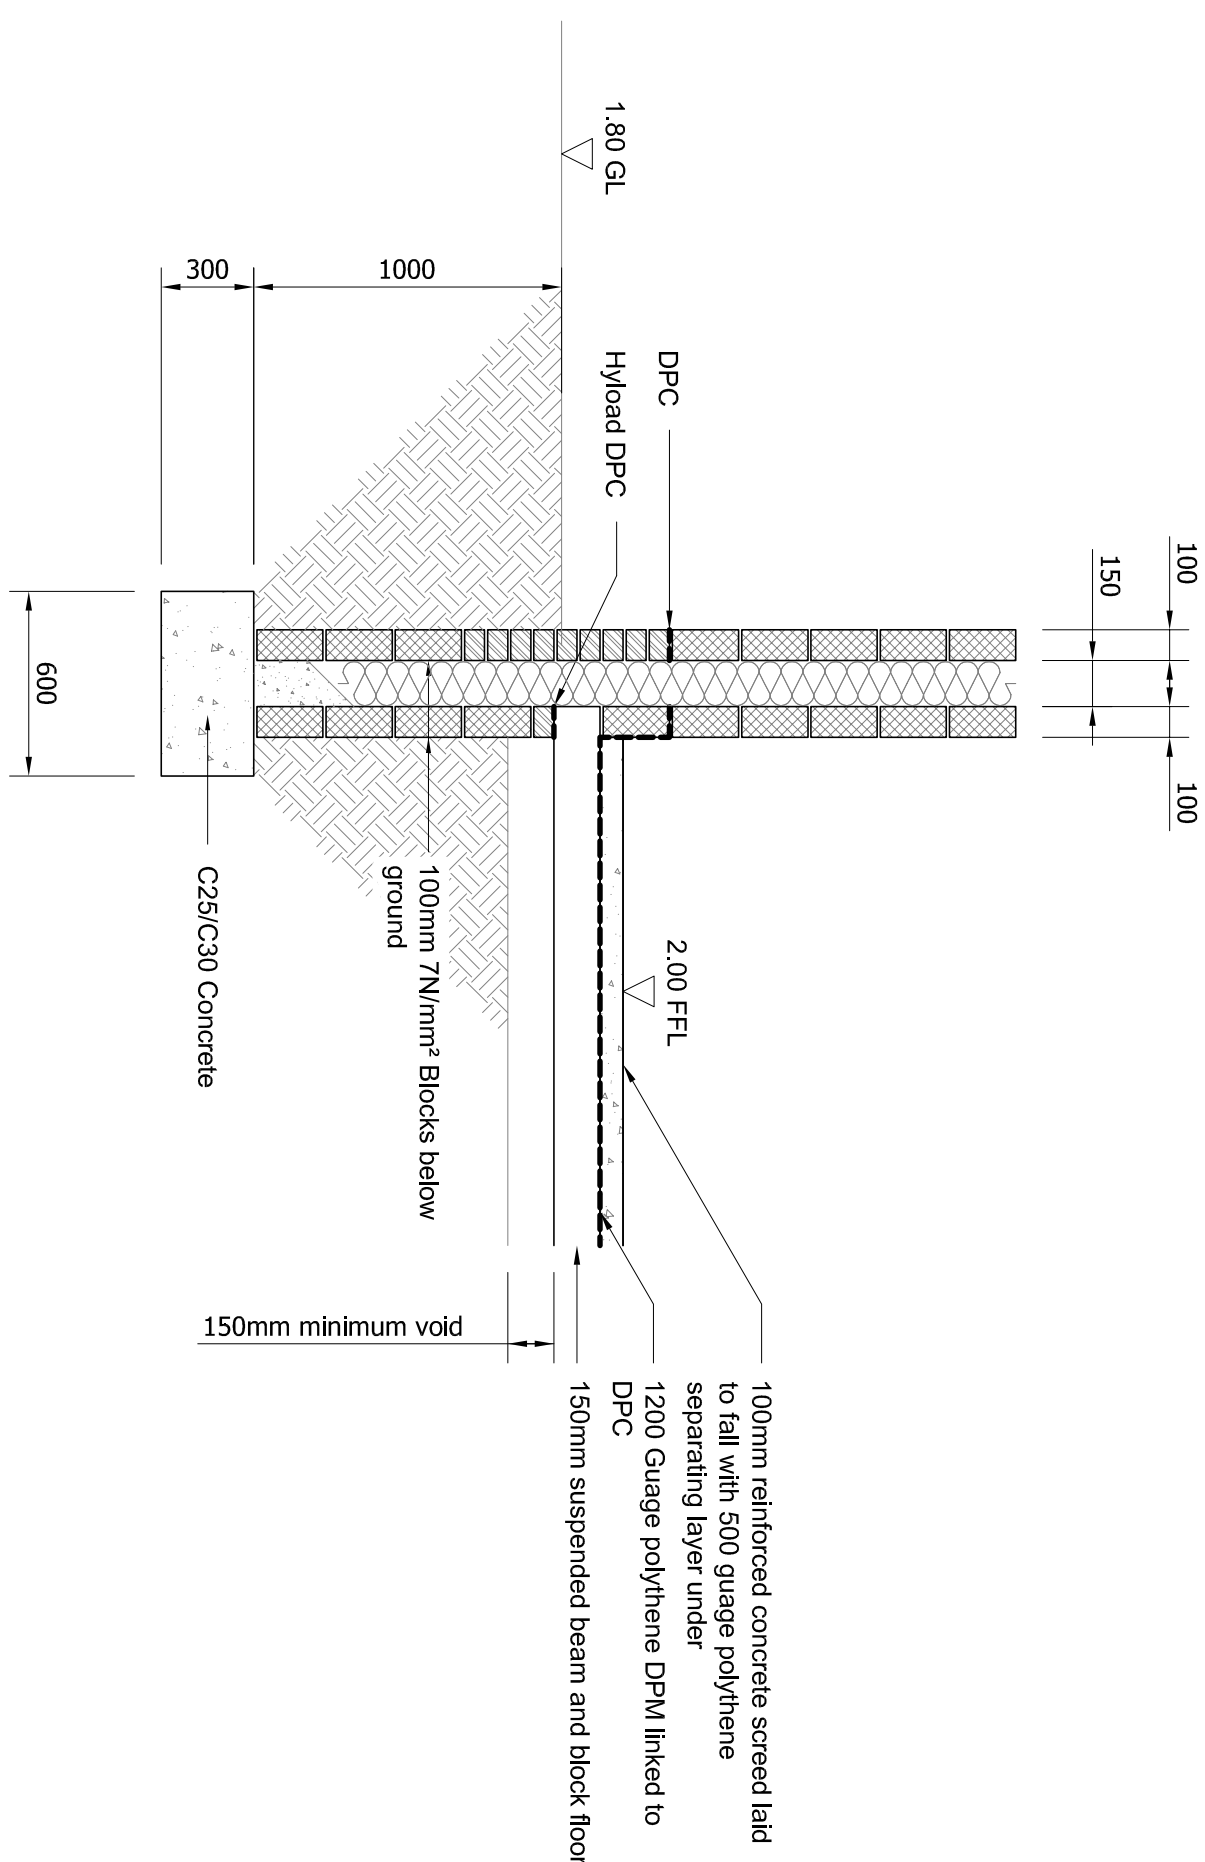


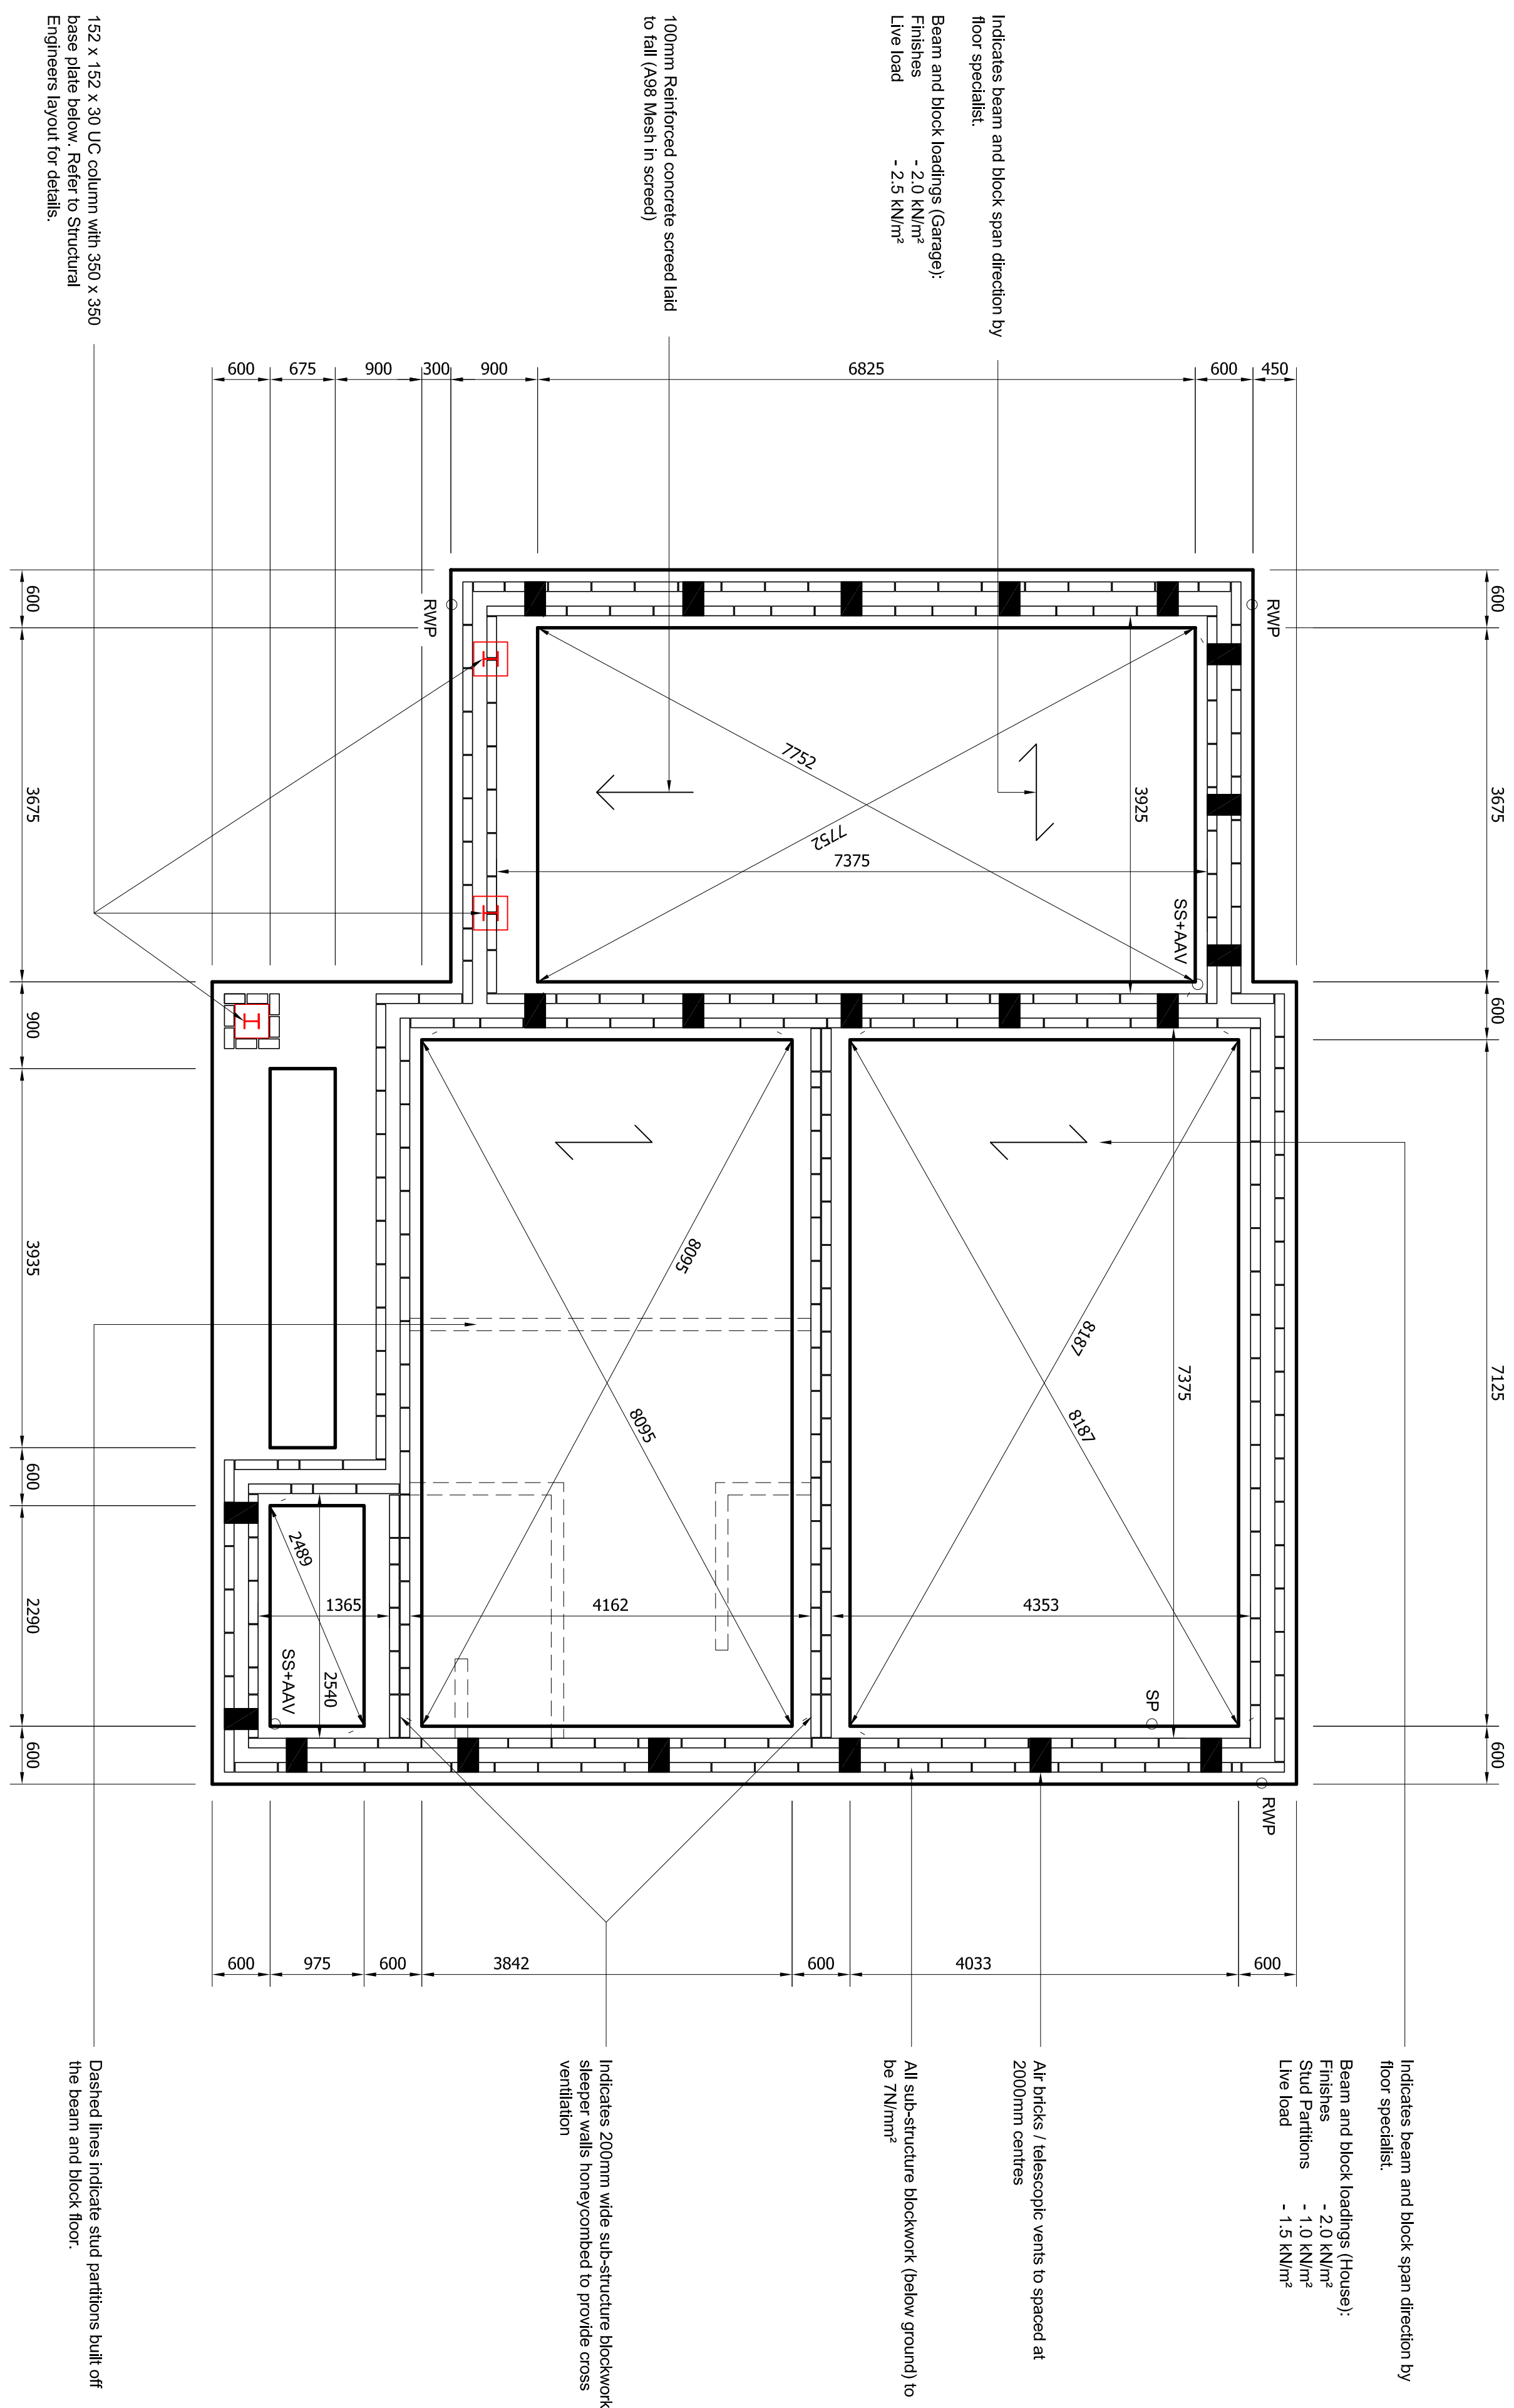

FOUNDATION / SUB-STRUCTURE LAYOUT

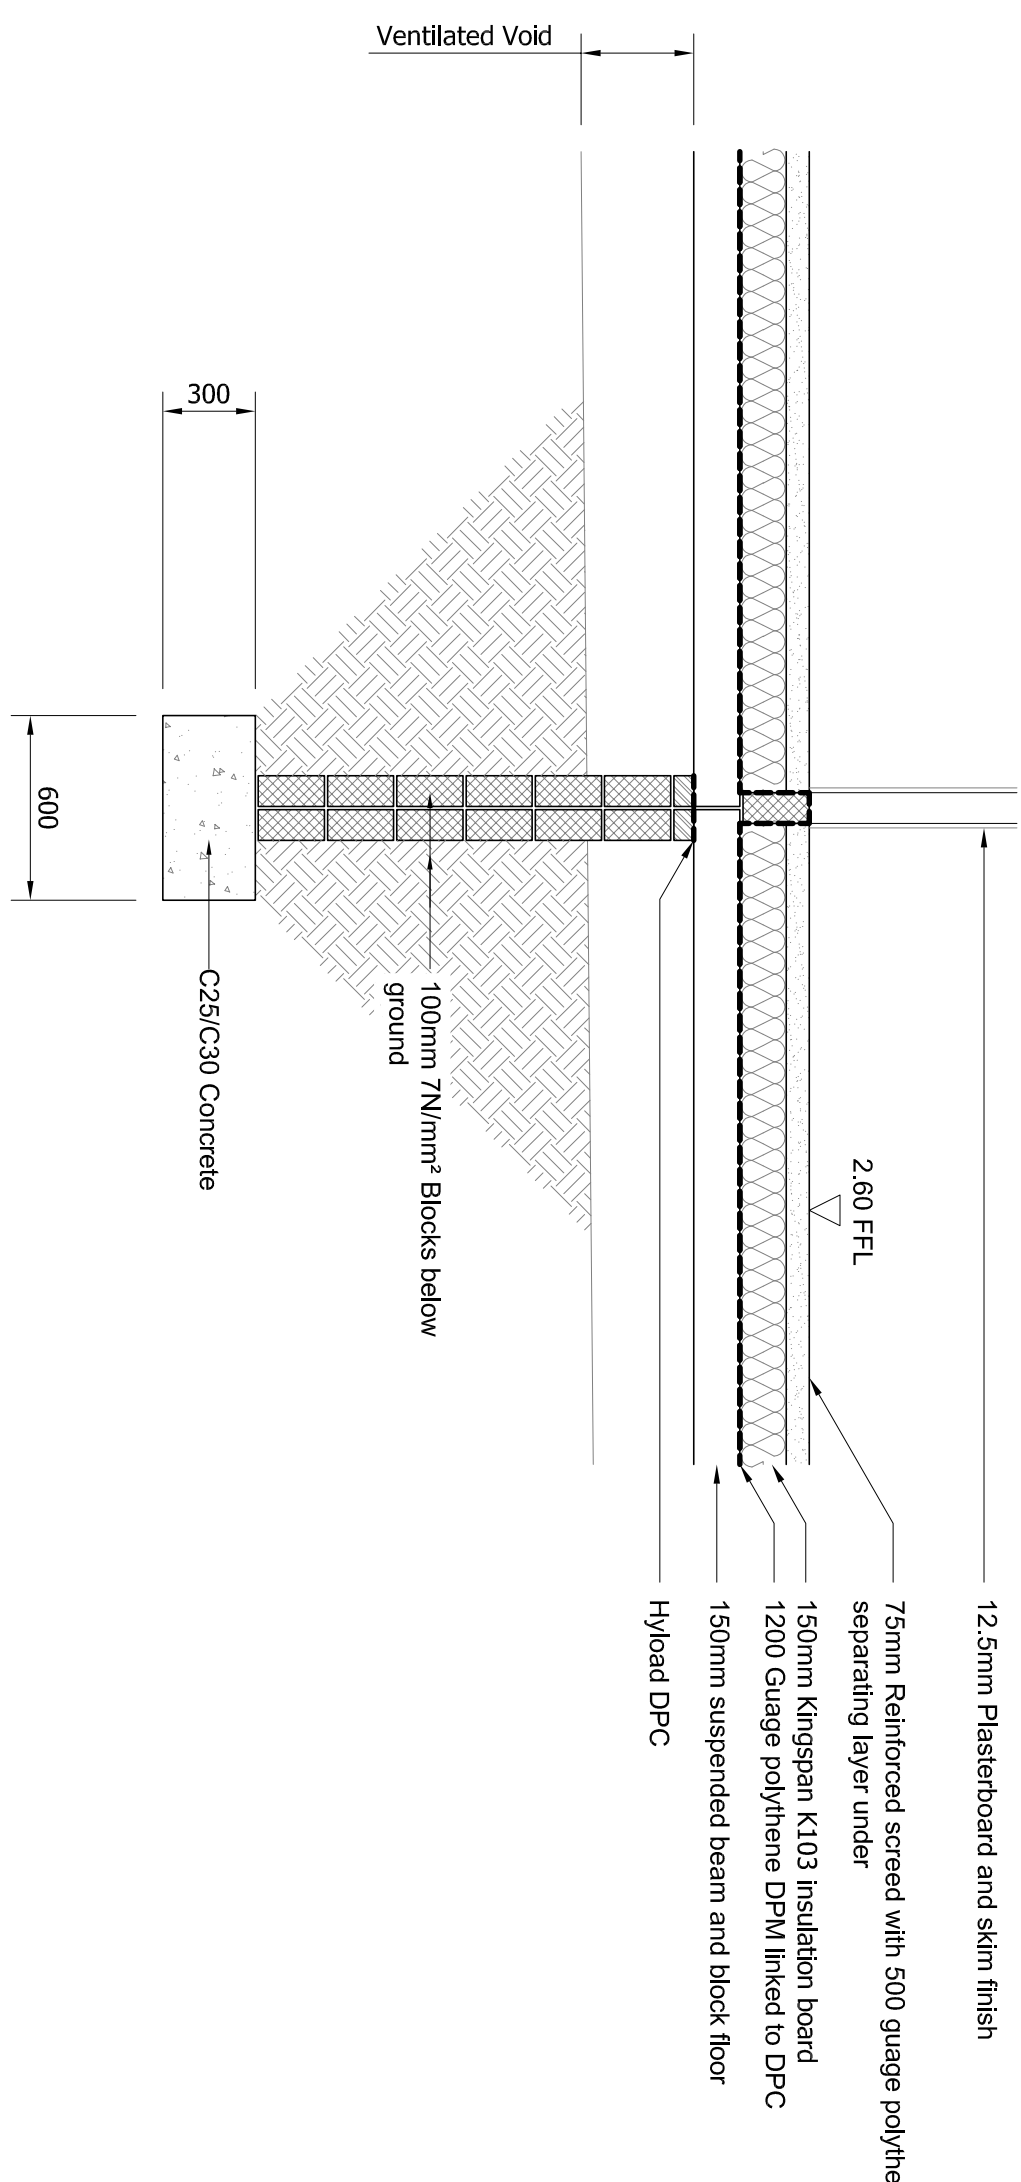

TYPICAL GARAGE FOUNDATION DETAIL

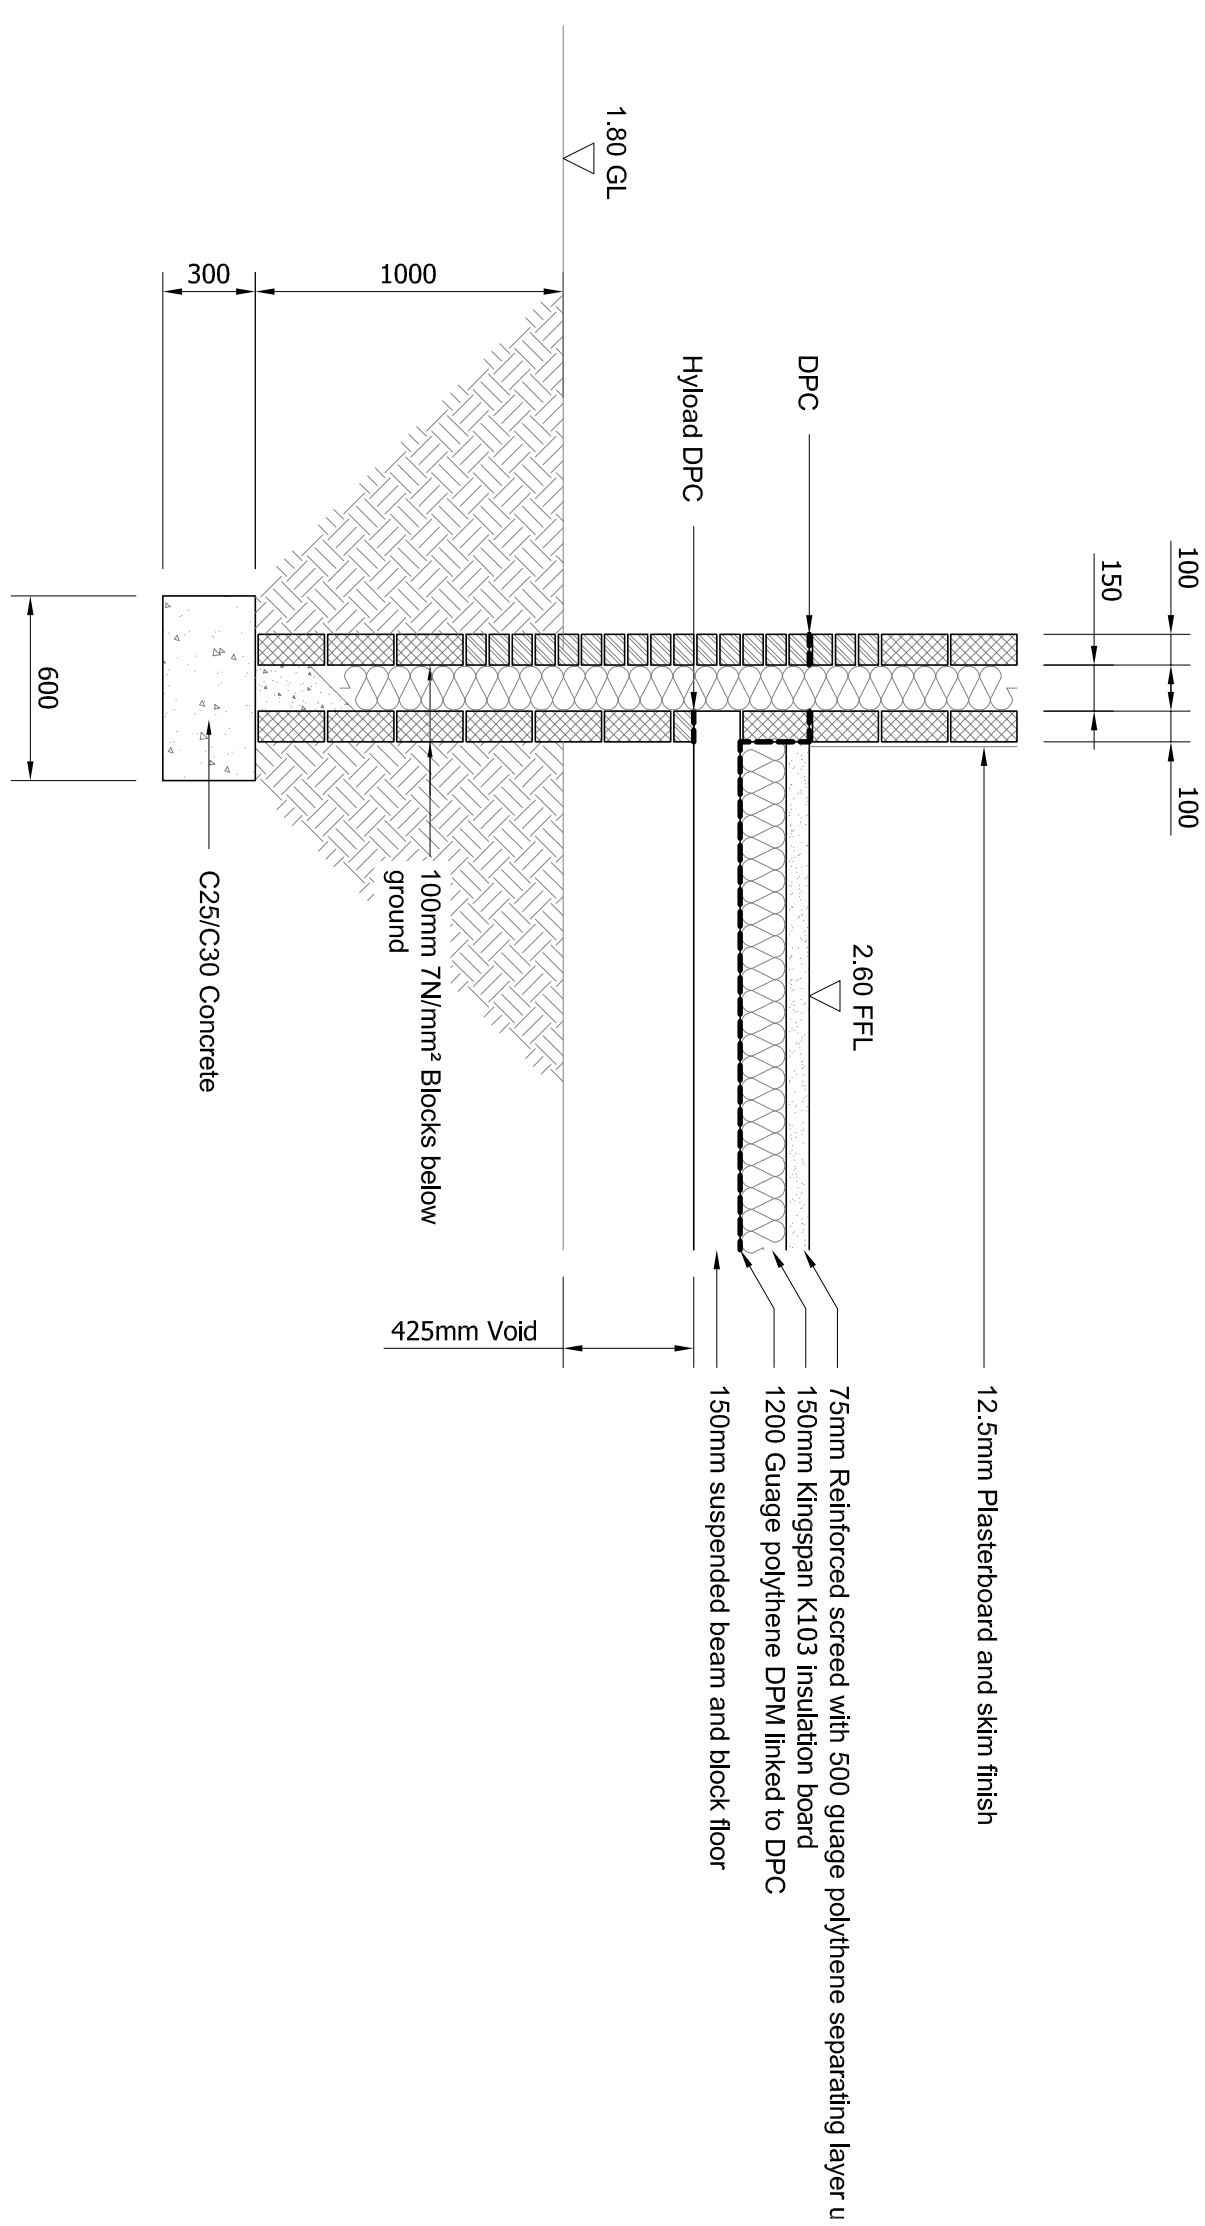