
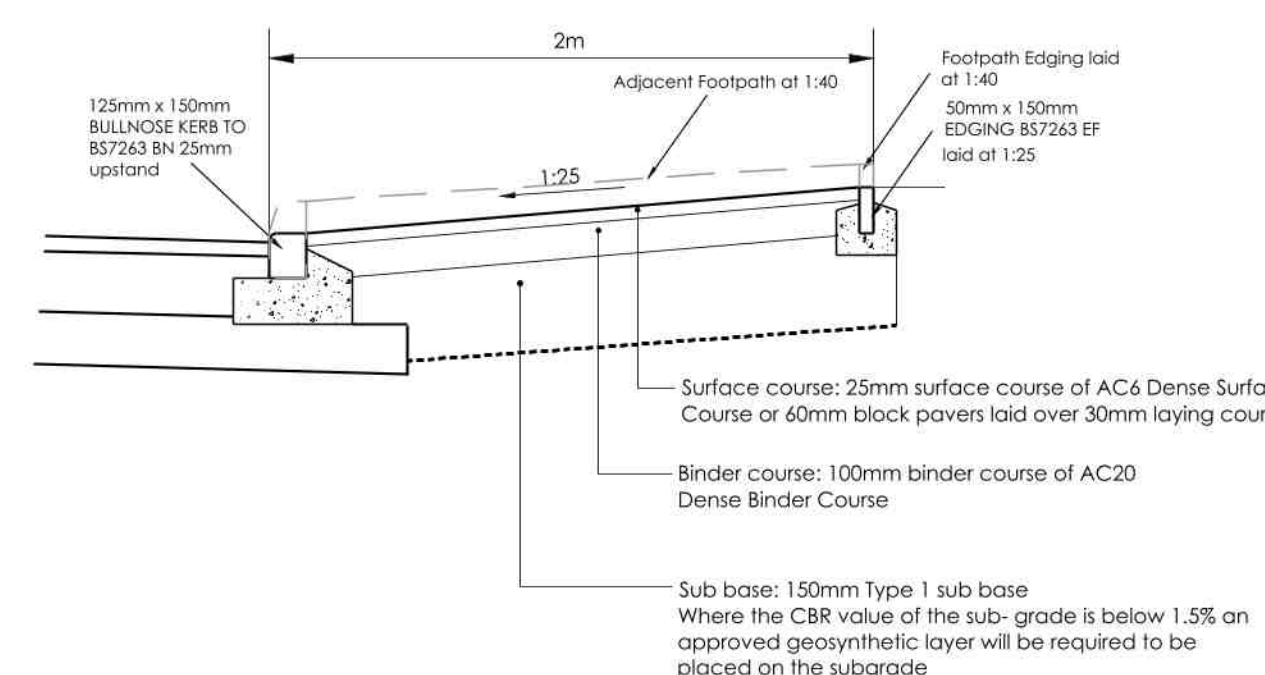


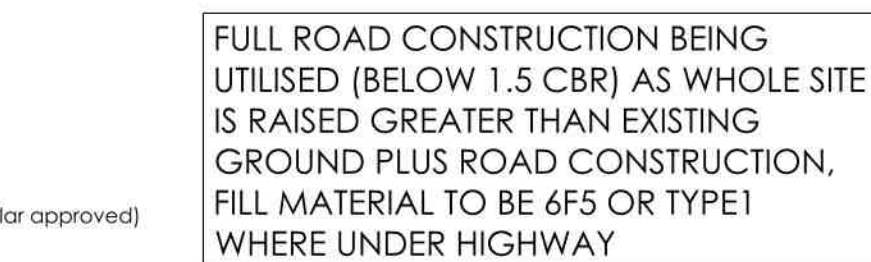

The road and footpaths proposed for adoption shall be designed and constructed in accordance with the approved Lincolnshire County Council detail design.

| REV | DESCRIPTION    | DATE |
|-----|----------------|------|
|     | SCALE: NTS     |      |
|     | DATE: DEC 2025 |      |
|     | DRAWN: IDL     |      |

TITLE :  
Adoptable Highway  
Construction Details  
Sheet 1

Draw No: 1279-02-02 Rev C



Allison Homes East  
Fleet House  
Cygnet Road, Hampton  
Peterborough  
PE7 8FD