


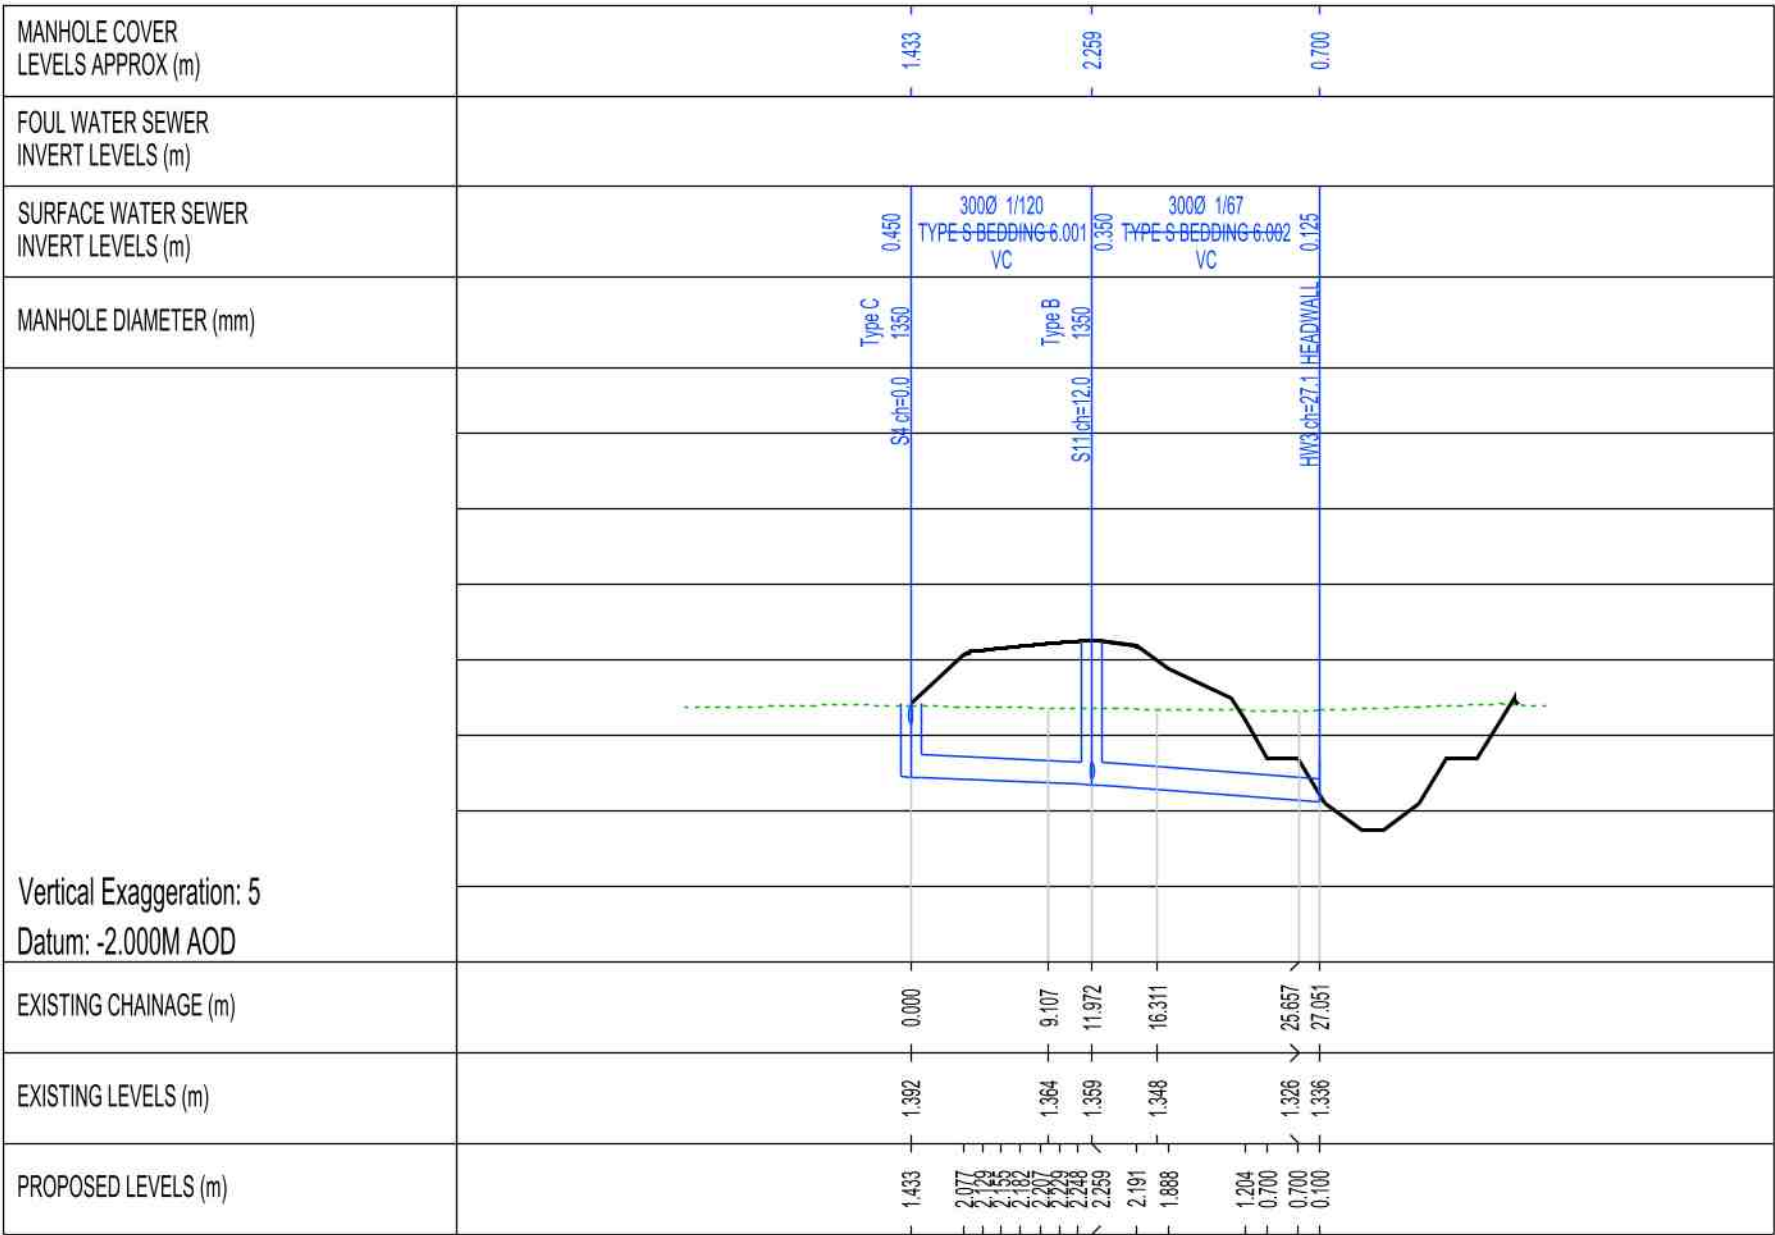
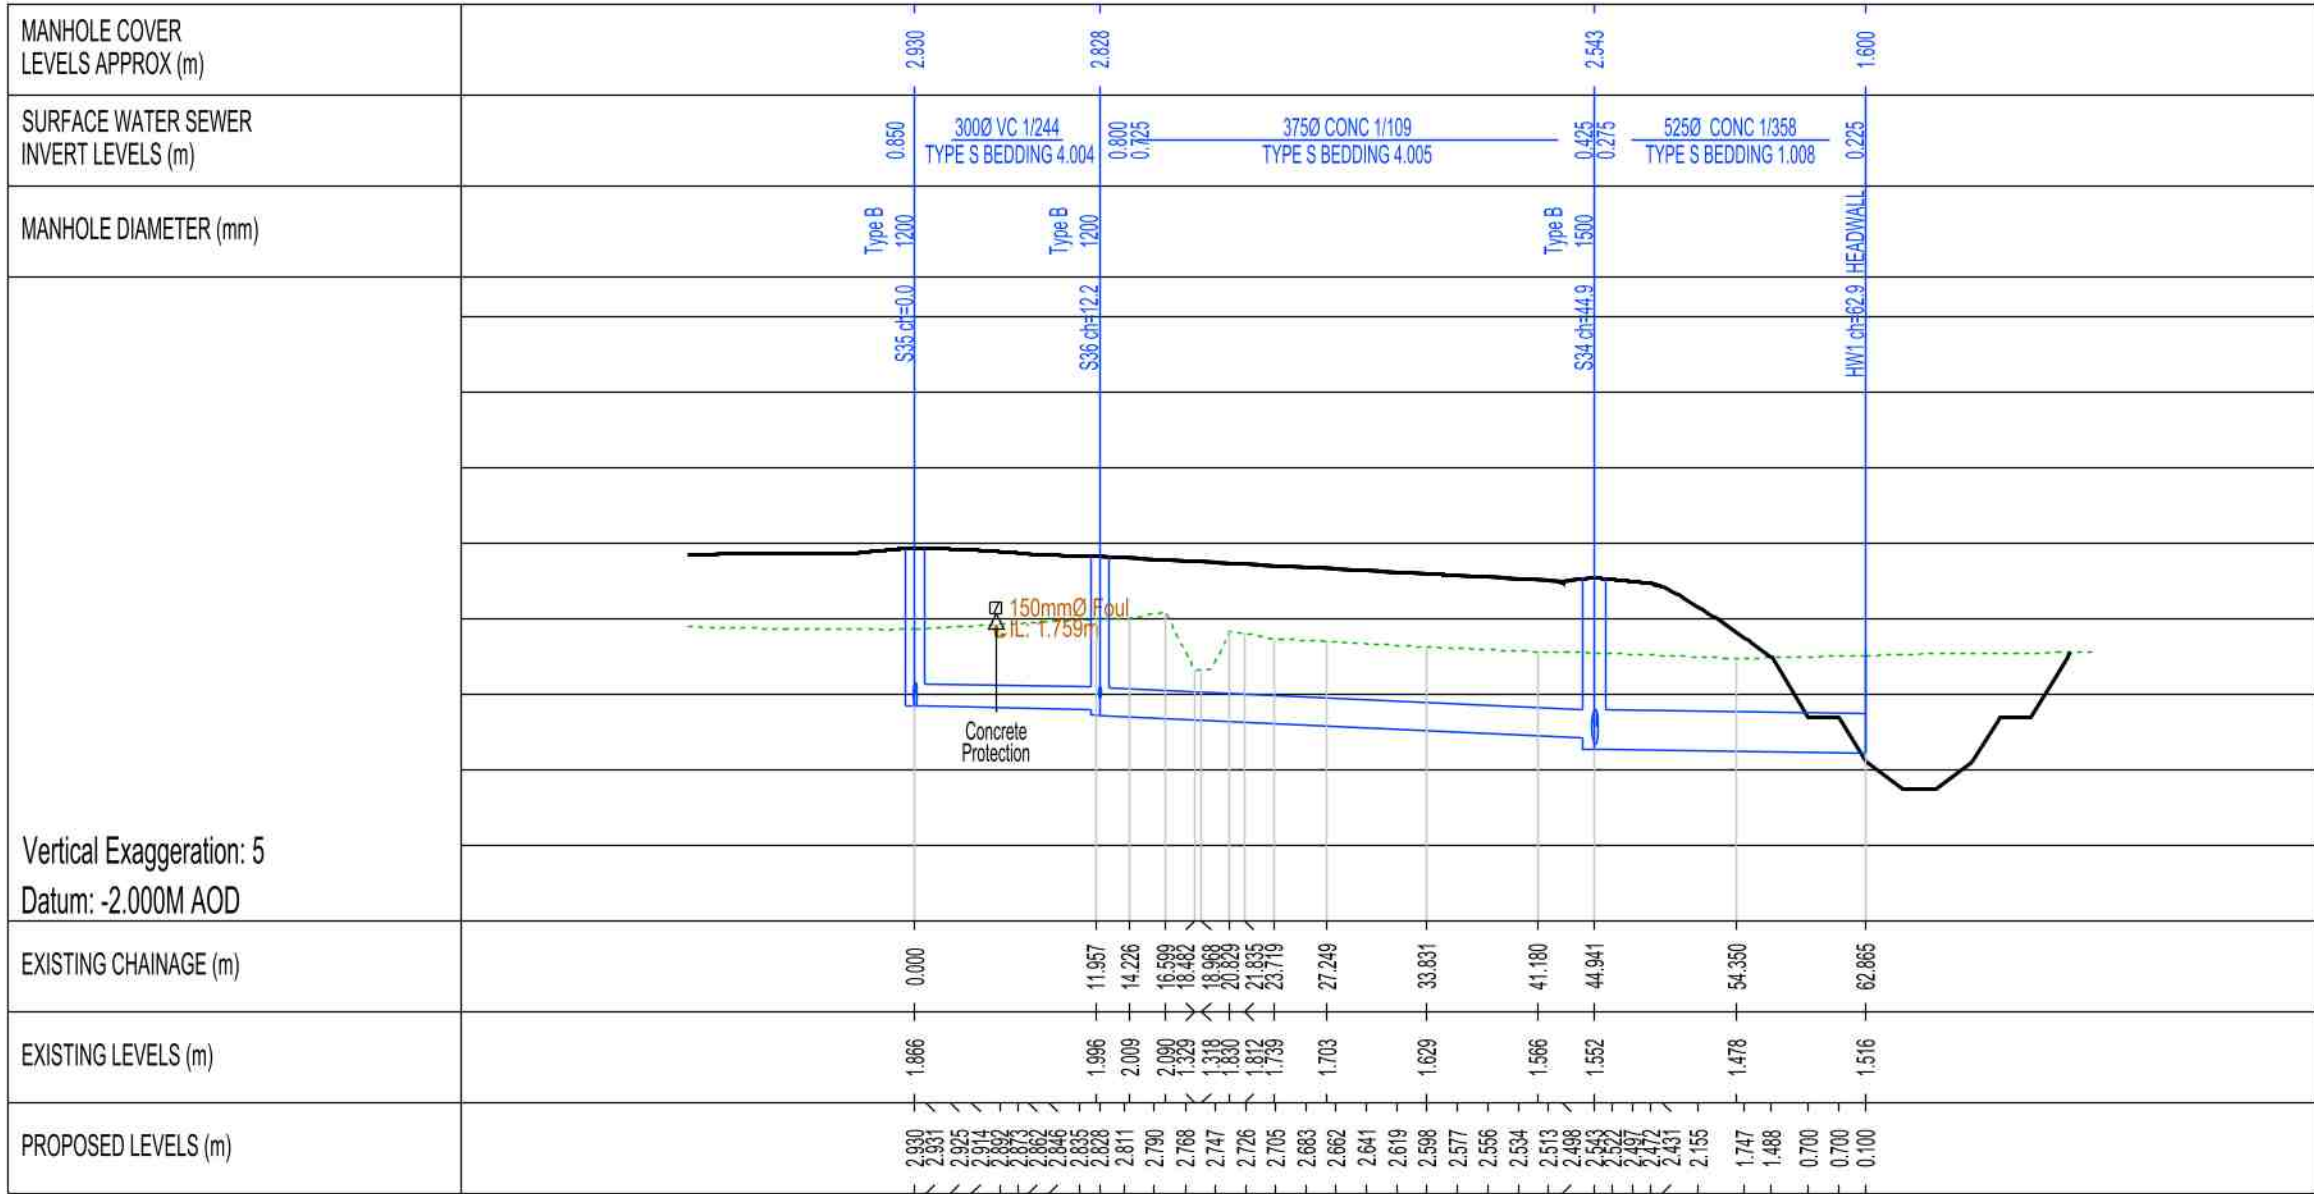
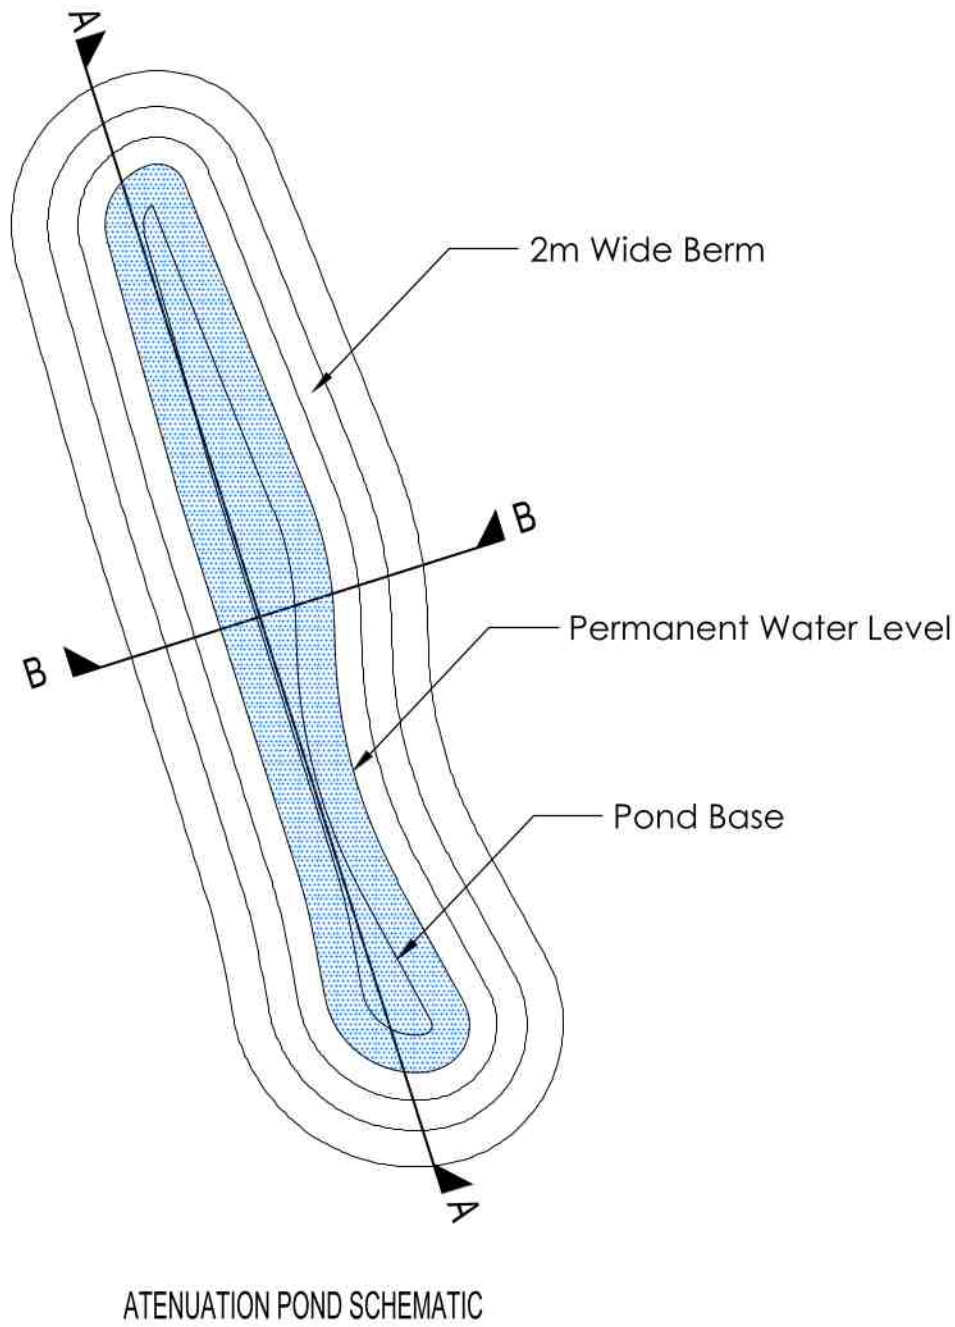


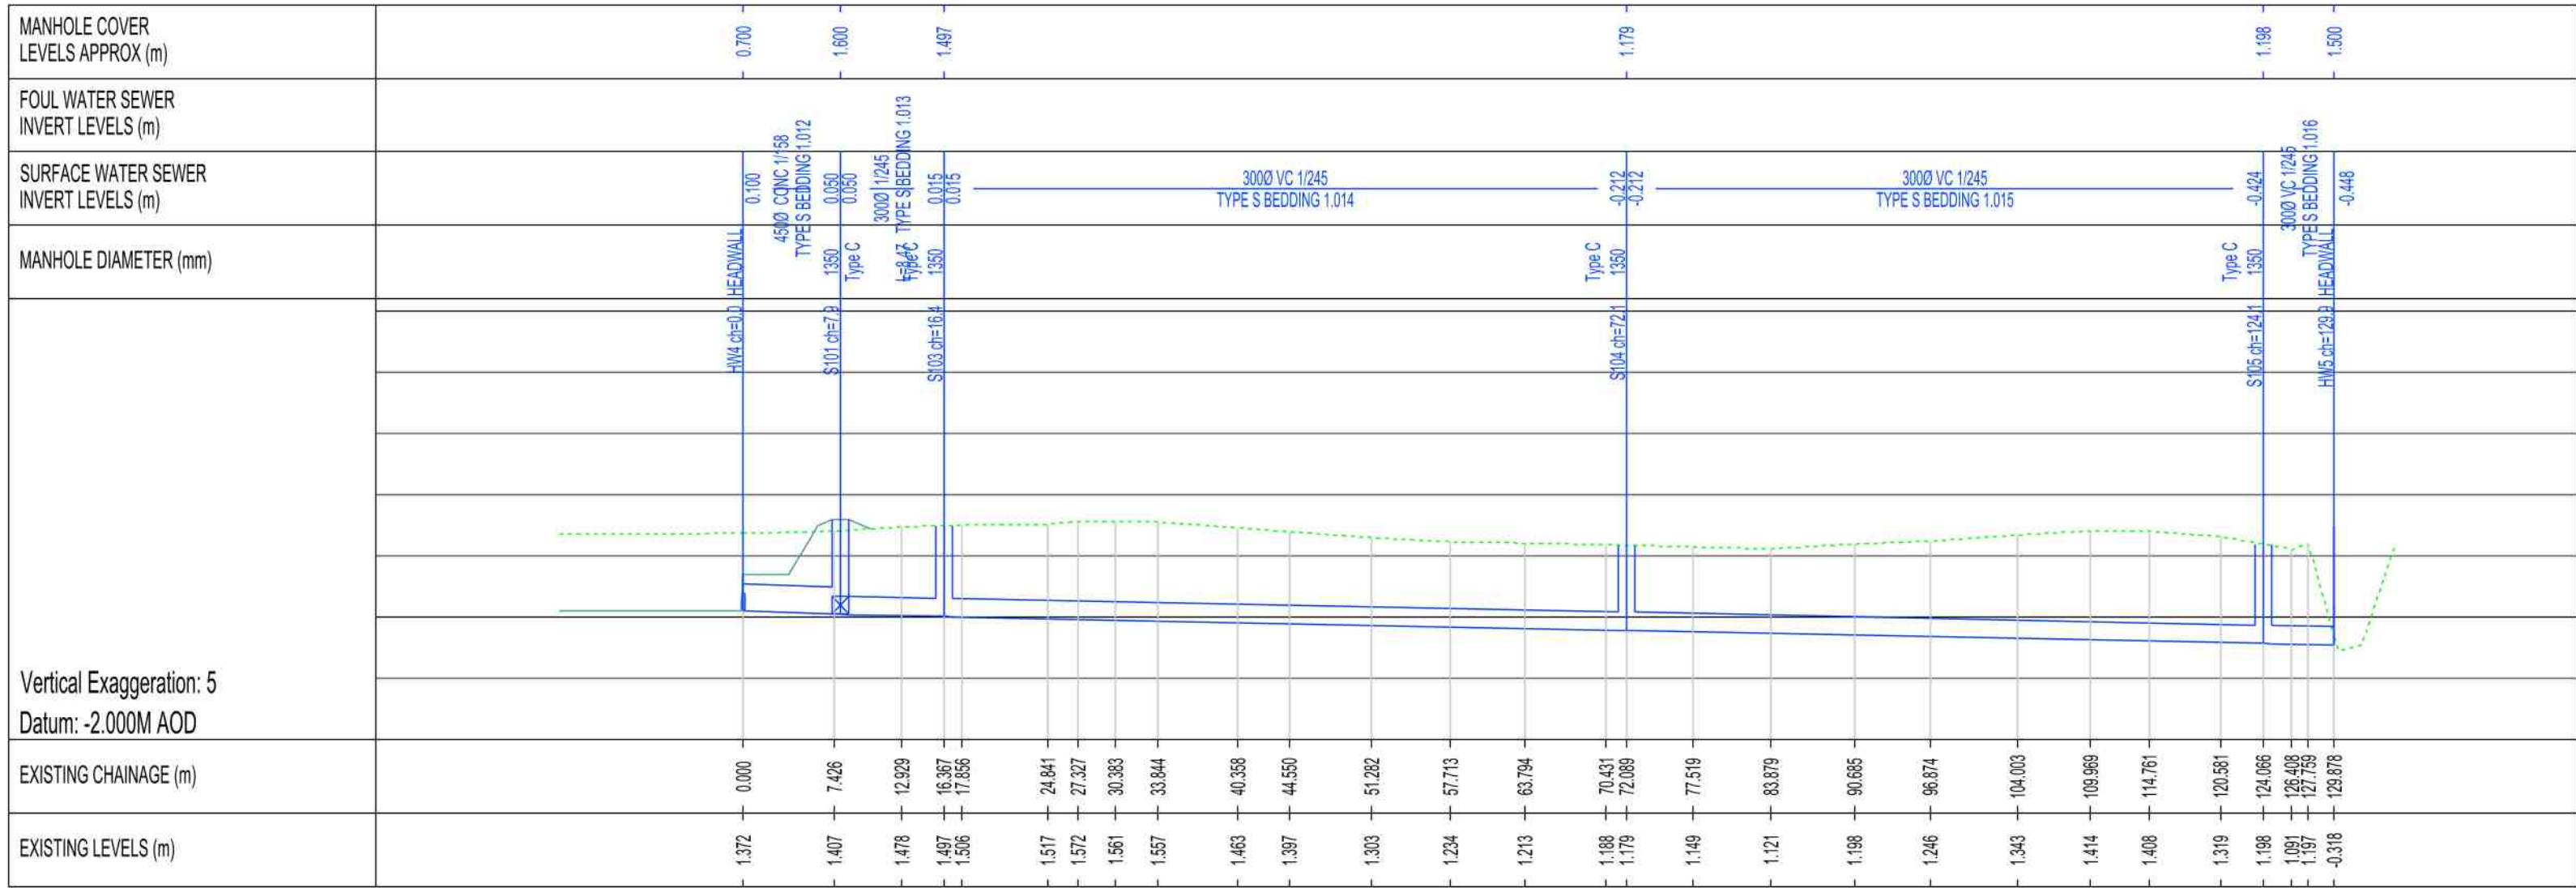

- NOTES.
- This drawing is to be read in conjunction with the Standard Details, the Layouts and, schedules and specification for this project.
 - A +1% gradient represents a rise of 1m in 100m.
 - Left and Right hand channels are on the left and right side respectively, when standing at Chainage Zero and looking up the road.
 - A level "Y" at a point "X"m from the start of a vertical curve is given by the formula:
$$y = \text{Level at start of curve} + (A \times x/100) - ((A - B) \times x^2)/200L$$
where: "A" and "B" are the gradients at the start and end of the curve respectively, and having the algebraic signs + or -.
"L" is the length of vertical curve. A is denoted as the gradient given as a percentage divided by 100.
 - Pipe sizes are shown in millimetres and levels shown in metres AOD.
 - All pipes to have flexible joints with granular bed and surround (Class S) unless otherwise stated. Where cover under roads or vehicular access areas is less than 1200mm, then Concrete slab protection as per details should be used.
 - All trenches under adopted highway should be backfilled with Type 1 subbase.
 - Connections to existing sewers are to be Soffit to Soffit, unless otherwise noted.
 - Channel Blocks required when gradient is less than 1%.
 - Unless otherwise stated - all drainage to be adopted by Drainage Authority under a S104 Agreement of the Water Industry Act. Any Highway drainage or gully connections to be adopted under Section 38 of the Highways Act.
 - All Adoptable Drainage Works shall comply with the Design and Construction Guidance for foul and surface water sewers offered for adoption under the Code for adoption agreements for water and sewerage companies operating wholly or mainly in England ("the Code") Approved Version 2.0

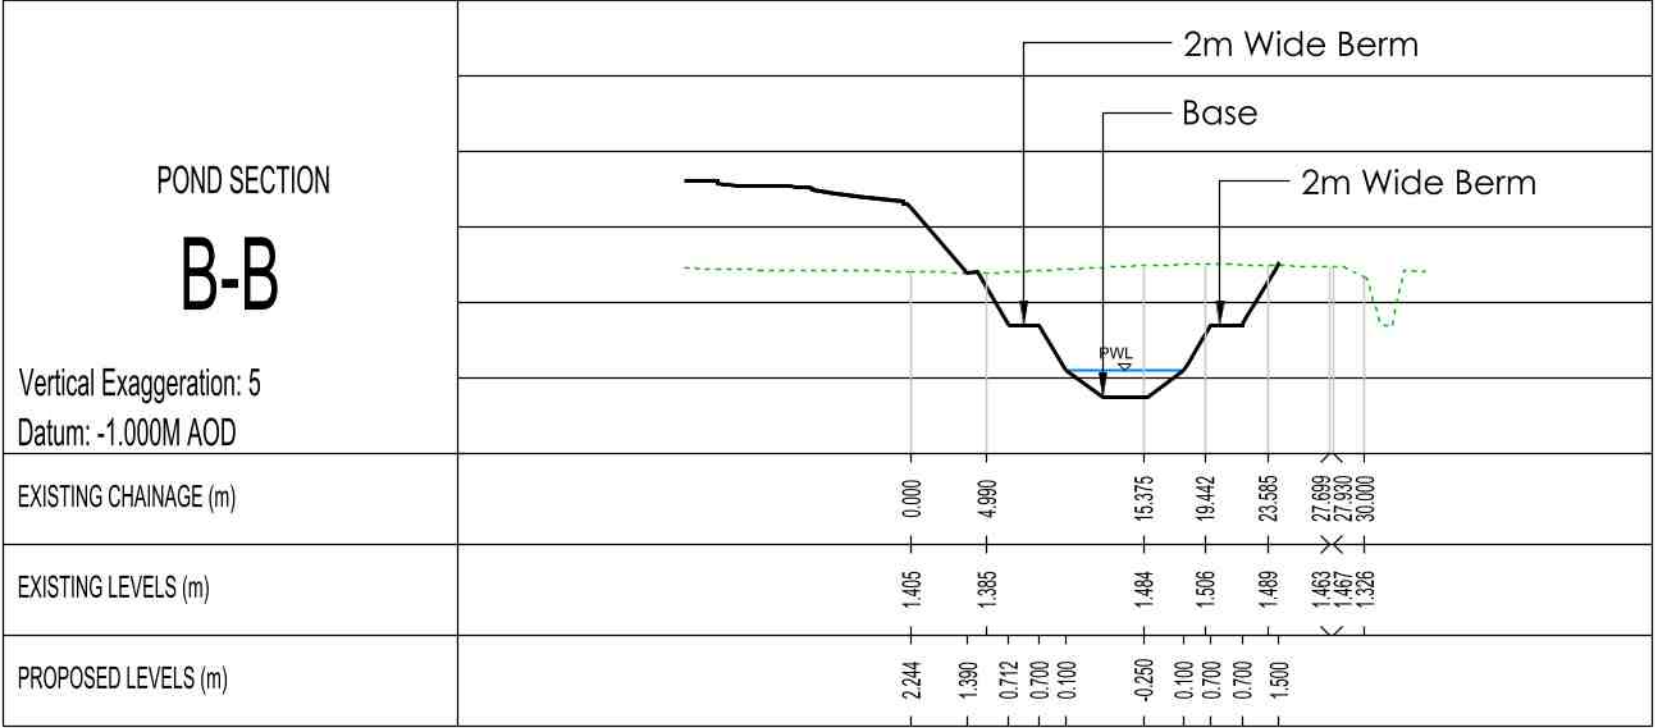

KEY	
	Proposed Alignment Level
	Existing Ground Level
	S38 Highway Drainage
	S104 Surface Water Drainage
	S104 Foul Drainage

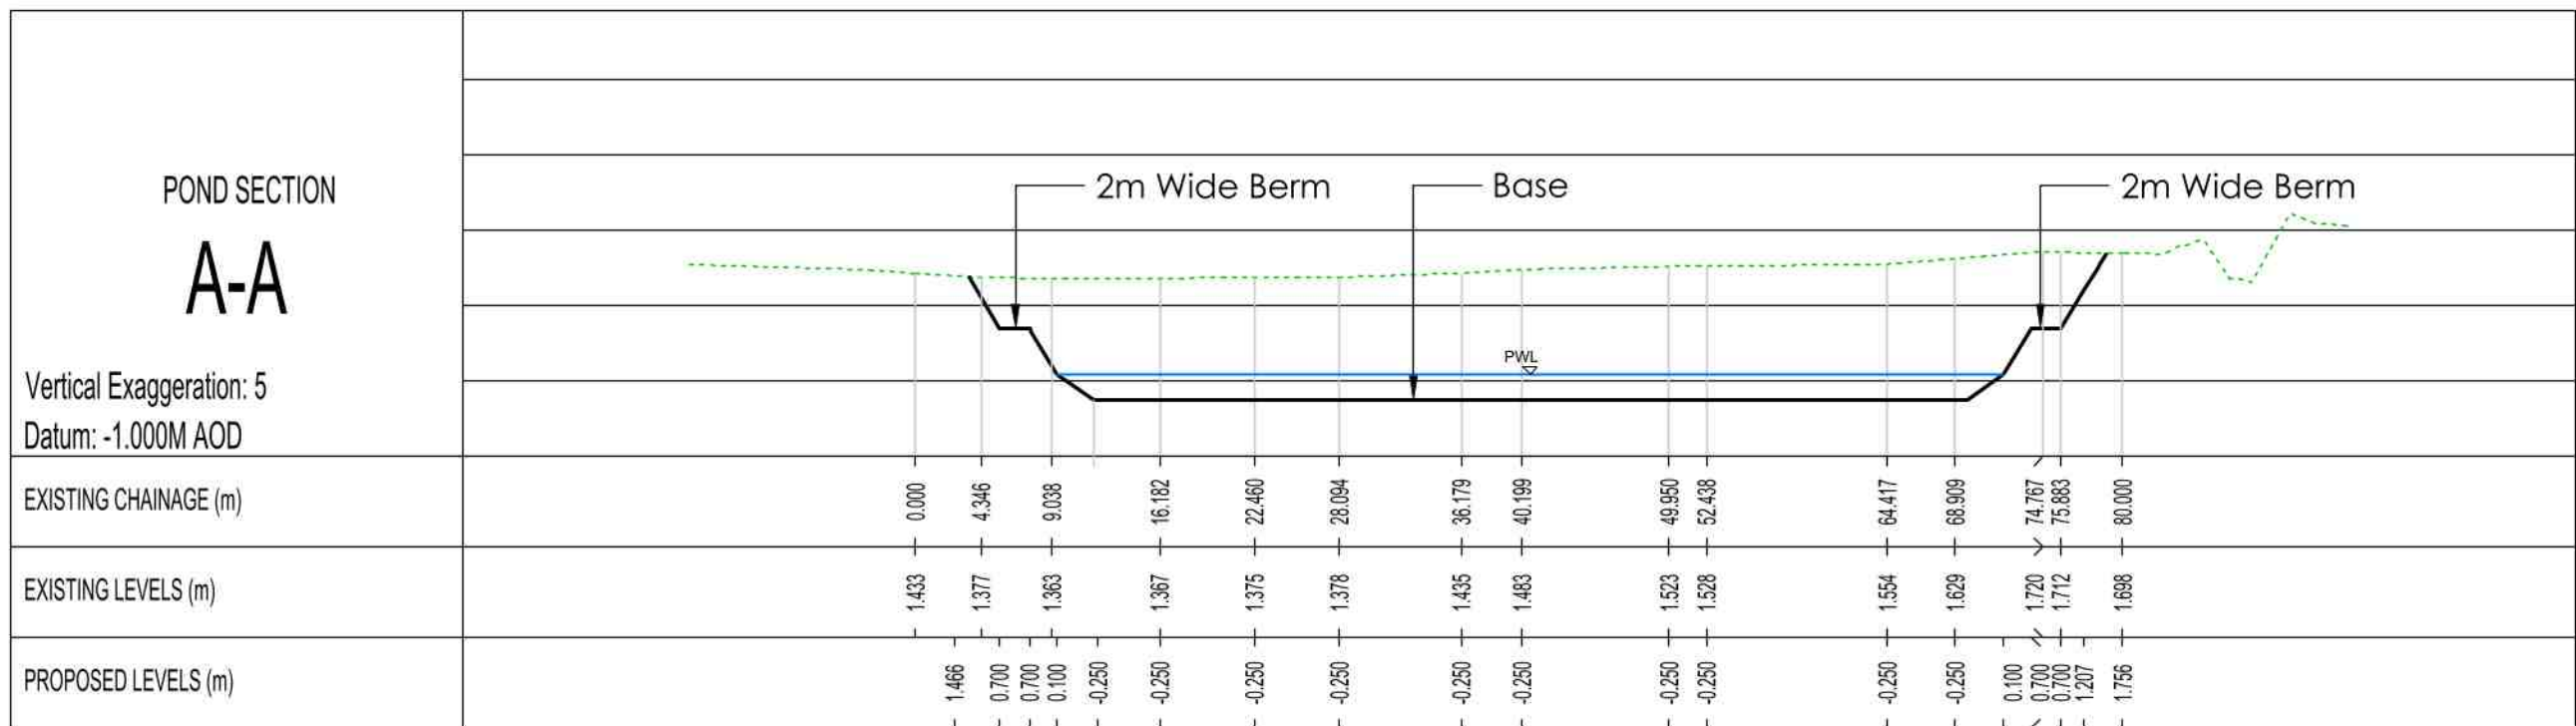

C	S4 Removed S36 moved	09.10.26
B	Amended to Highways comments	11.08.26
A	Amended to Clients comments	13.01.26
REV	DESCRIPTION	DATE
	SCALE: NTS	
	DATE: DEC 2025	
	DRAWN: IDL	
TITLE: Adoptable Drainage Sections		
PROJECT: Clot Drive, Crowland		
Draw No: 1279-04-02 Rev C		
Ref. No: 1279-04-01		
 INFRASTRUCTURE DESIGN LTD EST 2000 Suite 44, Harborough Innovation Centre, Airfield Business Park, Leicester Road, Market Harborough, Leicestershire, LE16 7WB Tel 01858 411570		
WORKING FOR		
 ALLISON HOMES Allison Homes East Fleet House Cygnet Road, Harington Peterborough PE7 8FD		