

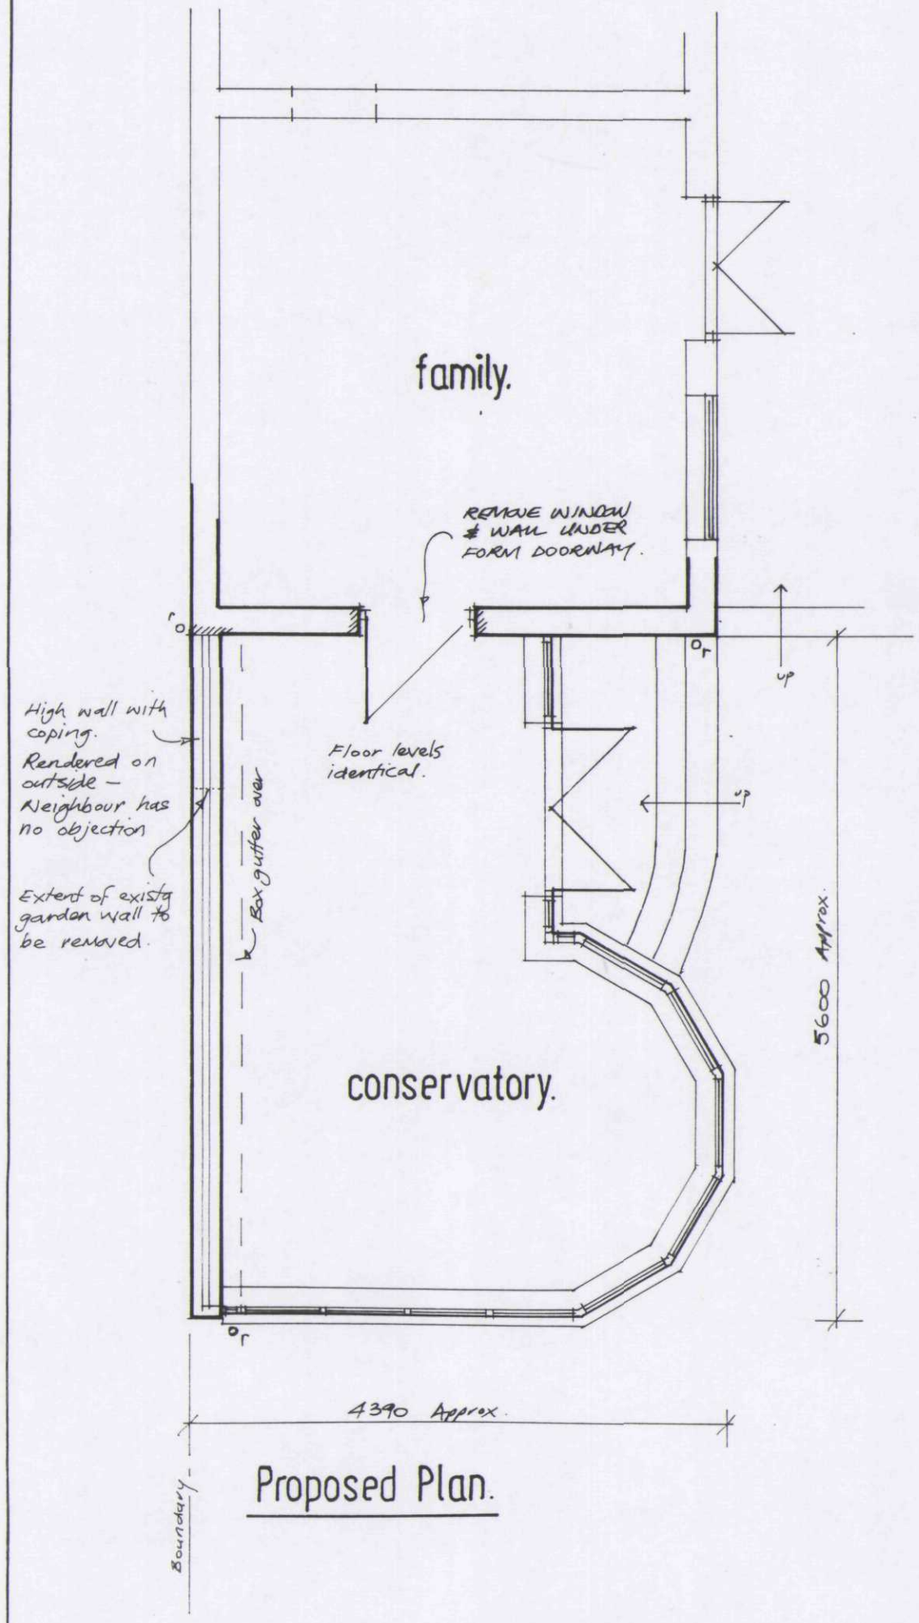


Proposed Plan.

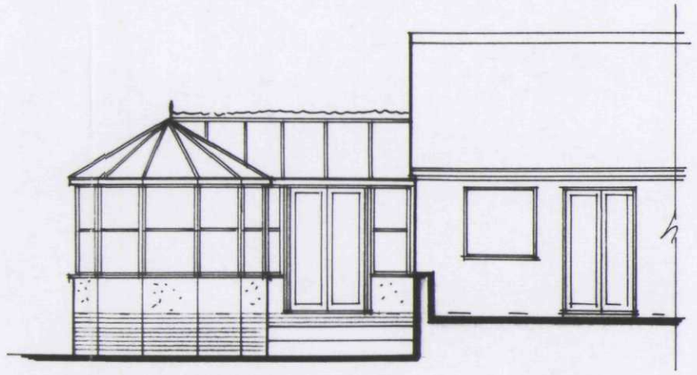


Garden Elevation.

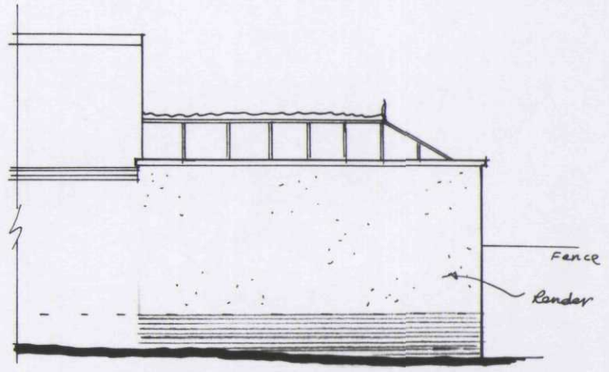


Boundary Elevation.

Glass roof.
White PVCu frames
Walls : rendered above dpc
brick below (to match existing)


SHDC
Planning & Development
22 JUN 2004
Ref: 0831/04

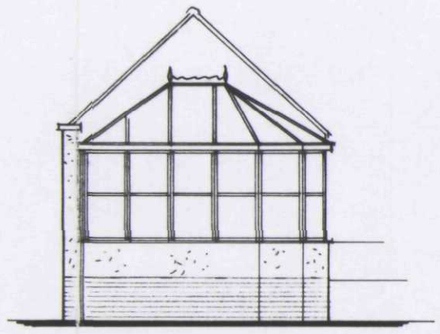

Rear Elevation.

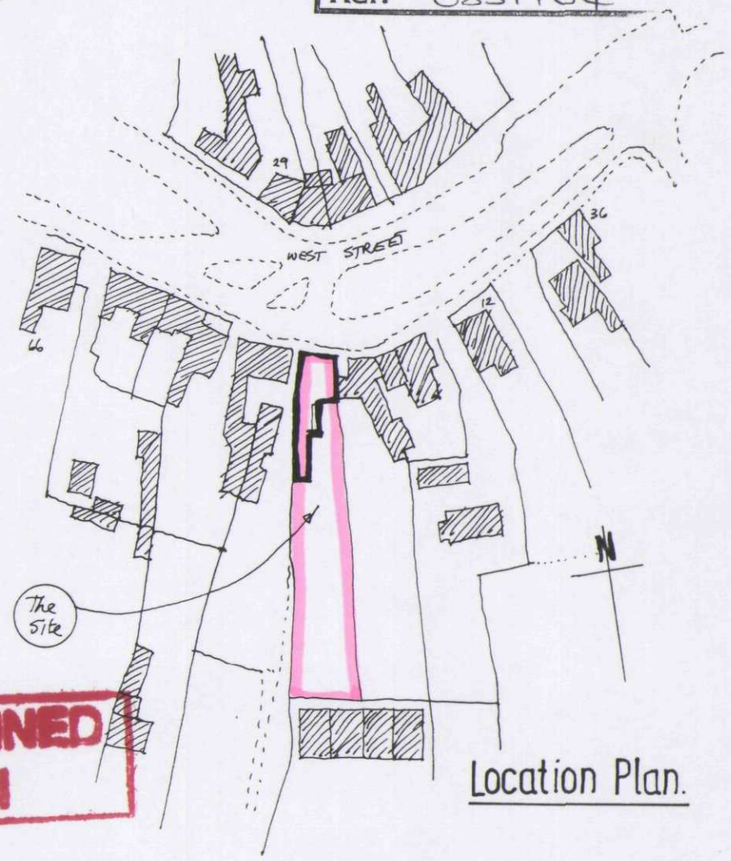

Location Plan.

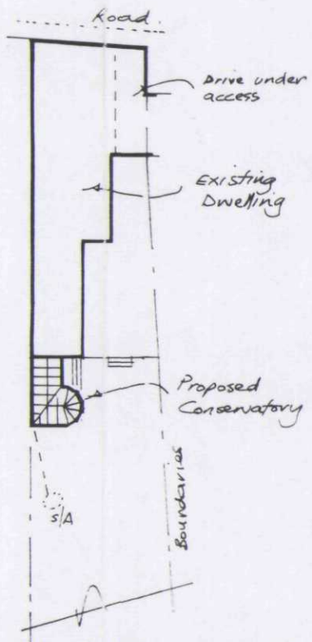

Block Plan (part).

DETERMINED PLAN

PROJECT.
Proposed conservatory at
56 West Street, Crowland.
MR. & MRS. BOGGIS.

REVISIONS

SCALE 1/1250
1/50 1/100 1/500

DATE JUN04.

DWG N°. BREC1077/01.

DO NOT SCALE PRINTS.

BREC ©COPYRIGHT 2004