KEY

- Proposed Spotlevel (is indicates low spot)
- Proposed Ground Contours
- RTW — Retaining Wall
- FFL 123.456 — FFL (Finished Floor Level)
- Rising Edge — Rising Edge
- GB — Gravel Board (450max) refer to Standard Detail

To be read in conjunction with Boundary Treatments Plan.

0m — 50m

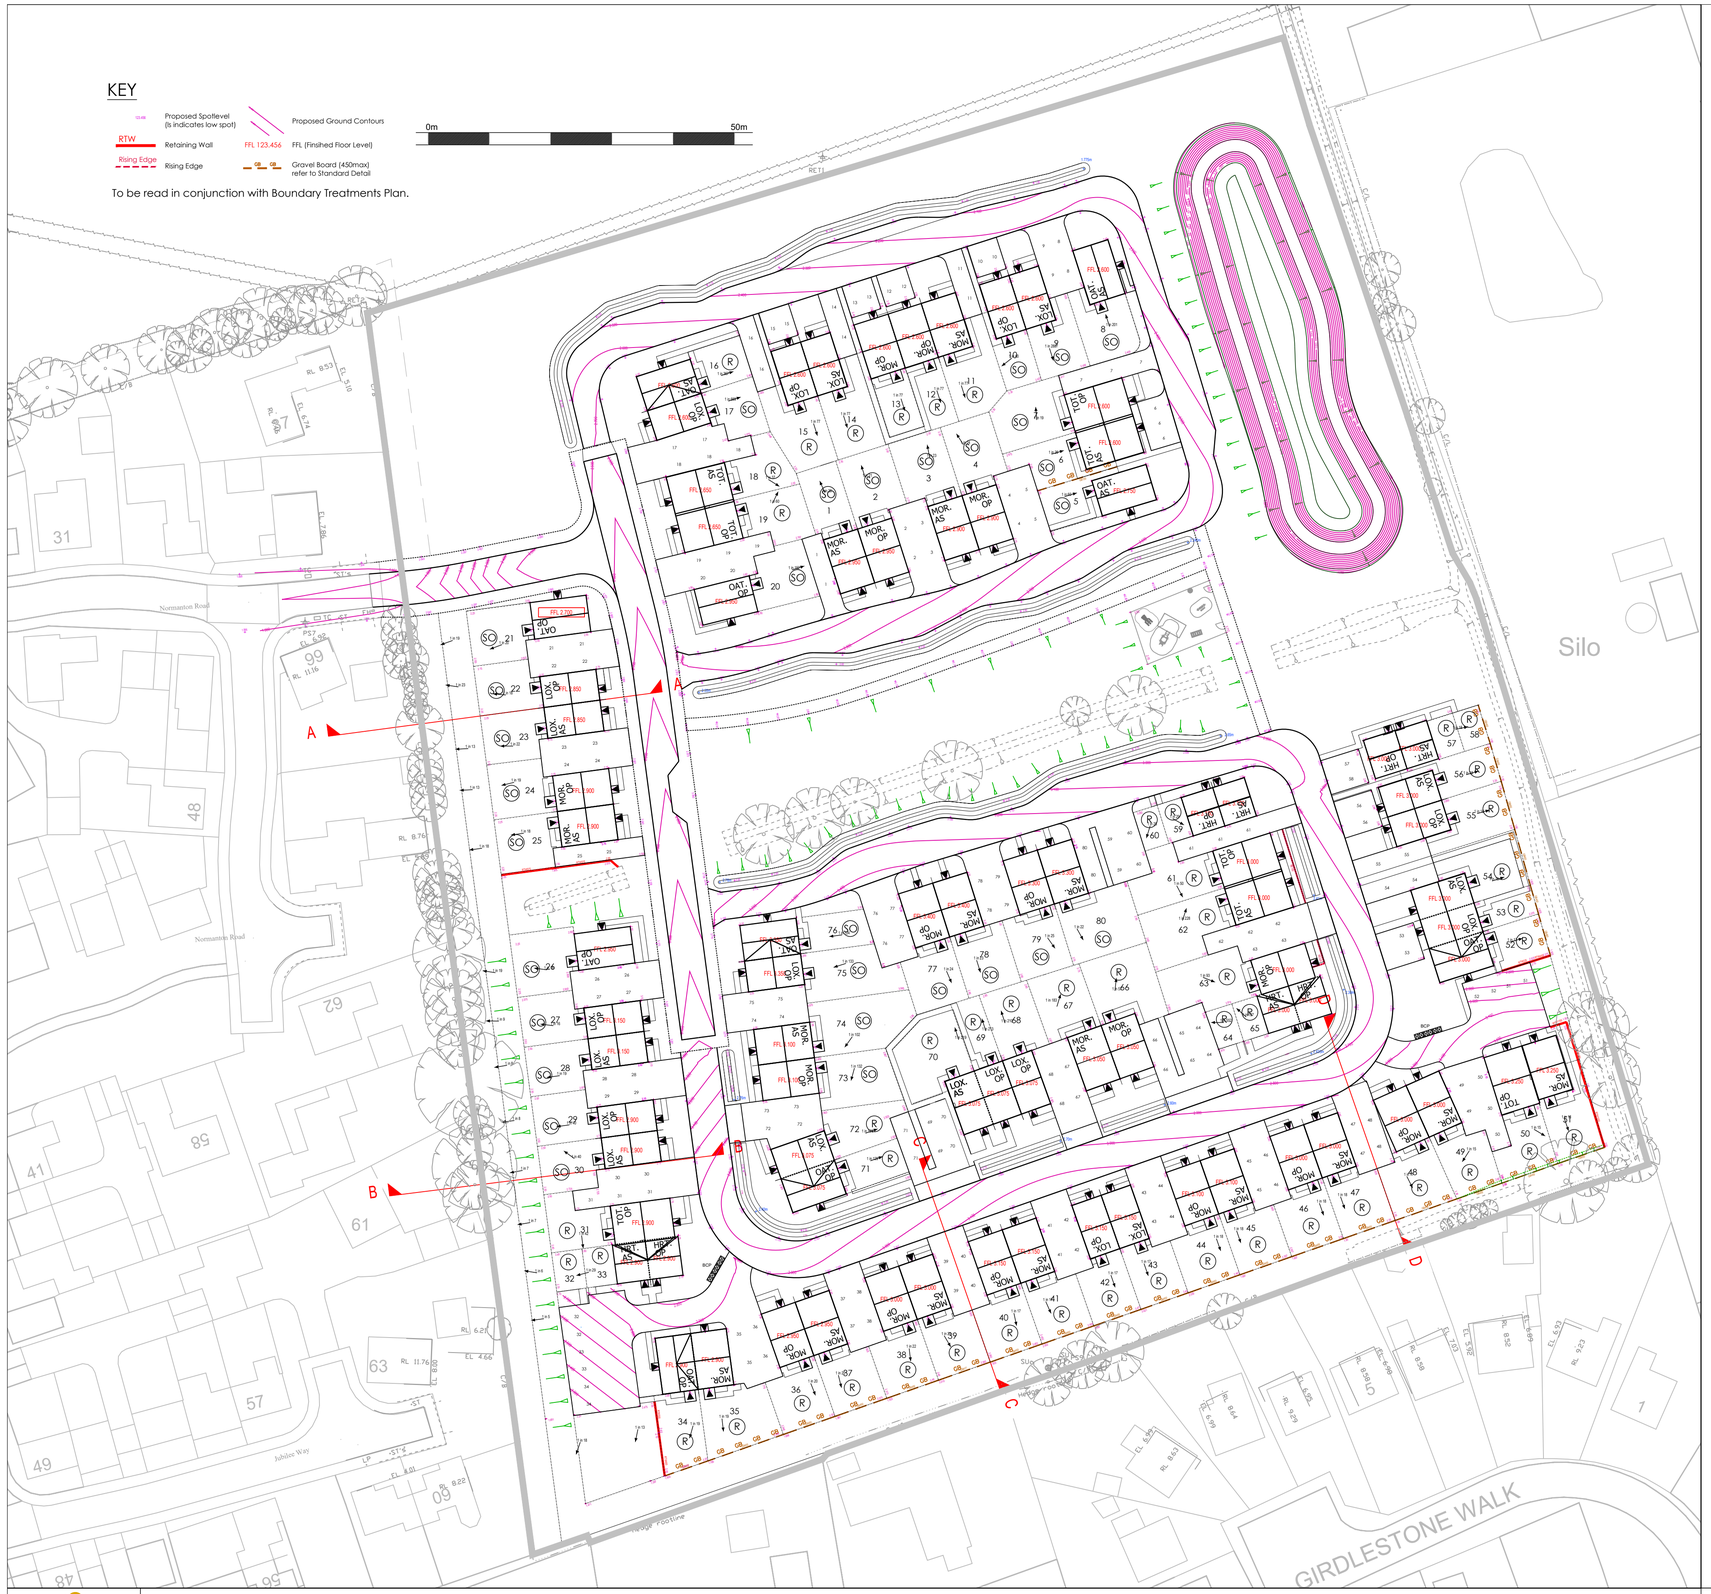

A-A

Vertical Exaggeration: 1
Datum: 0.000M AOD

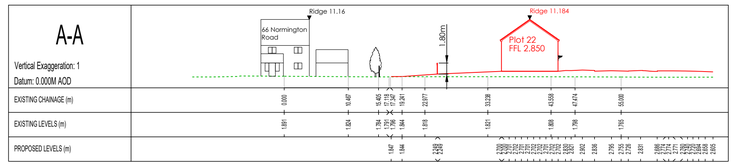

B-B

Vertical Exaggeration: 1
Datum: 0.000M AOD

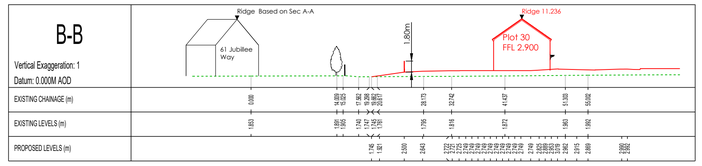

C-C

Vertical Exaggeration: 1
Datum: 0.000M AOD

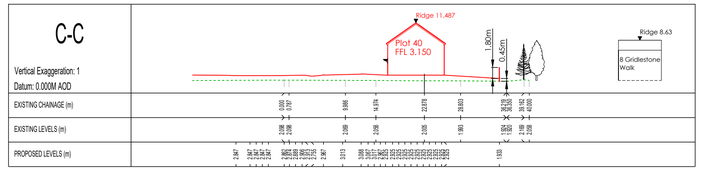

D-D

Vertical Exaggeration: 1
Datum: 0.000M AOD

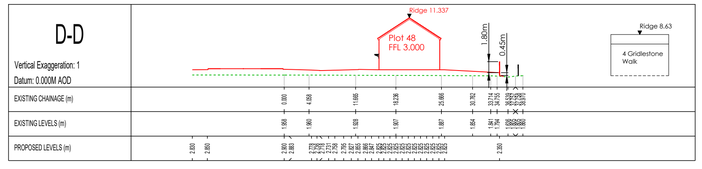

KEY
- Proposed Level
- Existing Ground Level

ALLISON HOMES
Allison Homes East
Fleet House
Cygnet Road, Hampton
Peterborough
PE7 8FD

REV	DESCRIPTION	DATE
-	-	-

STATUS: Preliminary

SCALE : 1:500 @ A1
DATE : JUL 2026
DRAWN : IDL

TITLE : Site Sections

PROJECT : Cloot Drove, Crowland

DRG. No: 1279-00-40

INFRASTRUCTURE DESIGN LTD
Suite 4A, Harborough Innovation Centre, Airfield Business Park, Leicester Road, Market Harborough, Leicestershire, LE16 7WB
Tel 01858 411570