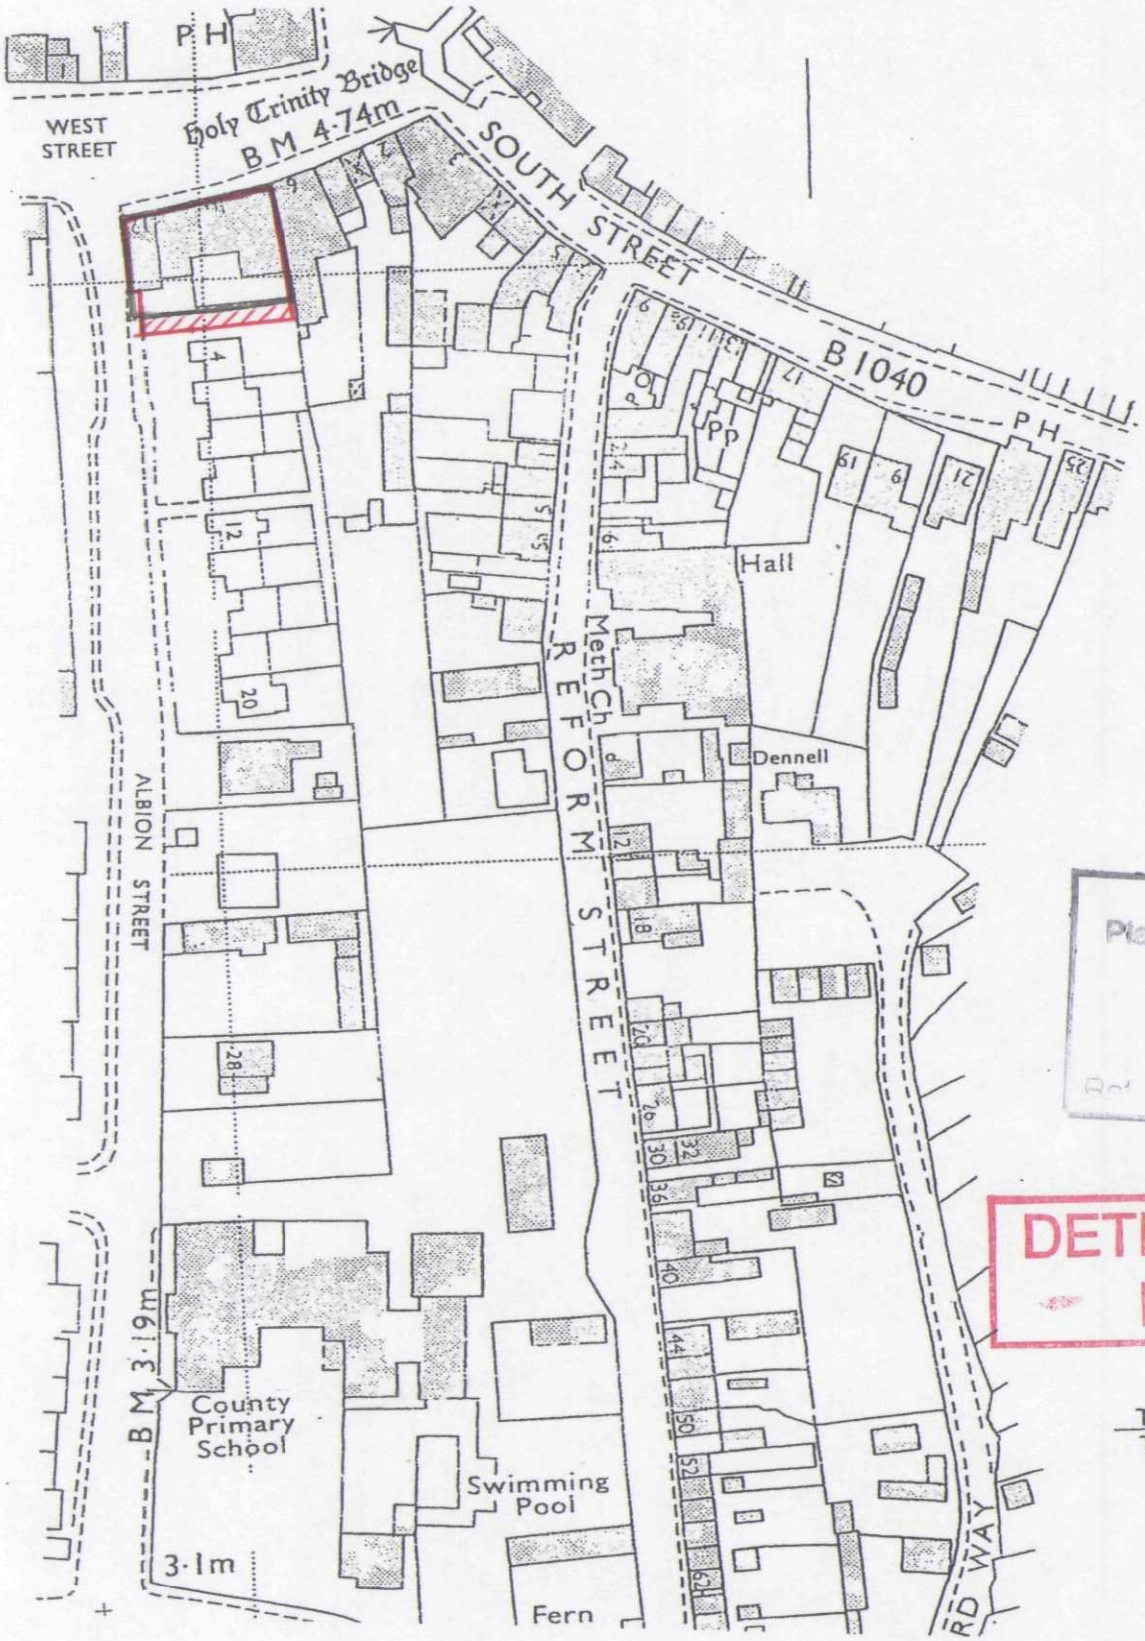


SHDC
Planning & Development
02 JUL 2003
Ref 0835/03

DETERMINED
PLAN

TF 2410
TF 2409

CLIENT + LCS PROPERTY LTD
PROJECT + CROWLAND

DRAWING + LOCATION PLAN
JOB NUMBER + 23-13 DRAWING NUMBER + 2313-L
SCALE + 1=1250 REVISION +

DEREK MORRIS + ARCHITECTS
7 MALT KILN ROAD + FENTON + LINCOLN + LN1 2EW
TELEPHONE + 01427-718910 FAX + 01427-718911