
© COPYRIGHT DEREK MORRIS
do not scale this drawing

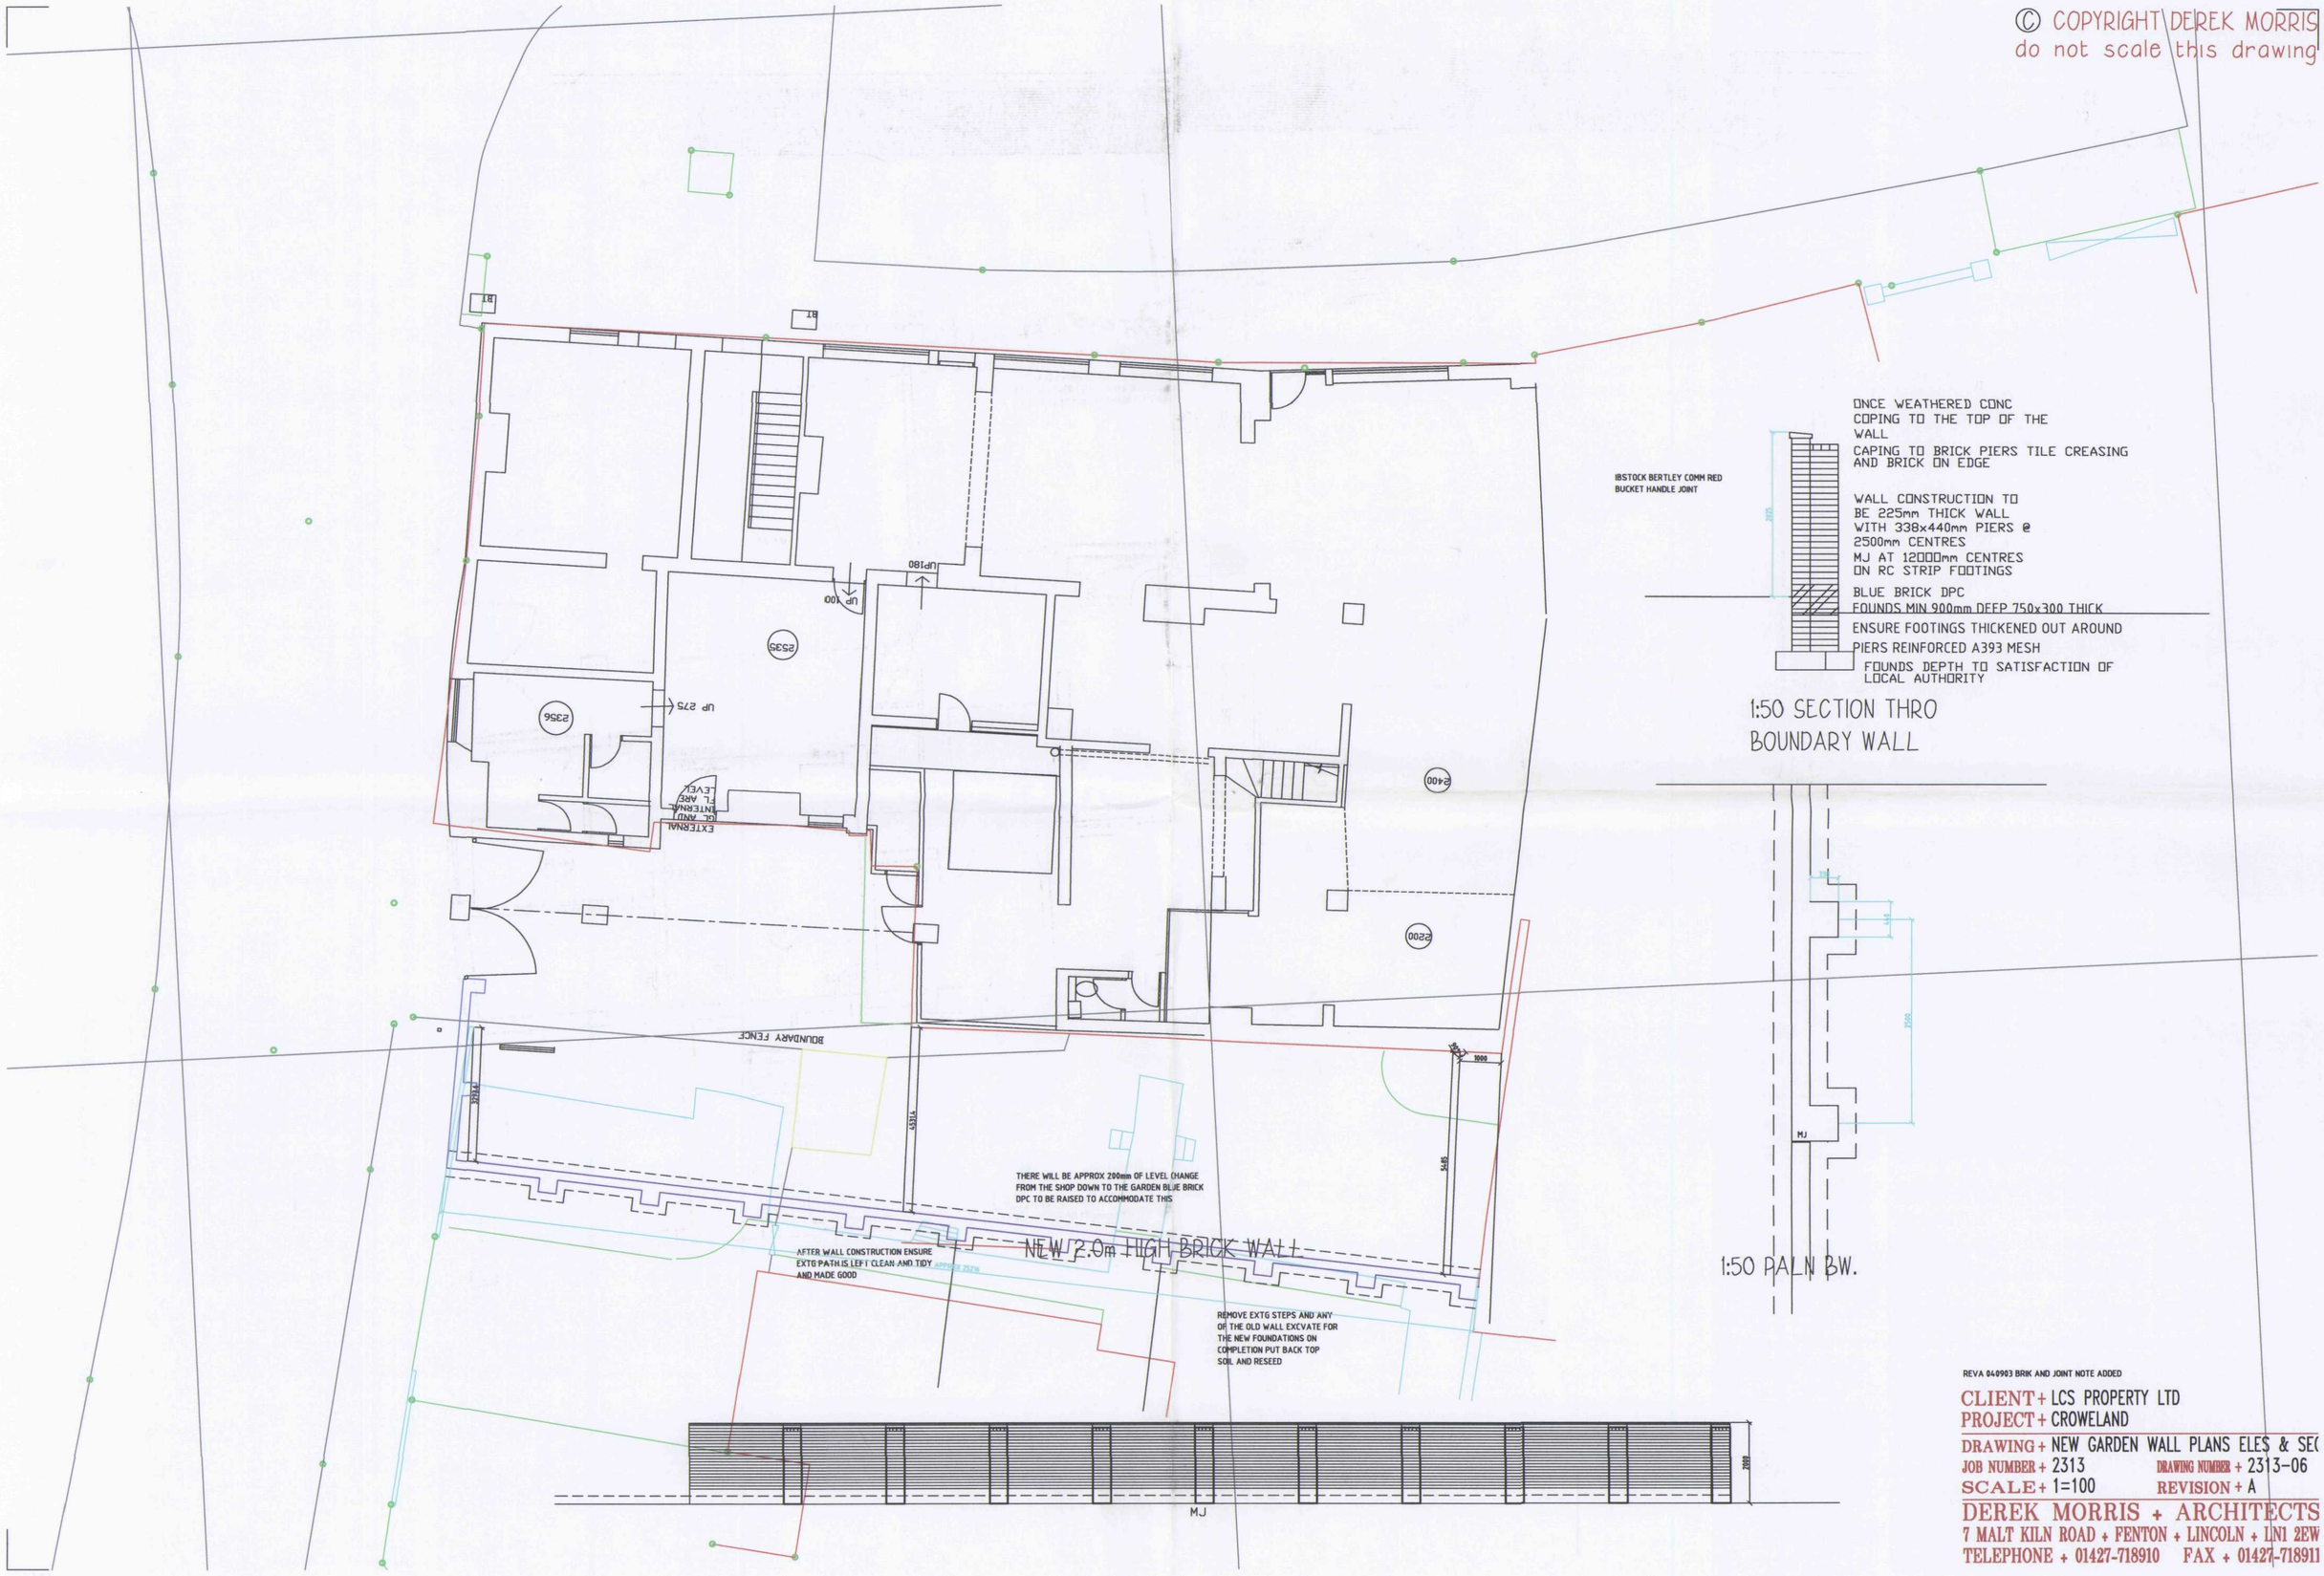

1:50 SECTION THRO BOUNDARY WALL

1:50 PALN BW.

REVA 040903 BRIK AND JOINT NOTE ADDED

CLIENT + LCS PROPERTY LTD
PROJECT + CROWELAND
DRAWING + NEW GARDEN WALL PLANS ELES & SE(
JOB NUMBER + 2313 DRAWING NUMBER + 2313-06
SCALE + 1=100 REVISION + A

DEREK MORRIS + ARCHITECTS
7 MALT KILN ROAD + FENTON + LINCOLN + LN1 2EW
TELEPHONE + 01427-718910 FAX + 01427-718911