


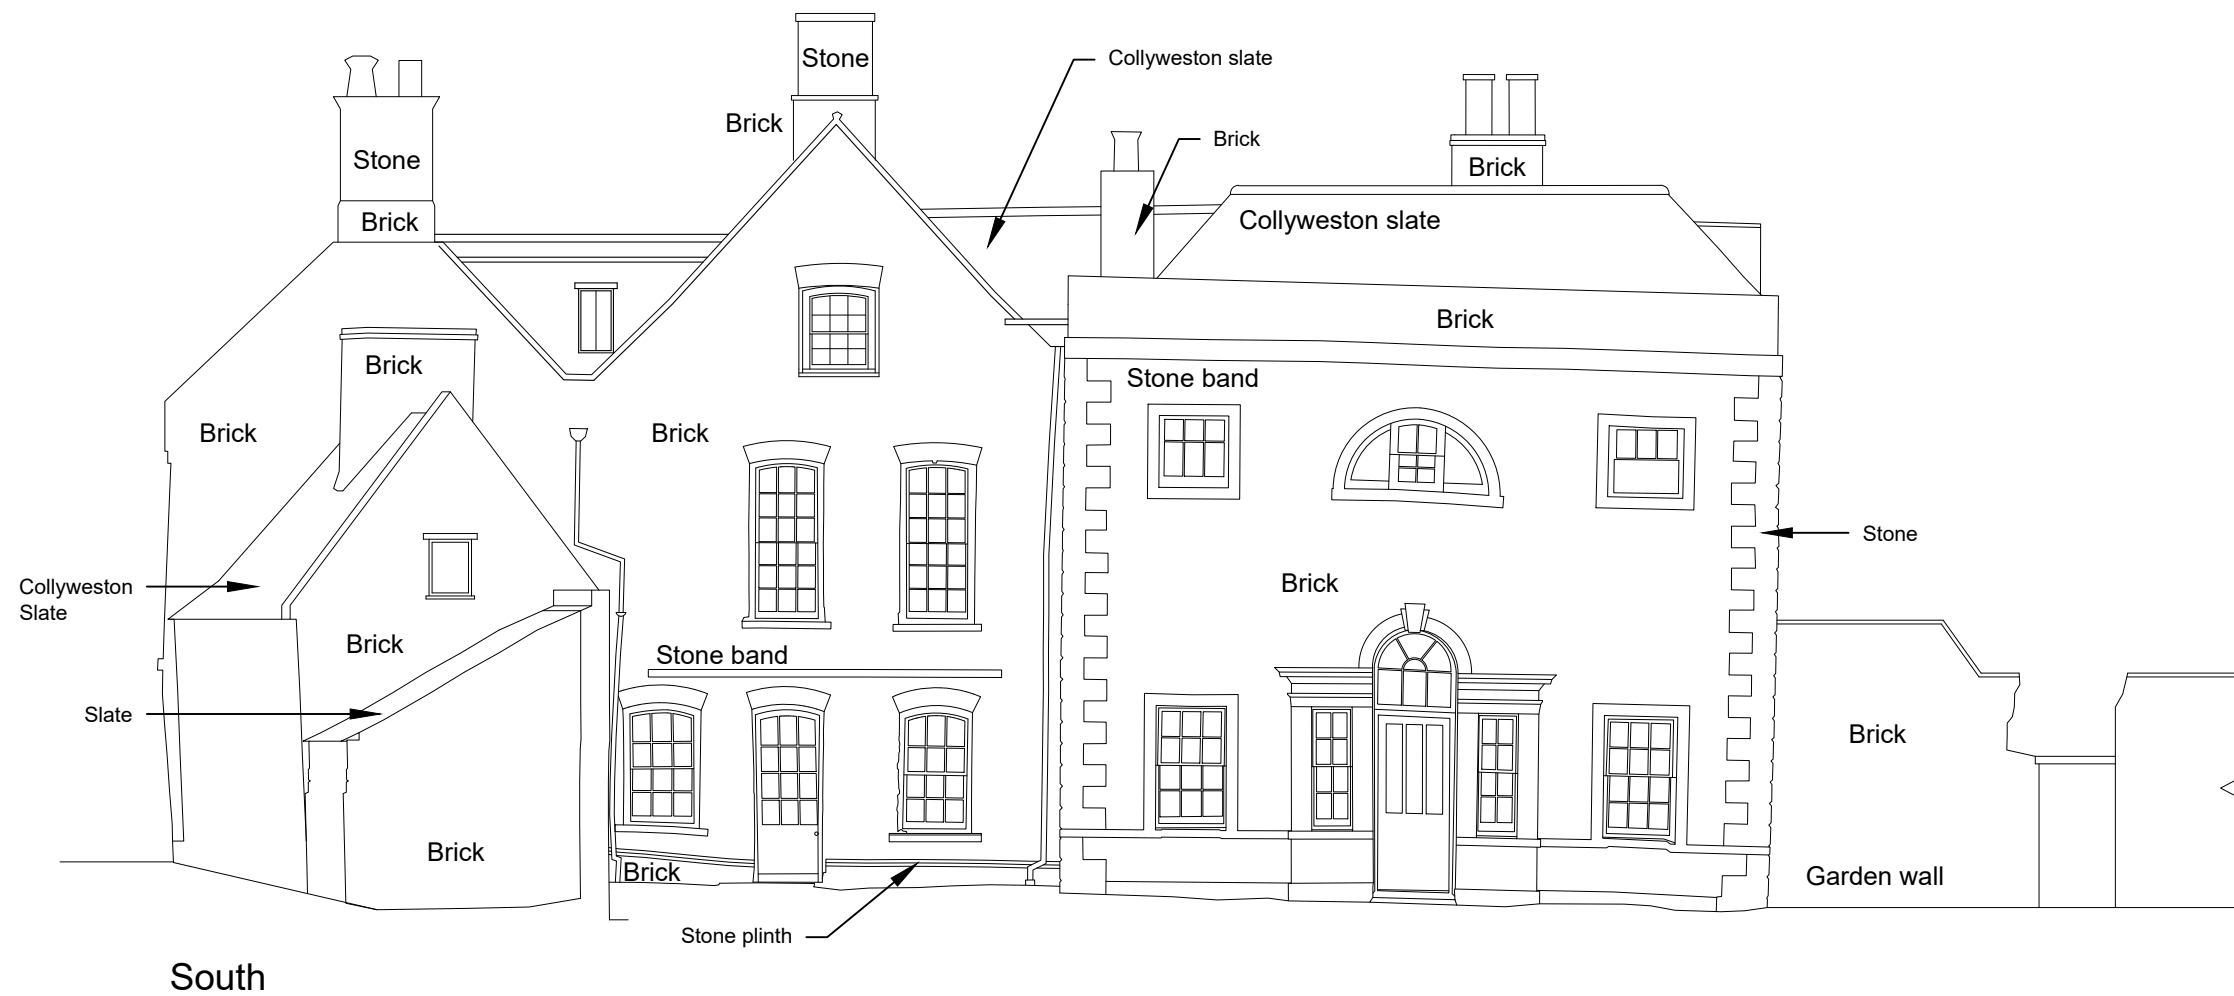

Project

The Manor House, East Street,
Crowland, PETERBOROUGH
PE6 0EN

Purpose of Issue

Planning

Drawing Title

Existing rear (south) elevation

Drawing Number

438-44.P07

Scale

1:100 @ A3

Date

May 2025

Notes

Original survey undertaken by Rigour
Surveys, rigoursurveys.com,
01603558213

Drawing produced for the purposes of
obtaining Listed Building consent and
Planning Permission only

Do not scale from this drawing

