


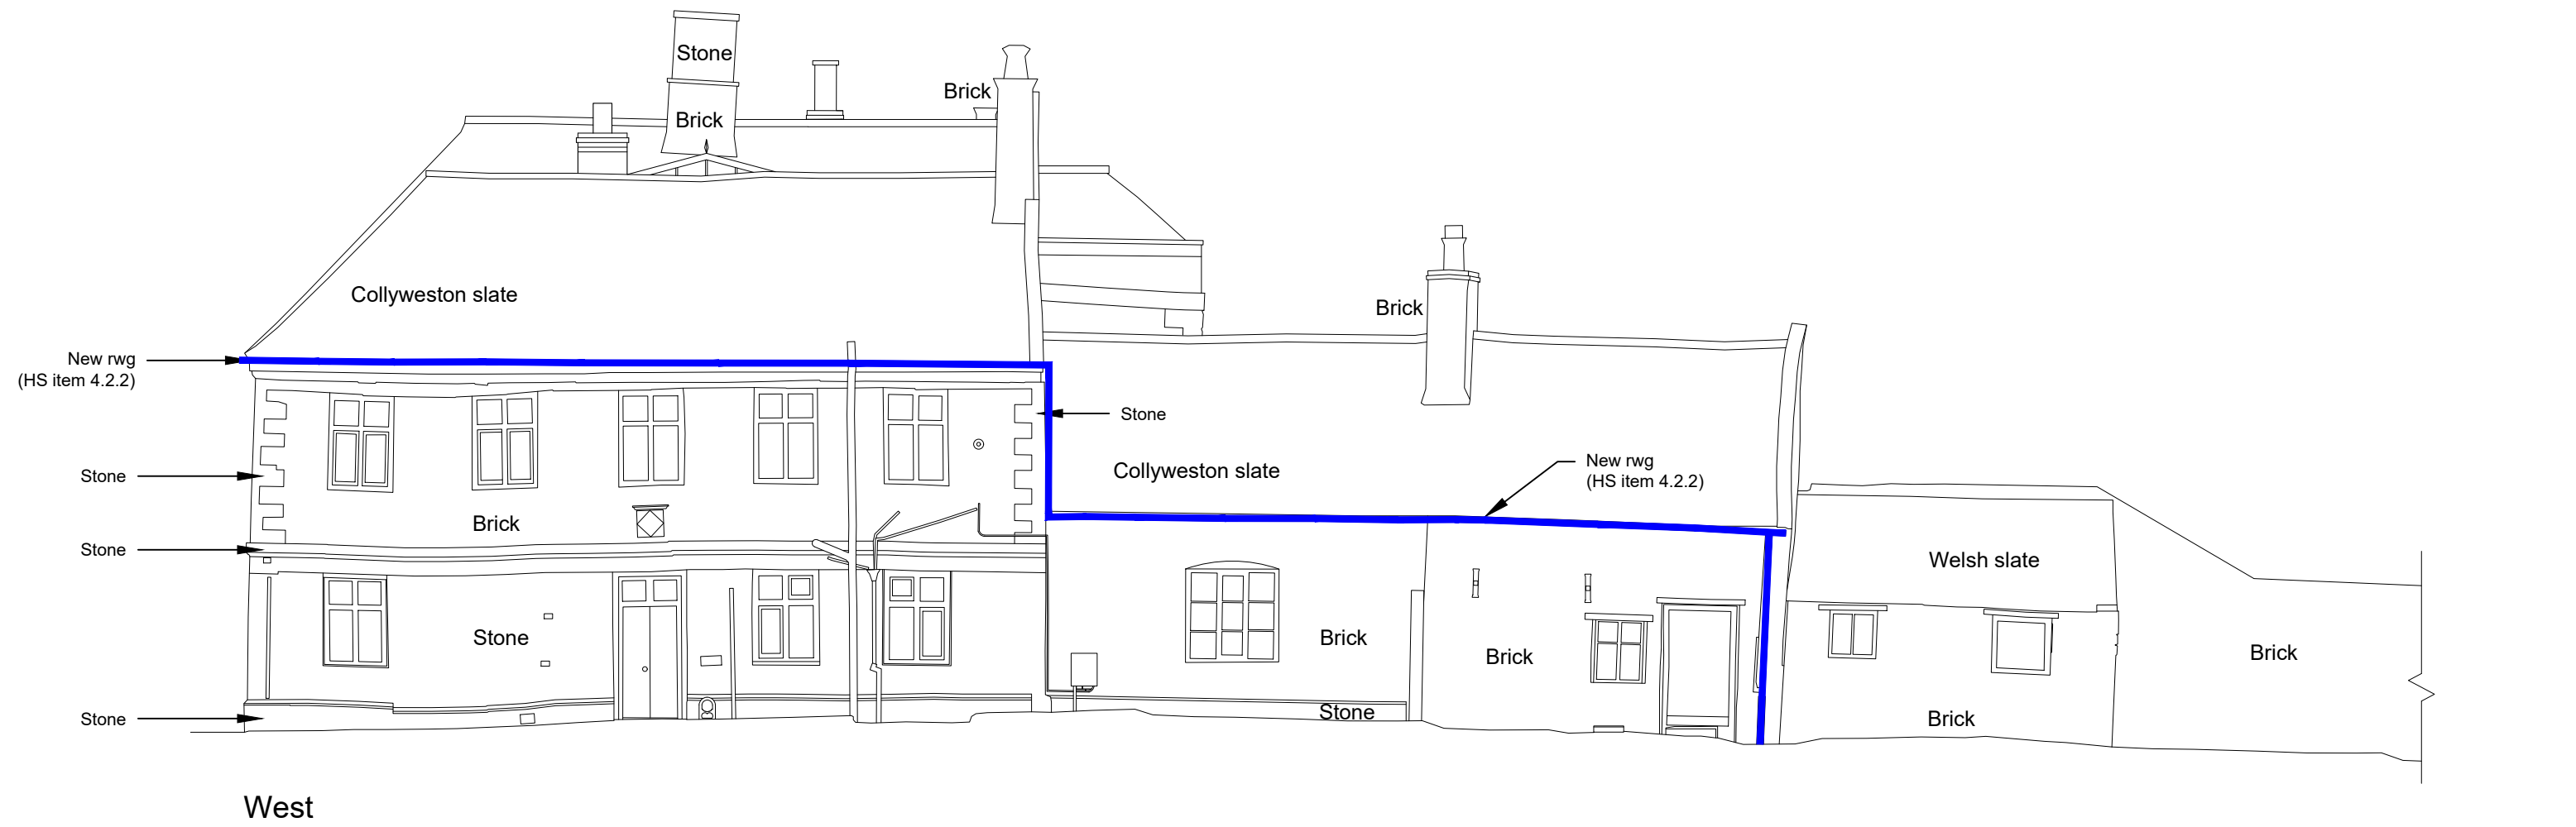

H+R

Hutton + Rostron

A SOCOTEC COMPANY

Netley House, Gomshall, Surrey, GU5 9QA

Tel: 01483 203221

Email: ei@handr.co.uk

Web: www.handr.co.uk

© Copyright Hutton+Rostron 2025

Project

The Manor House, East Street,
Crowland, PETERBOROUGH
PE6 0EN

Purpose of Issue

Planning

Drawing Title

Proposed driveway side (west)
elevation

Drawing Number

438-44.P25A

Scale

1:100 @ A3

Date

May 2025

Notes

Original survey undertaken by Rigour
Surveys, rigoursurveys.com,
01603558213

Drawing produced for the purposes of
obtaining Listed Building consent and
Planning Permission only

Do not scale from this drawing

Key		
<div><div></div>Rainwater goods to be replaced</div>		
Revision	Date	Description
A	26.08.25	Demolition removed

