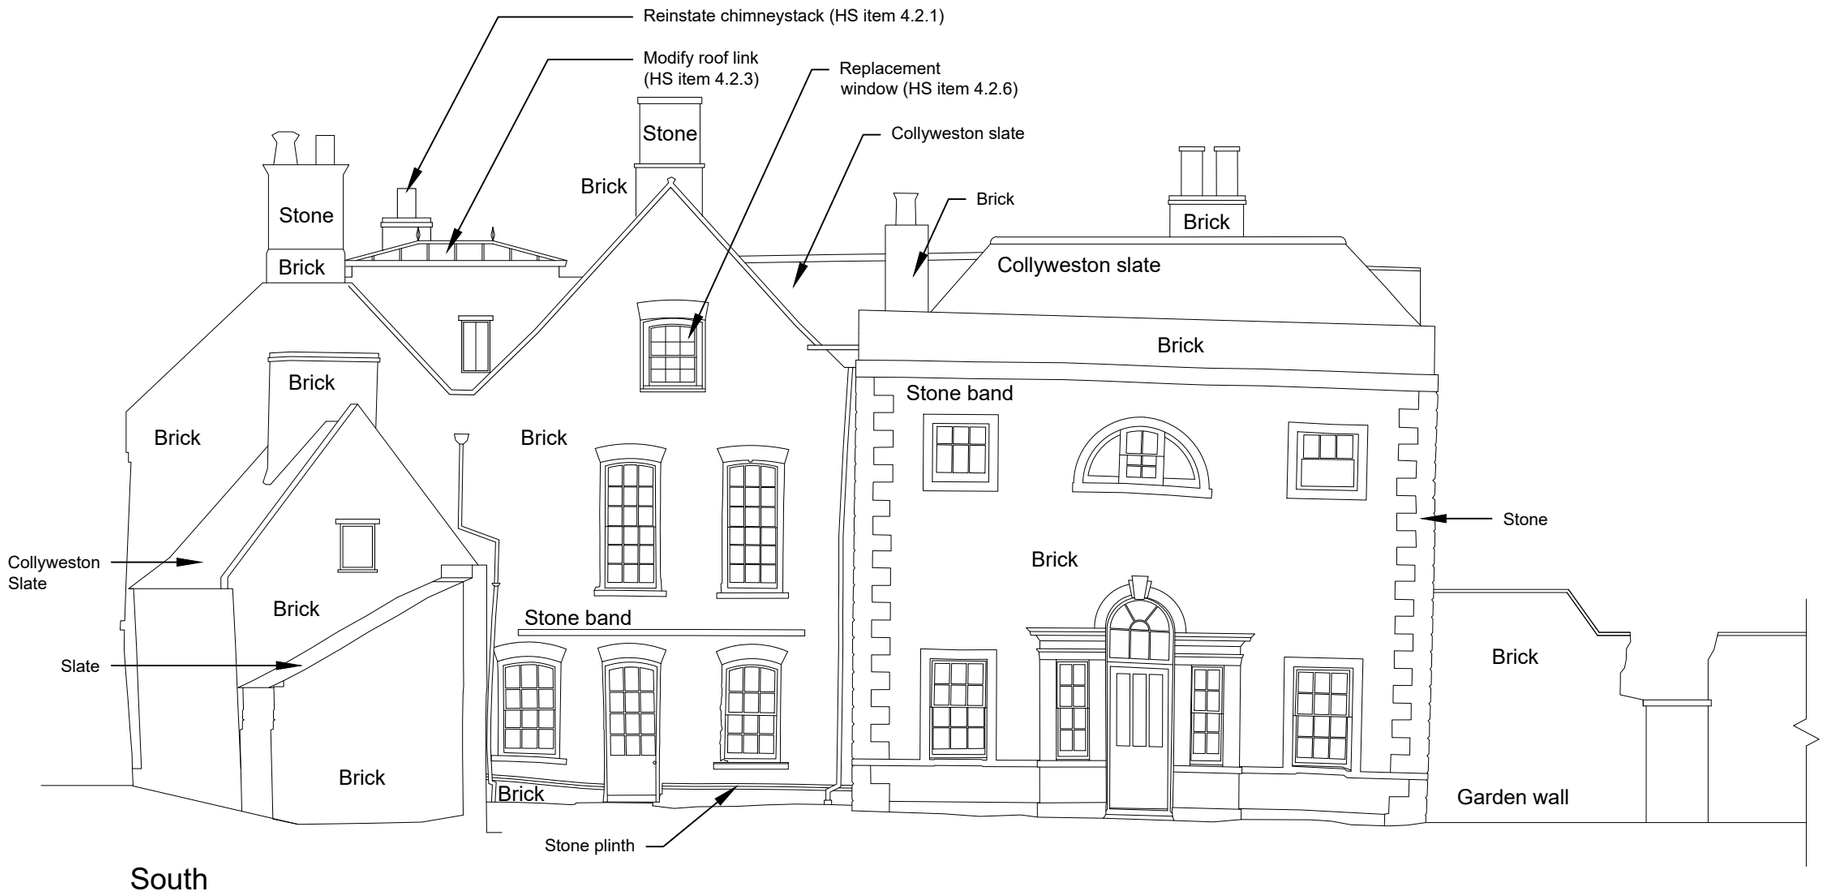

Hutton + Rostron
A SOCOTEC COMPANY

Netley House, Gomshall, Surrey, GU5 9QA

Tel: 01483 203221

Email: ei@handr.co.uk

Web: www.handr.co.uk

© Copyright Hutton+Rostron 2025

Project
The Manor House, East Street, Crowland, PETERBOROUGH PE6 0EN

Drawing Title
Proposed rear (south) elevation

Scale
1:100 @ A3

Purpose of Issue
Planning

Drawing Number
438-44.P26A

Date
May 2025

Notes

Original survey undertaken by Rigour Surveys, rigoursurveys.com, 01603558213

Drawing produced for the purposes of obtaining Listed Building consent and Planning Permission only

Do not scale from this drawing

Key

Revision	Date	Description
A	26.08.25	Demolition removed

scale bar
1m 2m 3m 4m 5m