


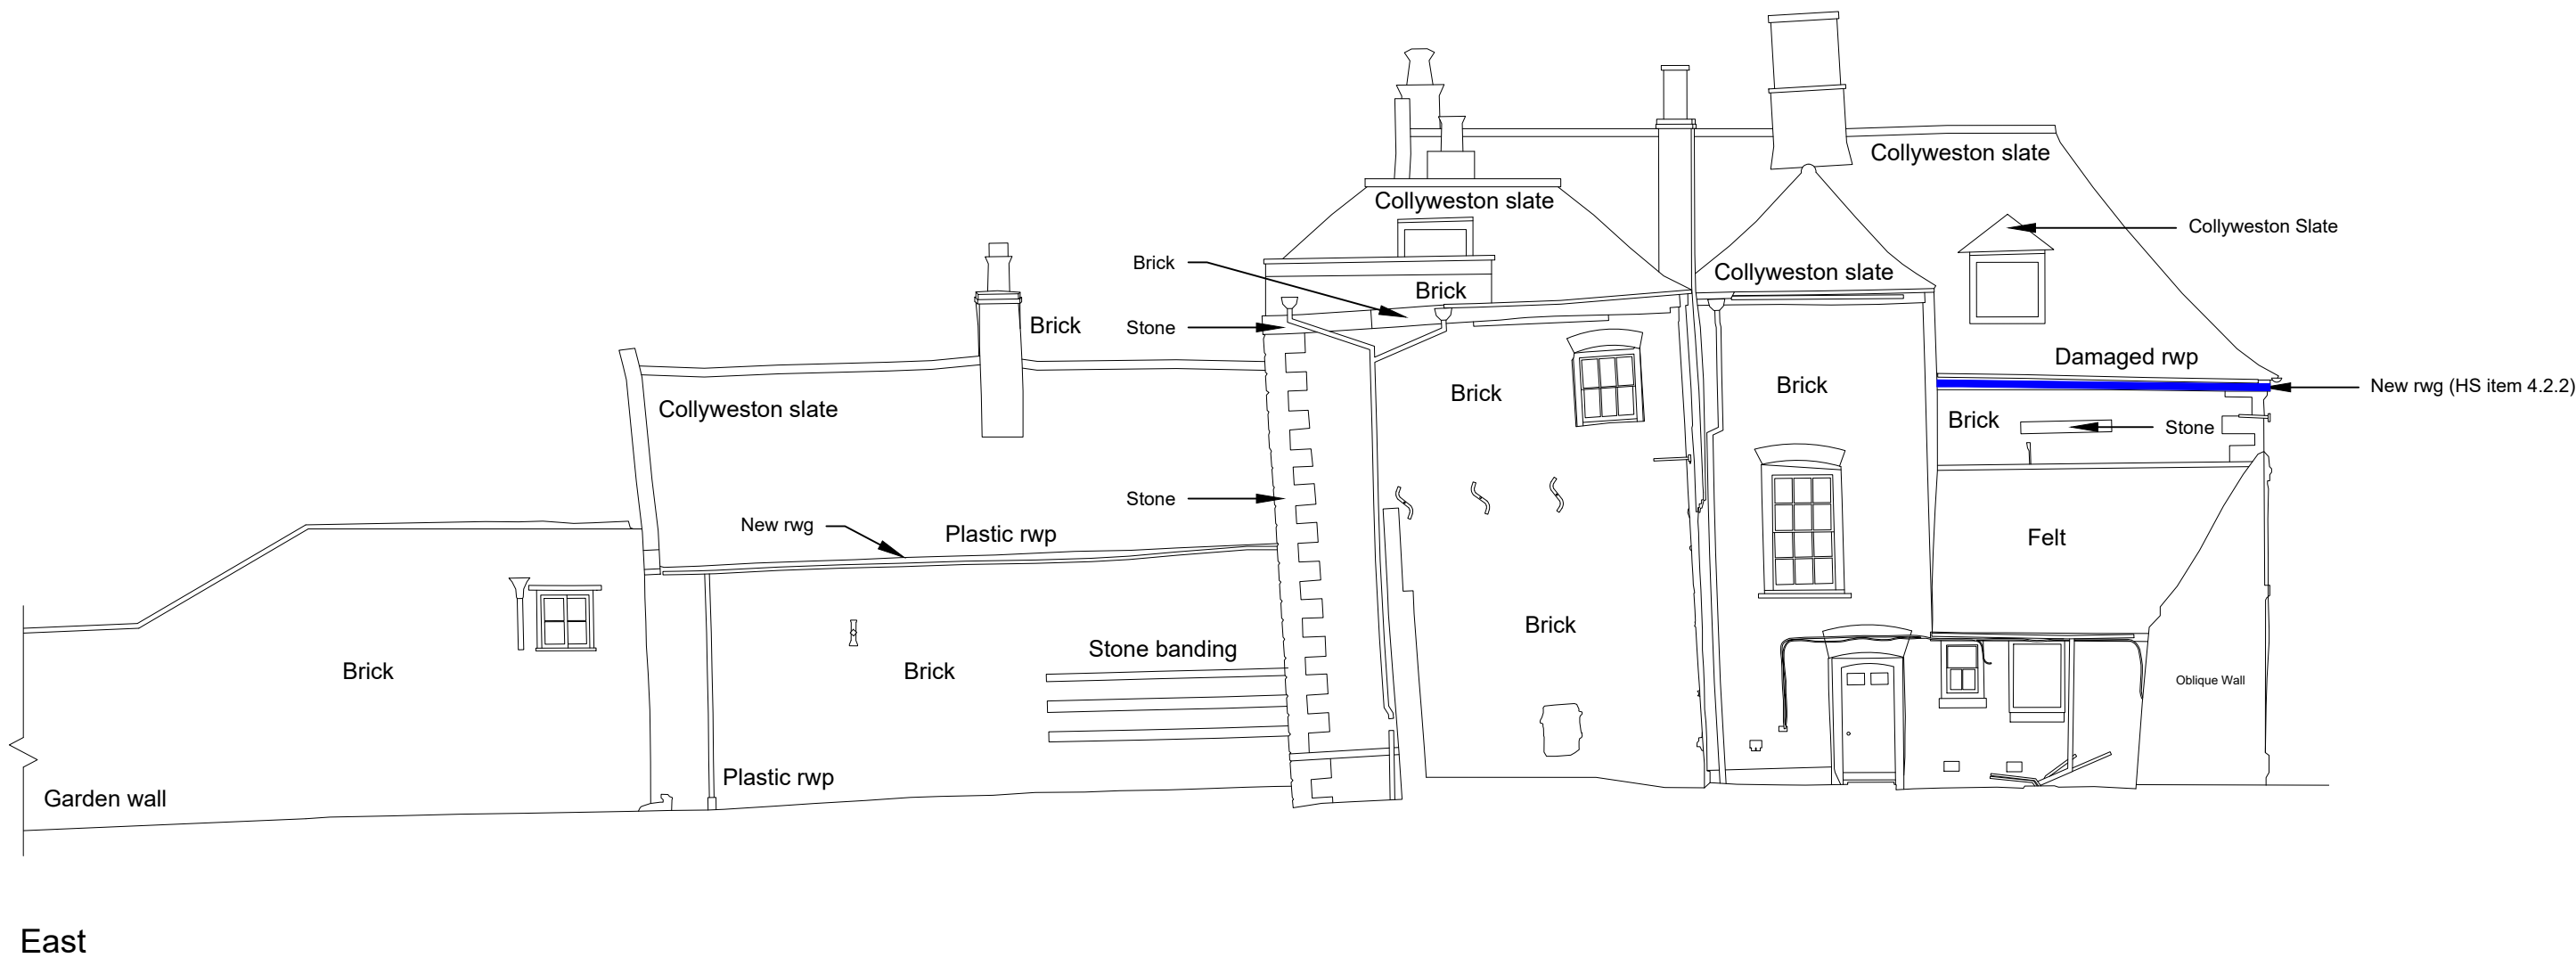

**Project**

The Manor House, East Street,  
Crowland, PETERBOROUGH  
PE6 0EN

**Purpose of Issue**

Planning

**Drawing Title**

Proposed side (east) elevation

**Drawing Number**

438-44.P27

**Scale**

1:100 @ A3

**Date**

May 2025

**Notes**

Original survey undertaken by Rigour  
Surveys, rigoursurveys.com,  
01603558213

Drawing produced for the purposes of  
obtaining Listed Building consent and  
Planning Permission only

Do not scale from this drawing

**Key**

 Rainwater goods to be replaced

scale bar

