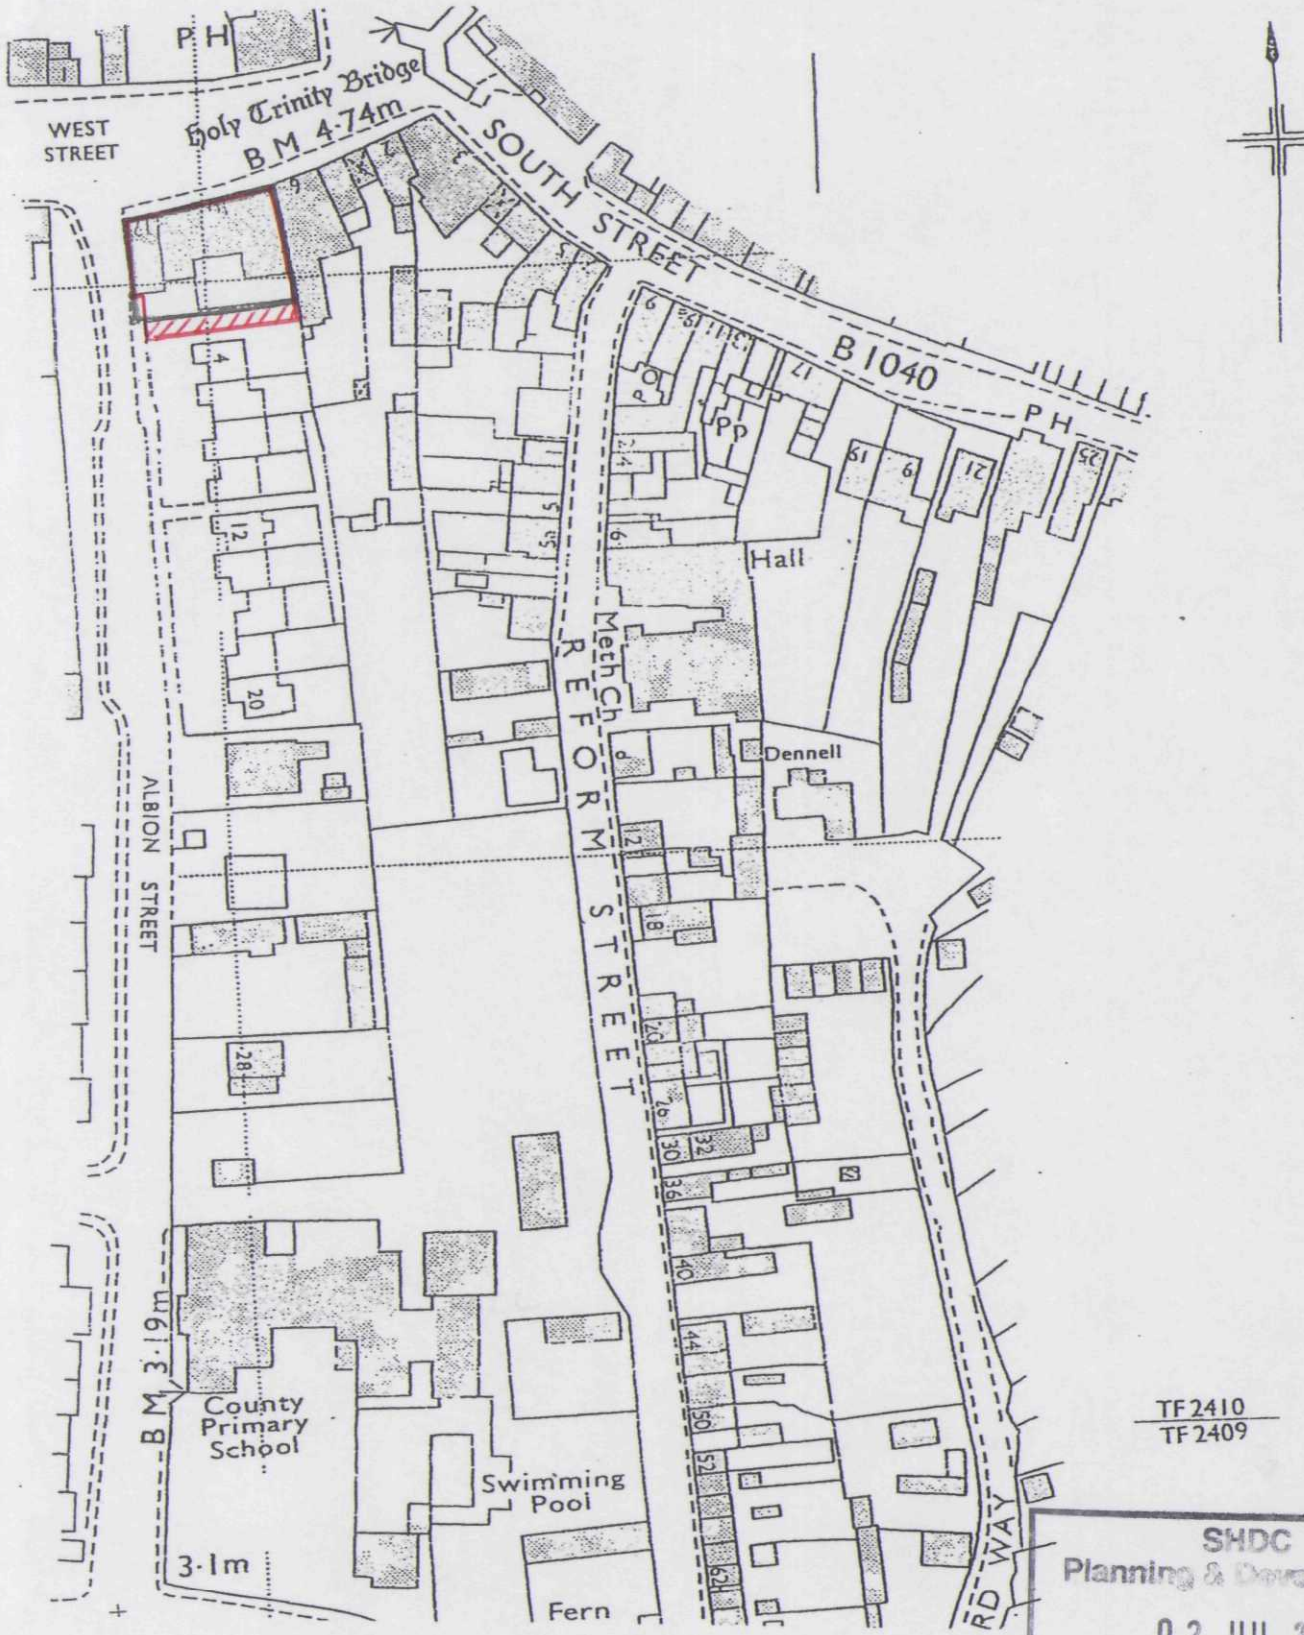


SHDC
Planning & Development
02 JUL 2003
Ref 0838/03

DETERMINED PLAN

CLIENT + LCS PROPERTY LTD
PROJECT + CROWLAND
DRAWING + LOCATION PLAN
JOB NUMBER + 23-13 DRAWING NUMBER + 2313-L
SCALE + 1=1250 REVISION +

DEREK MORRIS + ARCHITECTS
7 MALT KILN ROAD + FENTON + LINCOLN + LN1 2EW