


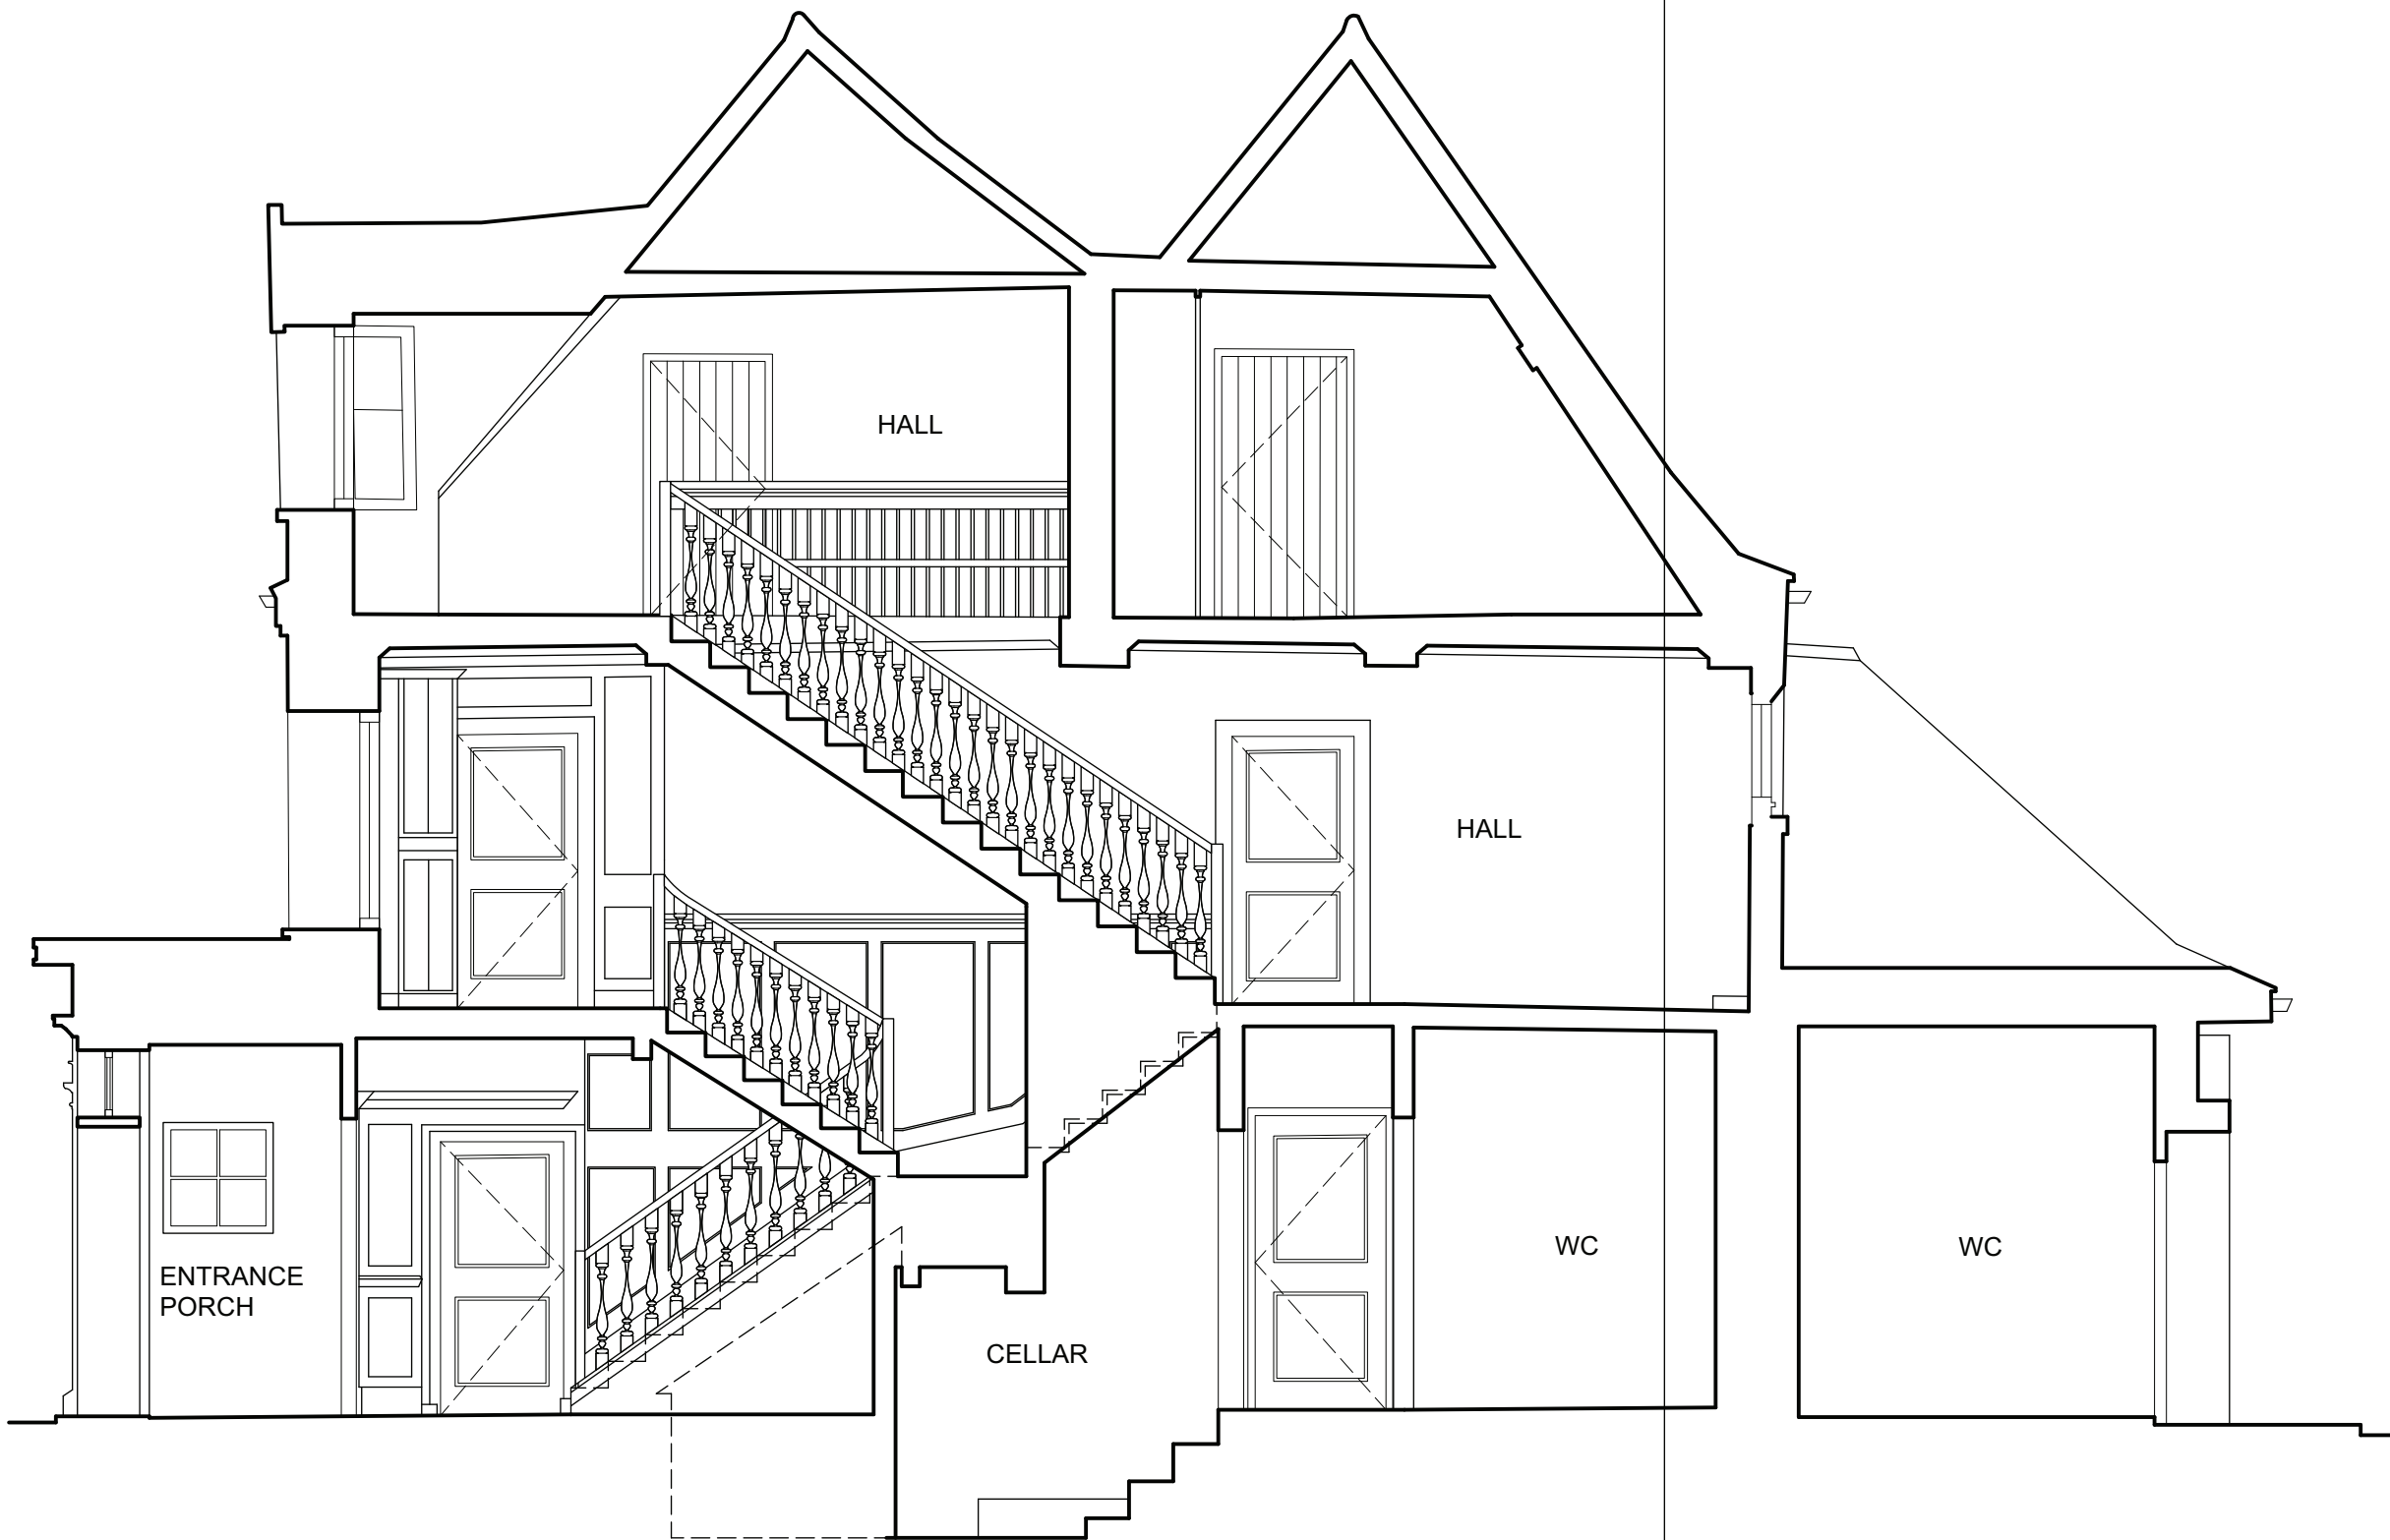


01 Existing Section AA  
007 1:50@A1; 1:100@A3



02 Existing Section BB  
007 1:50@A1; 1:100@A3



03 Existing Section CC  
007 1:50@A1; 1:100@A3

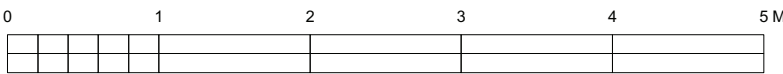

Notes DO NOT SCALE - Use Figure Dimensions Only  
IF IN DOUBT - ASK

- EXISTING
- PROPOSED
- DEMOLITIONS

|   |                     |          |
|---|---------------------|----------|
| B | Sections updated    | 01.08.16 |
| A | annotations updated | 01.07.16 |

Revisions

Crawford House  
Crowley

Section AA, BB, CC  
Existing

ROGER MEARS ARCHITECTS LLP  
2 Compton Terrace London N1 2UN  
rma@rogermeas.com tel 020 7359 6222 fax 020 7354 5209

| Date     | Scale               | Job No. | Code | Dwg No. |
|----------|---------------------|---------|------|---------|
| 25.04.16 | 1:50@A1<br>1:100@A3 | 1605    | -    | 007 B   |