



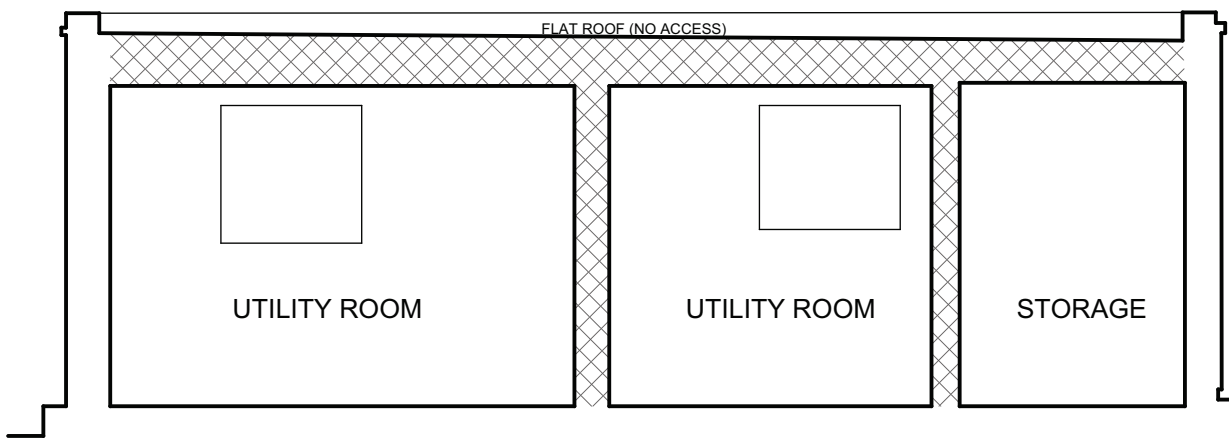

01 Existing Section DD
008 1:50@A1; 1:100@A3

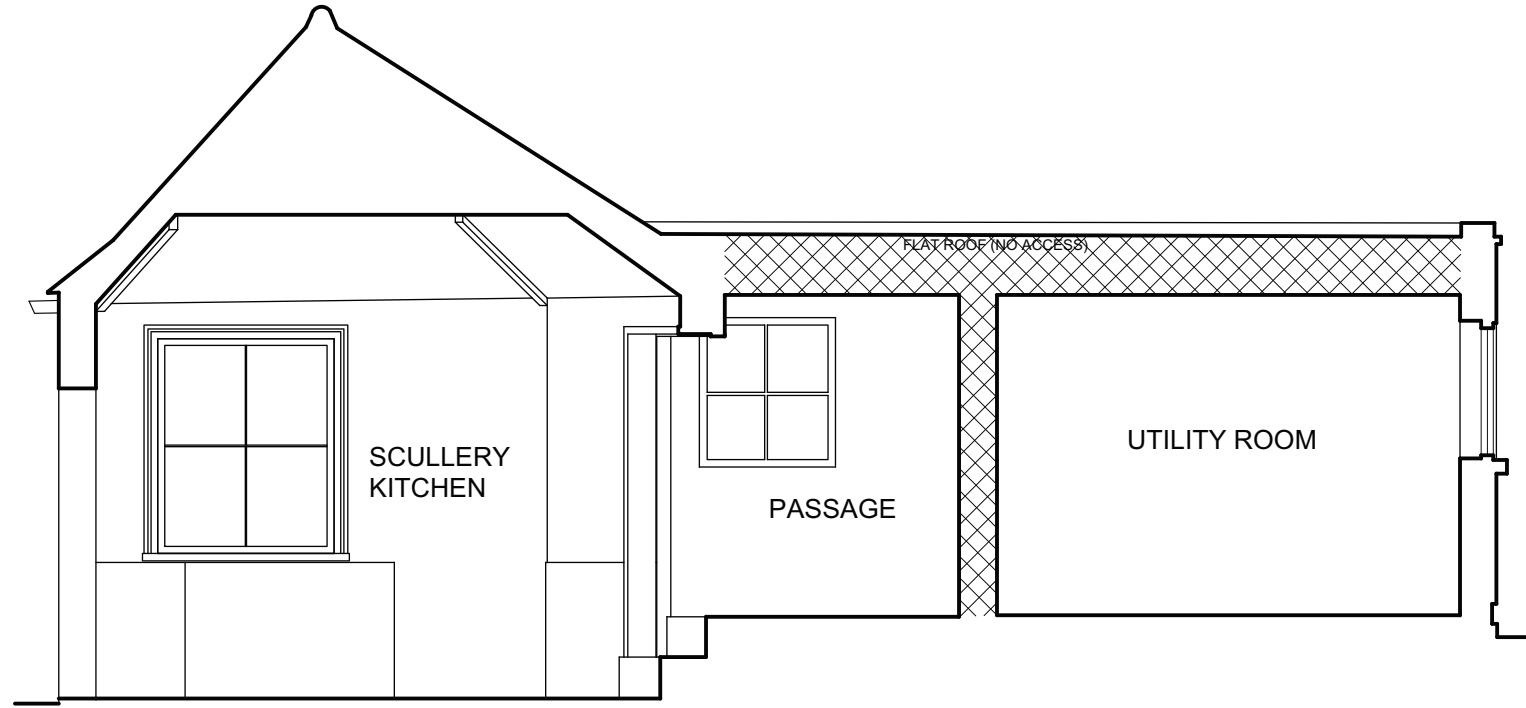

02 Existing Section EE
008 1:50@A1; 1:100@A3



03 Existing Section FF
008 1:50@A1; 1:100@A3

- Notes
- DO NOT SCALE - Use Figure Dimensions Only
IF IN DOUBT - ASK
- EXISTING
 - PROPOSED
 - DEMOLITIONS



04 Existing Section HH
008 1:50@A1; 1:100@A3



05 Existing Section II
008 1:50@A1; 1:100@A3

B	Sections updated	01.08.16
A	annotations updated	01.07.16

Revisions

Crawford House
Crowley

Section DD, EE, FF, HH, II
Existing

ROGER MEARS ARCHITECTS LLP
2 Compton Terrace London N1 2UN
rma@rogermeas.com tel 020 7359 6222 fax 020 7354 5208

Date	Scale	Job No.	Code	Dwg No.
25.04.16	1:50@A1 1:100@A3	1605	-	008 B

