


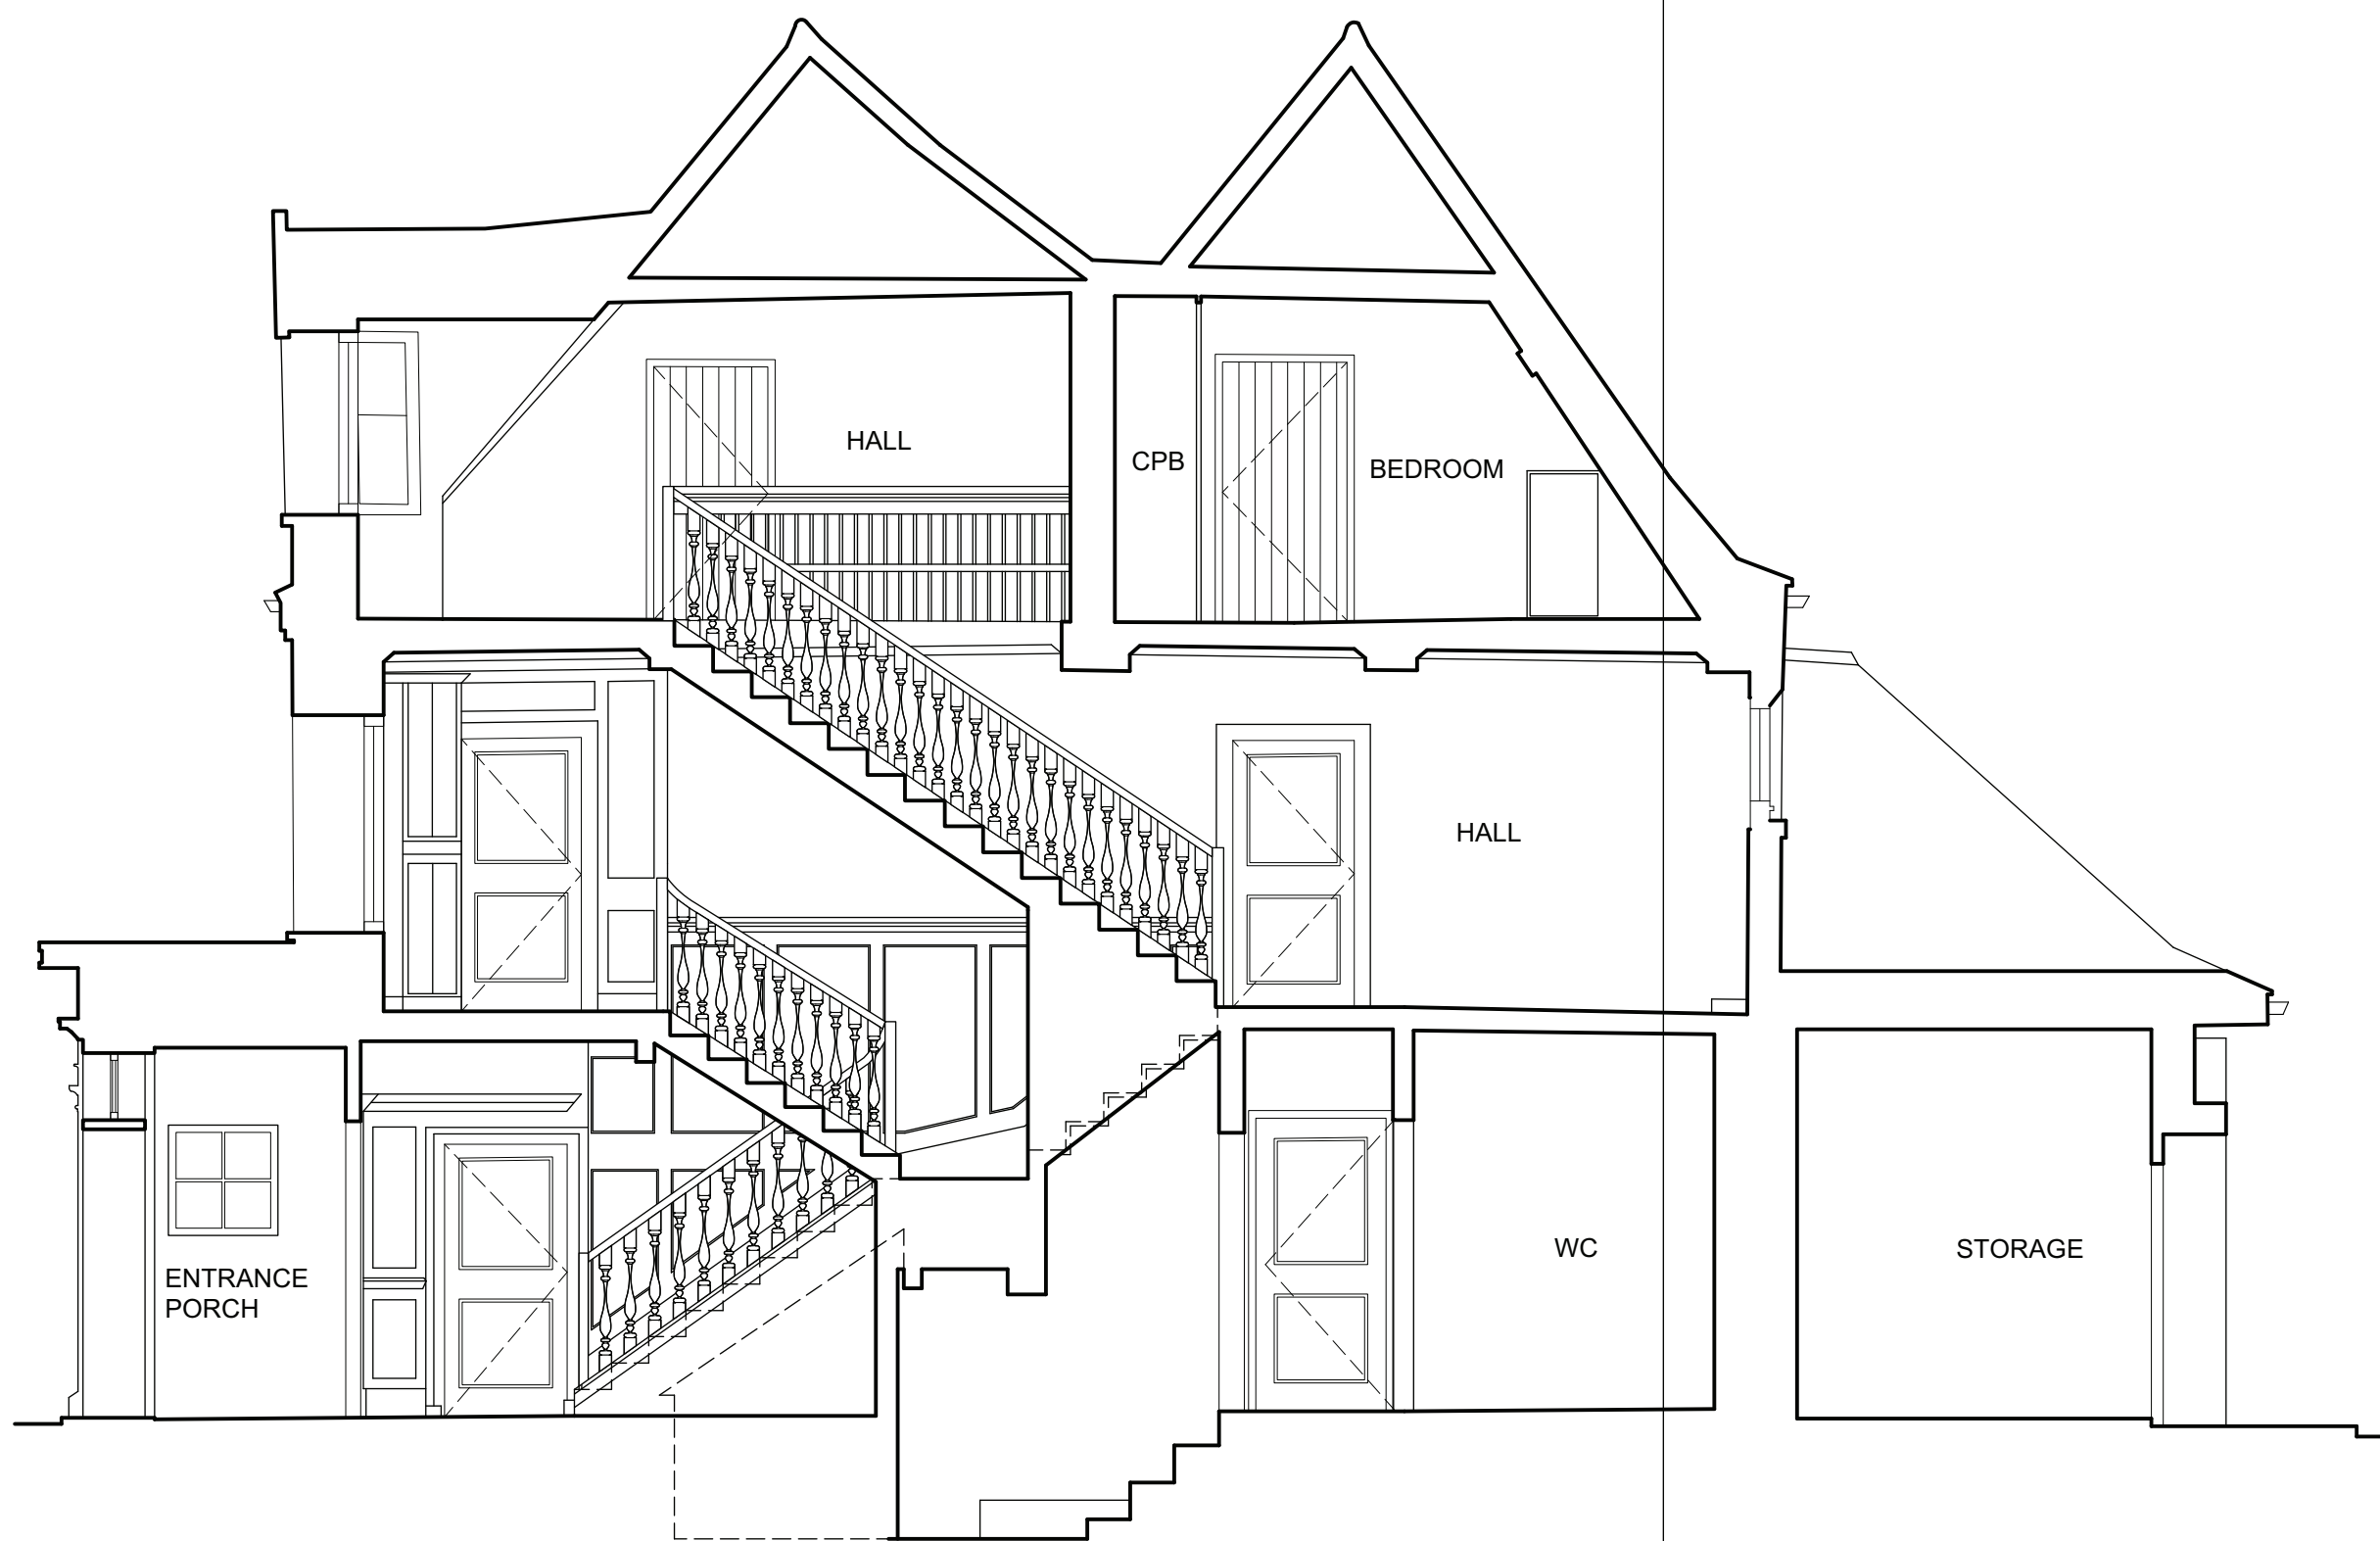

01 Proposed Section AA
1:50@A1; 1:100@A3



02 Proposed Section BB
1:50@A1; 1:100@A3



03 Proposed Section CC
1:50@A1; 1:100@A3

Notes

DO NOT SCALE - Use Figure Dimensions Only
IF IN DOUBT - ASK

EXISTING
PROPOSED
DEMOLITIONS

NB: to explore possibility to replace
existing windows with sash windows

A Sections updated 01.08.16

Revisions

Crawford House
Crowley

Section AA, BB, CC
Proposed

ROGER MEARS ARCHITECTS LLP
2 Compton Terrace London N1 2UN
rma@rogermeas.com tel 020 7359 6222 fax 020 7354 5209

Date	Scale	Job No.	Code	Dwg No.
25.04.16	1:50@A1 1:100@A3	1605	-	107 A

