



01
108 Proposed Section DD
1:50@A1; 1:100@A3

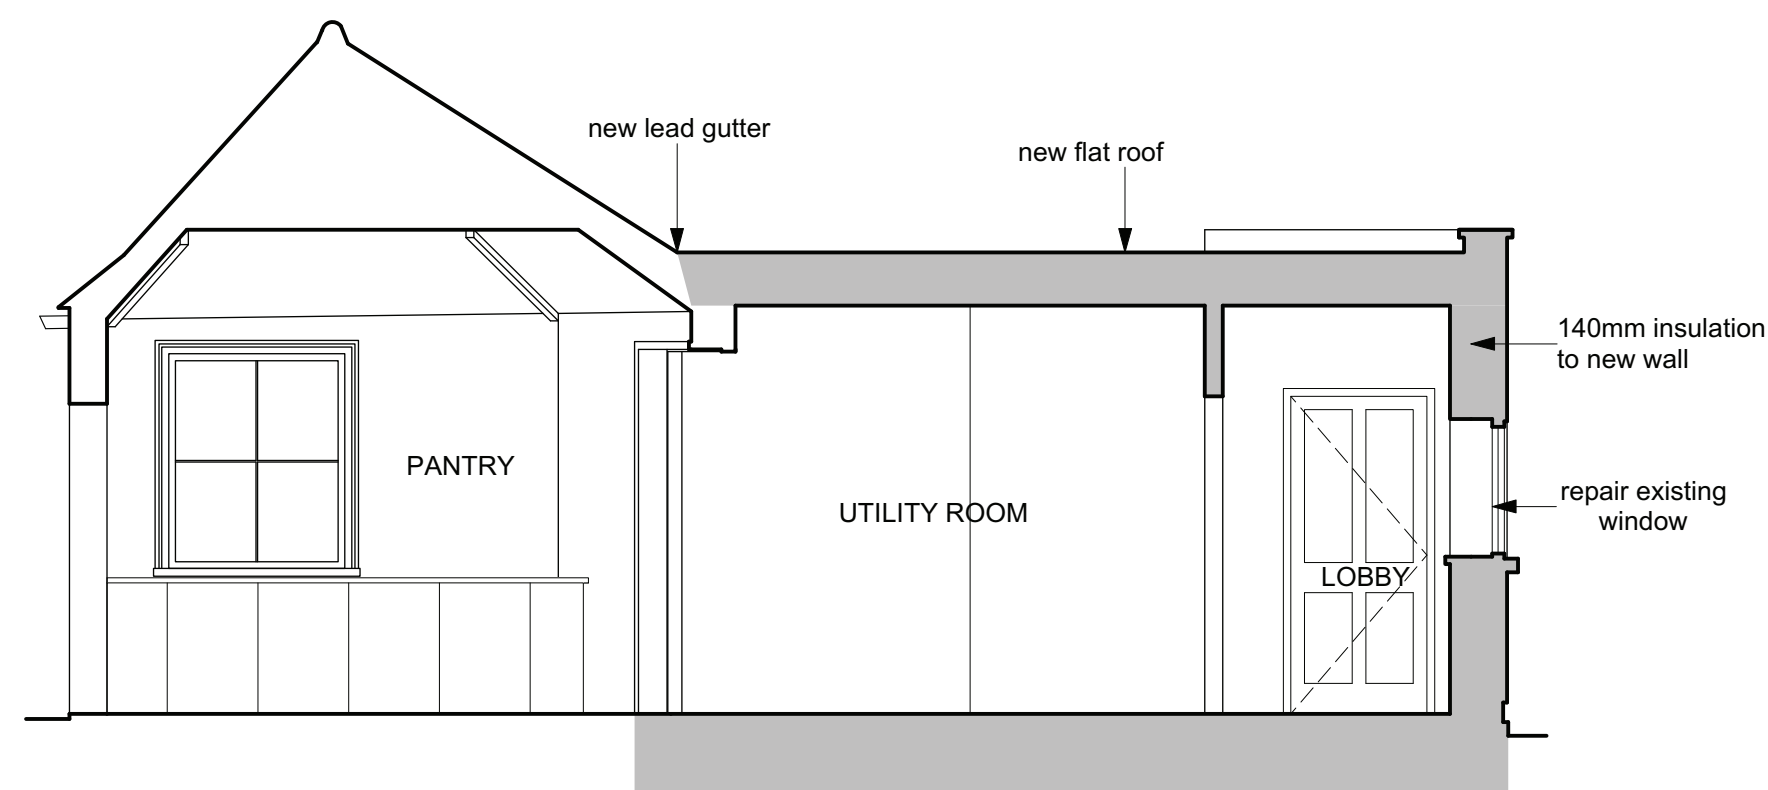

02
108 Proposed Section EE
1:50@A1; 1:100@A3

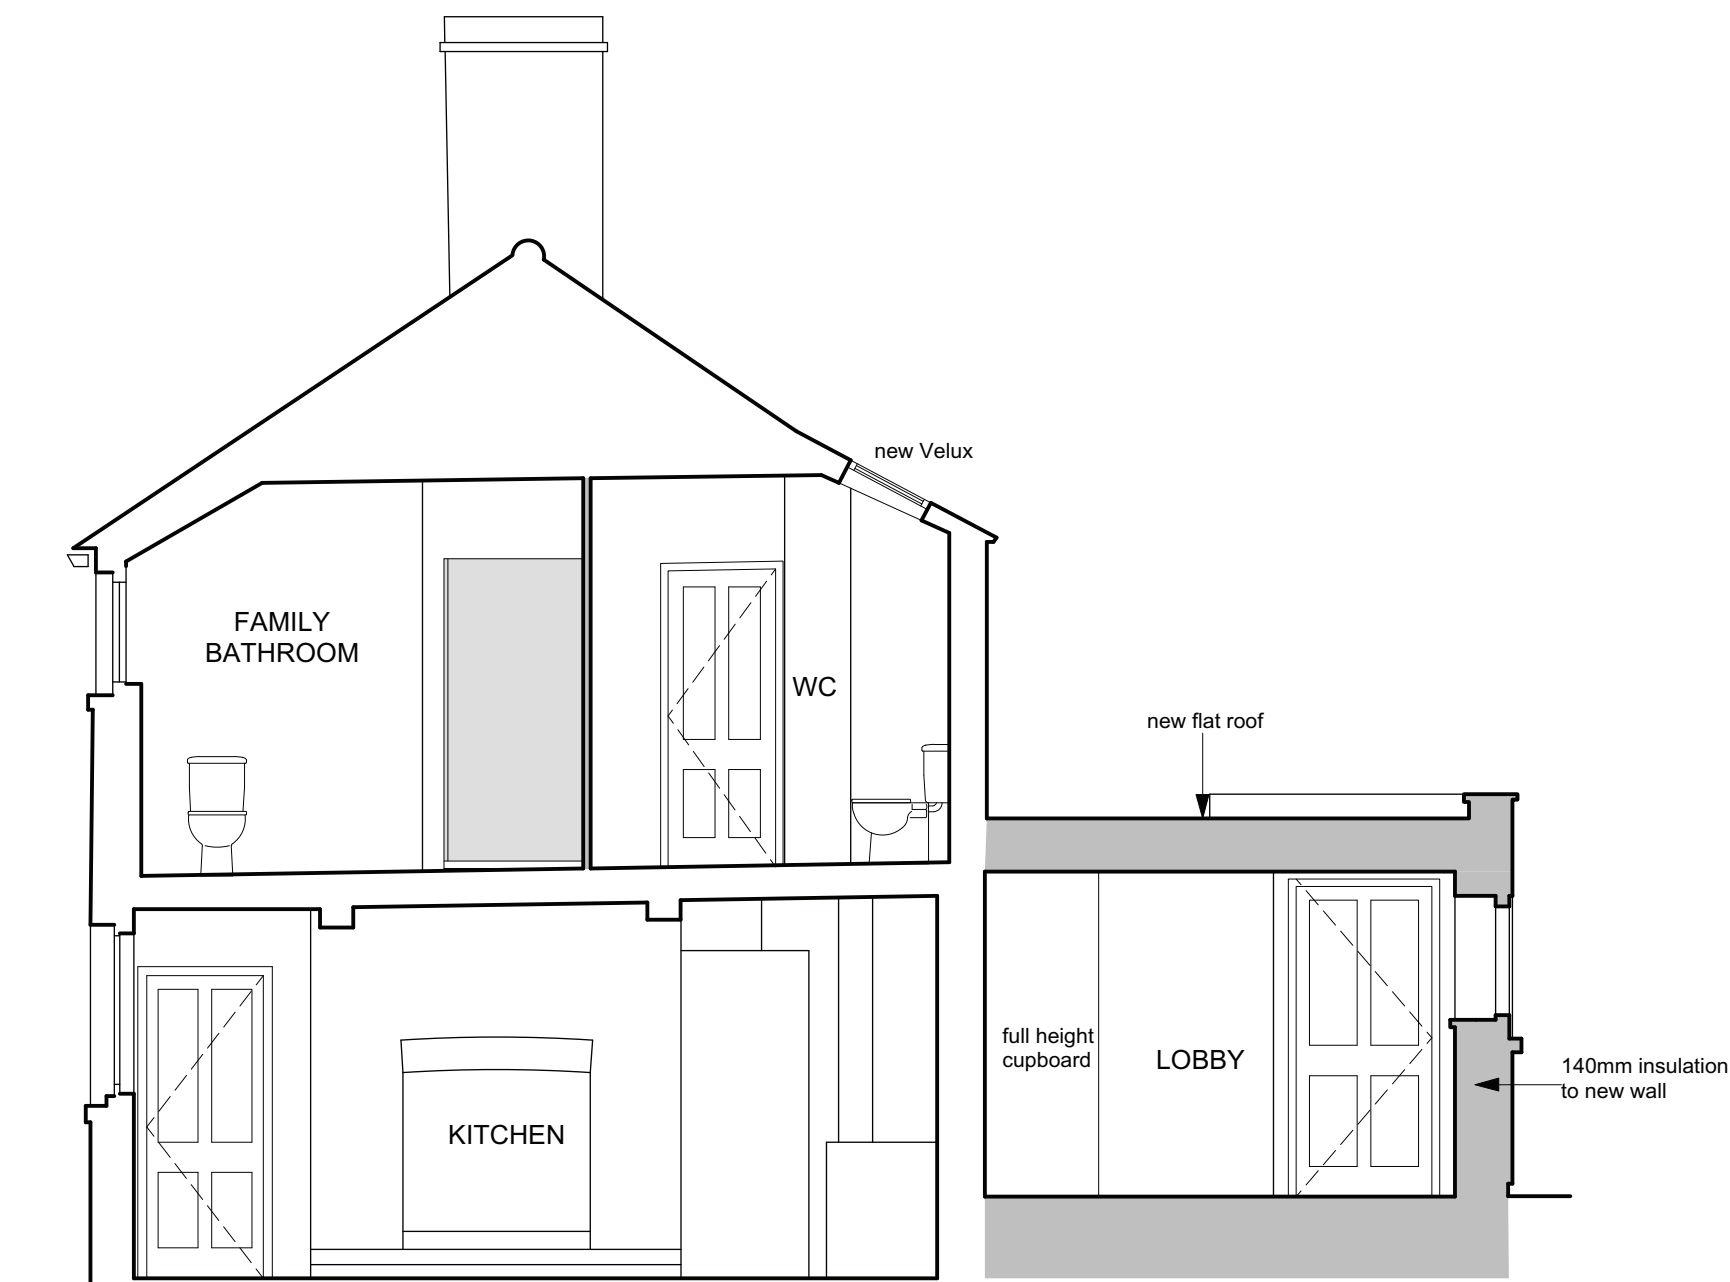

03
108 Proposed Section FF
1:50@A1; 1:100@A3



04
108 Proposed Section GG
1:50@A1; 1:100@A3

Notes

DO NOT SCALE - Use Figure Dimensions Only
IF IN DOUBT - ASK

EXISTING
PROPOSED
DEMOLITIONS

NB: to explore possibility to replace
existing windows with sash windows

D	extension revised	15.08.16
C	Sections updated	01.08.16
B	hatches and annotations revised	29.07.16
A	new window added	01.07.16

Revisions

Crawford House
Crowley

Section DD, EE, FF, GG
Proposed

ROGER MEARS ARCHITECTS LLP
2 Compton Terrace London N1 2UN
rma@rogermeas.com tel 020 7359 6222 fax 020 7354 5298

Date	Scale	Job No.	Code	Dwg No.
25.04.16	1:50@A1 1:100@A3	1605	-	108 D

