


Notes

DO NOT SCALE - Use Figure Dimensions Only IF IN DOUBT - ASK

EXISTING

PROPOSED

DEMOLITIONS

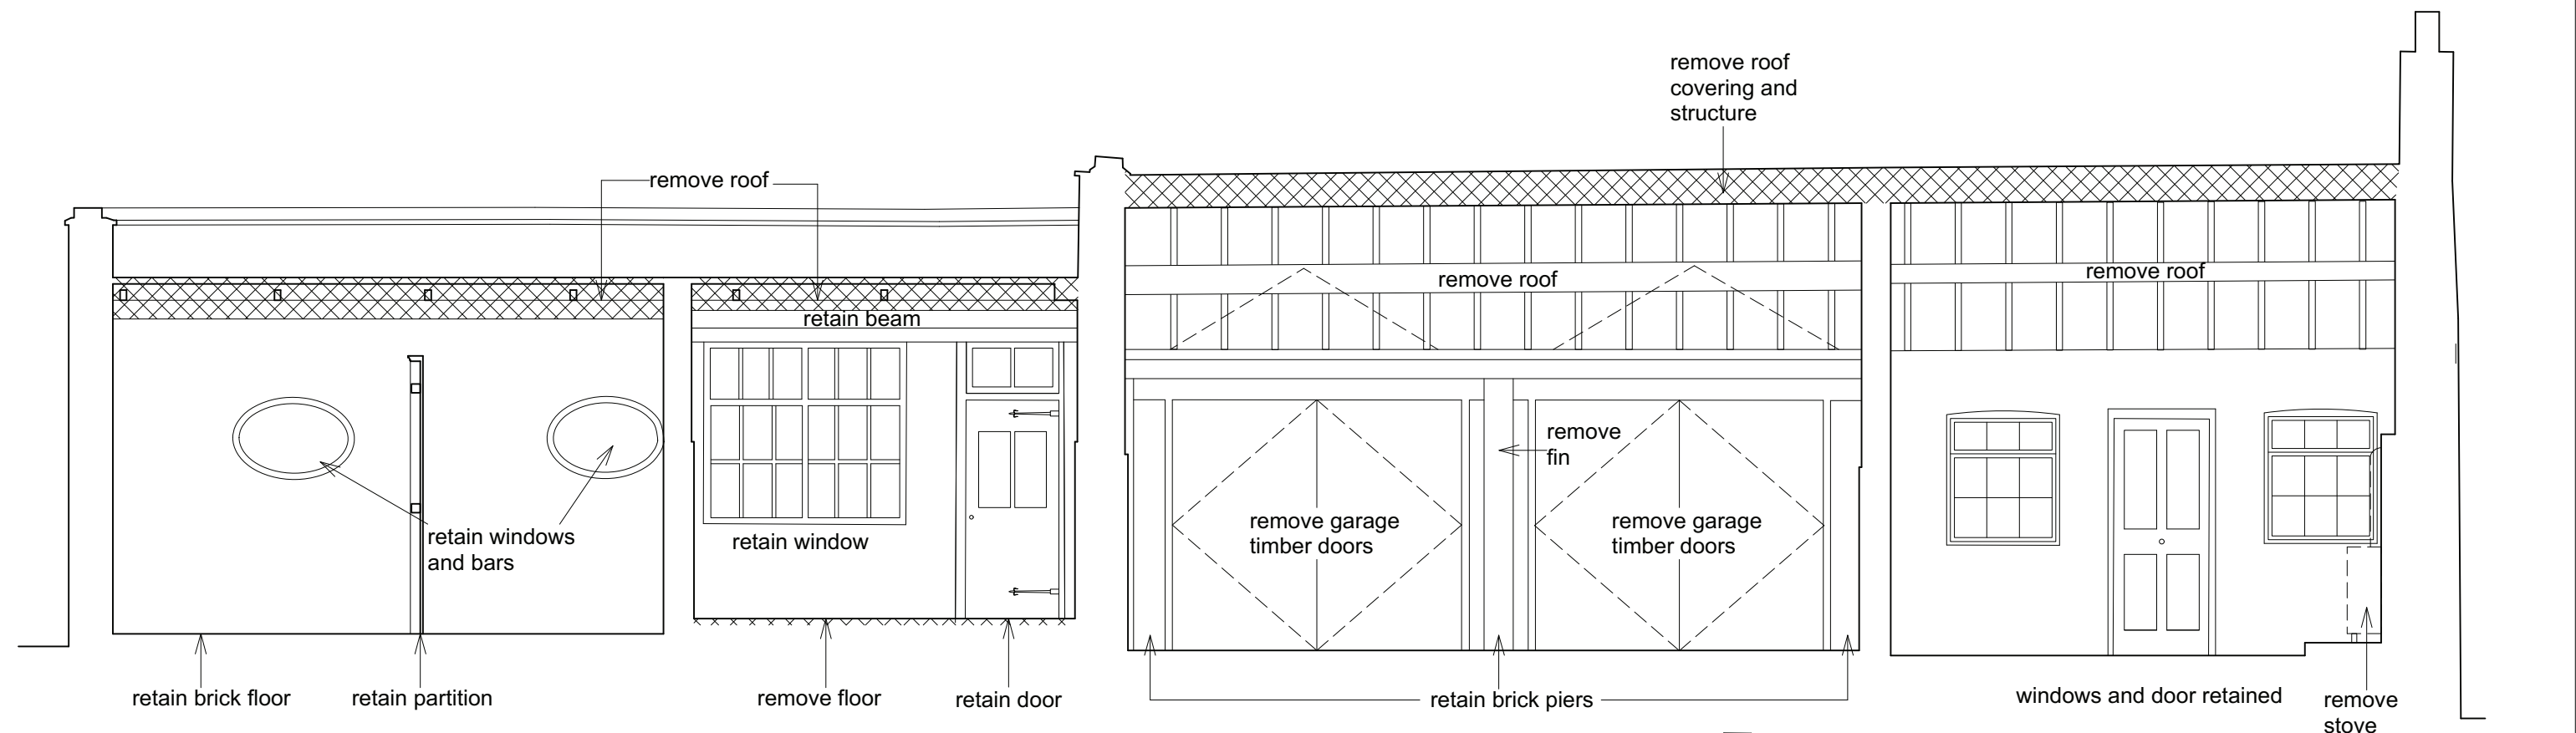


01

Existing Section G-G

203

1:50@A3

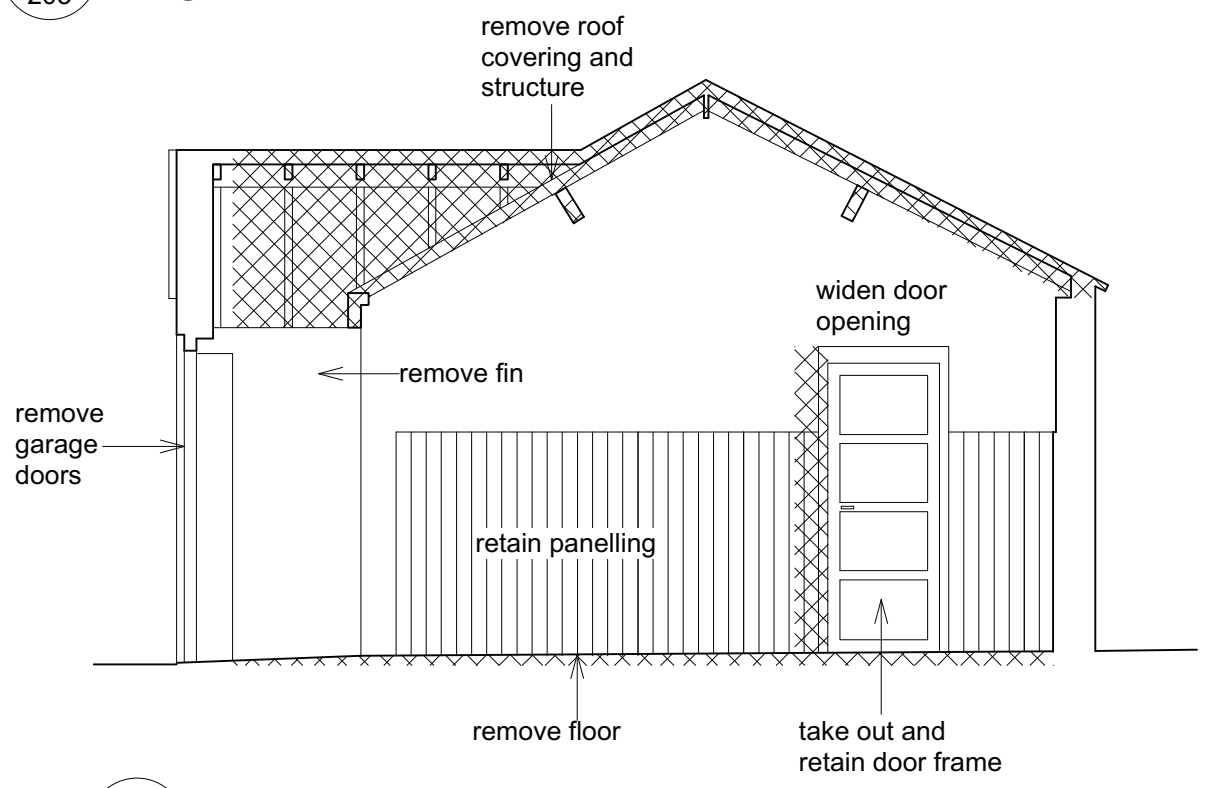

02

Existing Section J-J

203

1:50@A3

03

Existing Section H-H

203

1:50@A3



B	annotations updated	05.8.2016		
A	new annotations and details	29.7.2016		
Revisions				
Crawford House				
-				
Stables and Coach House: Existing Sections G-G, J-J, H-H				
ROGER MEARS ARCHITECTS LLP 2 Compton Terrace London N1 2UN rma@rmears.co.uk www.rmears.co.uk tel 020 7359 8222 fax 020 7354 5208				
Date	Scale	Job No.	Code	Dwg No.
25.04.16	1:100@A3	1605	-	203 B