


Notes



DO NOT SCALE - Use Figure Dimensions Only IF IN DOUBT - ASK

Existing structure


New insulation, new structure

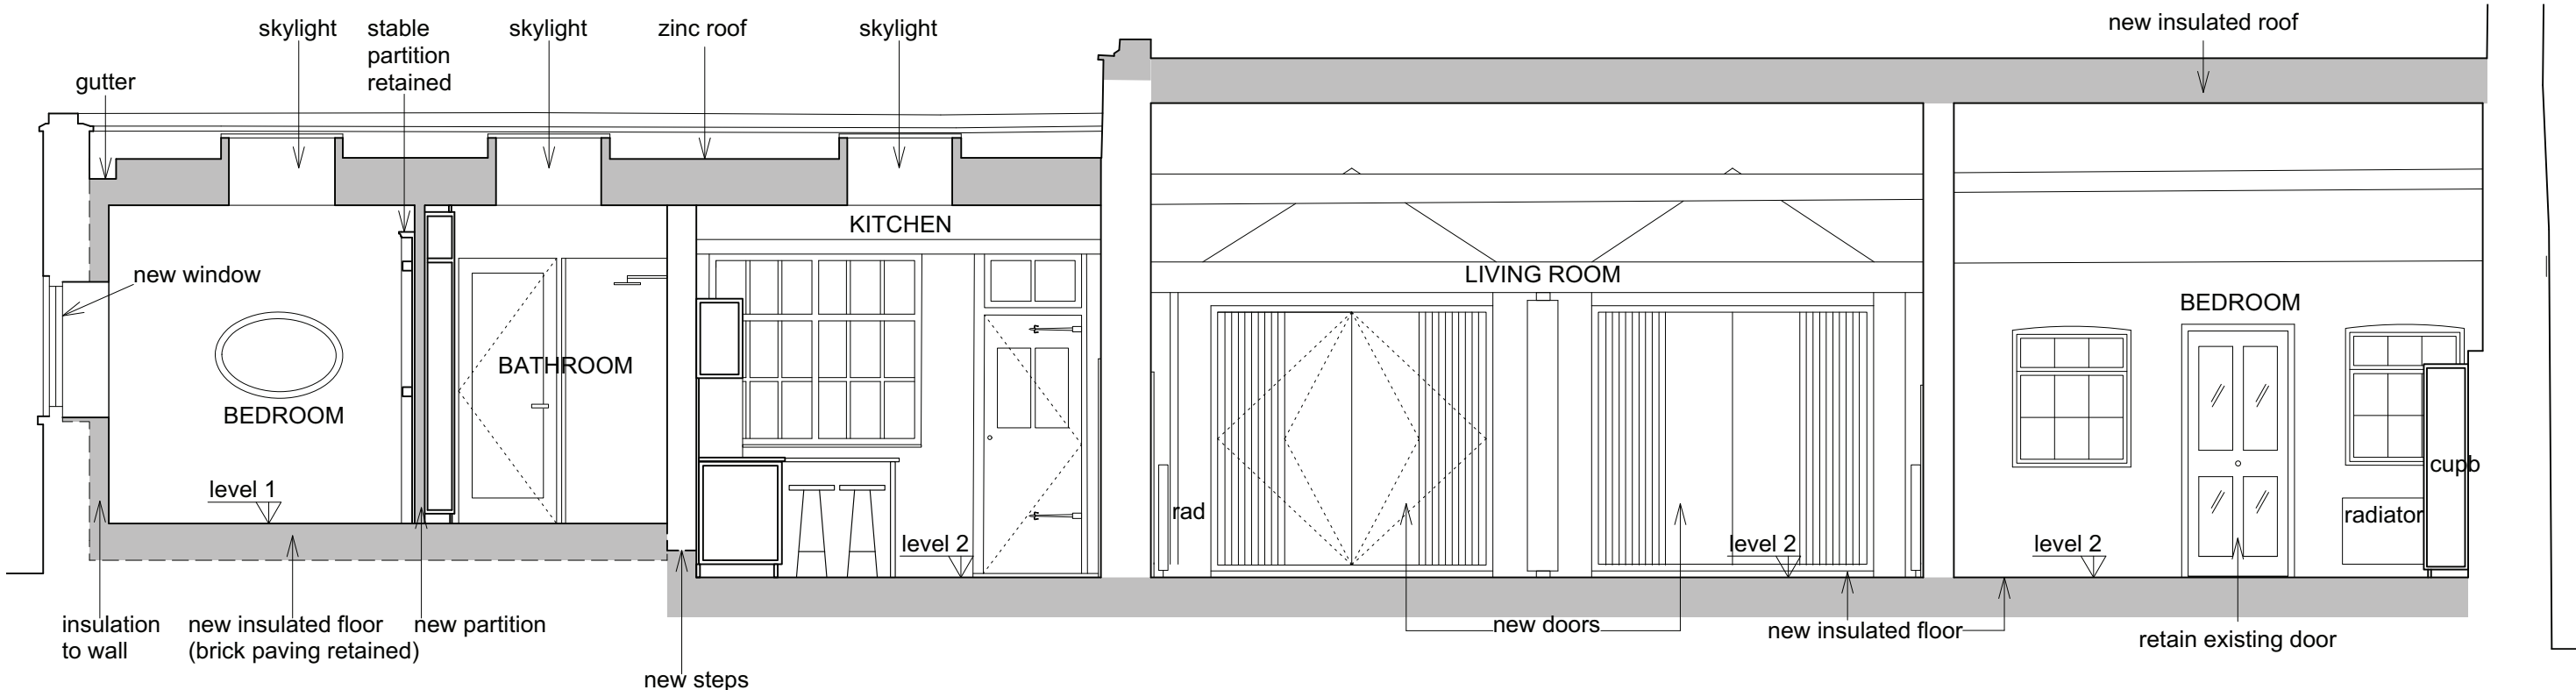


01
213
Proposed section G-G'
1:100@A3

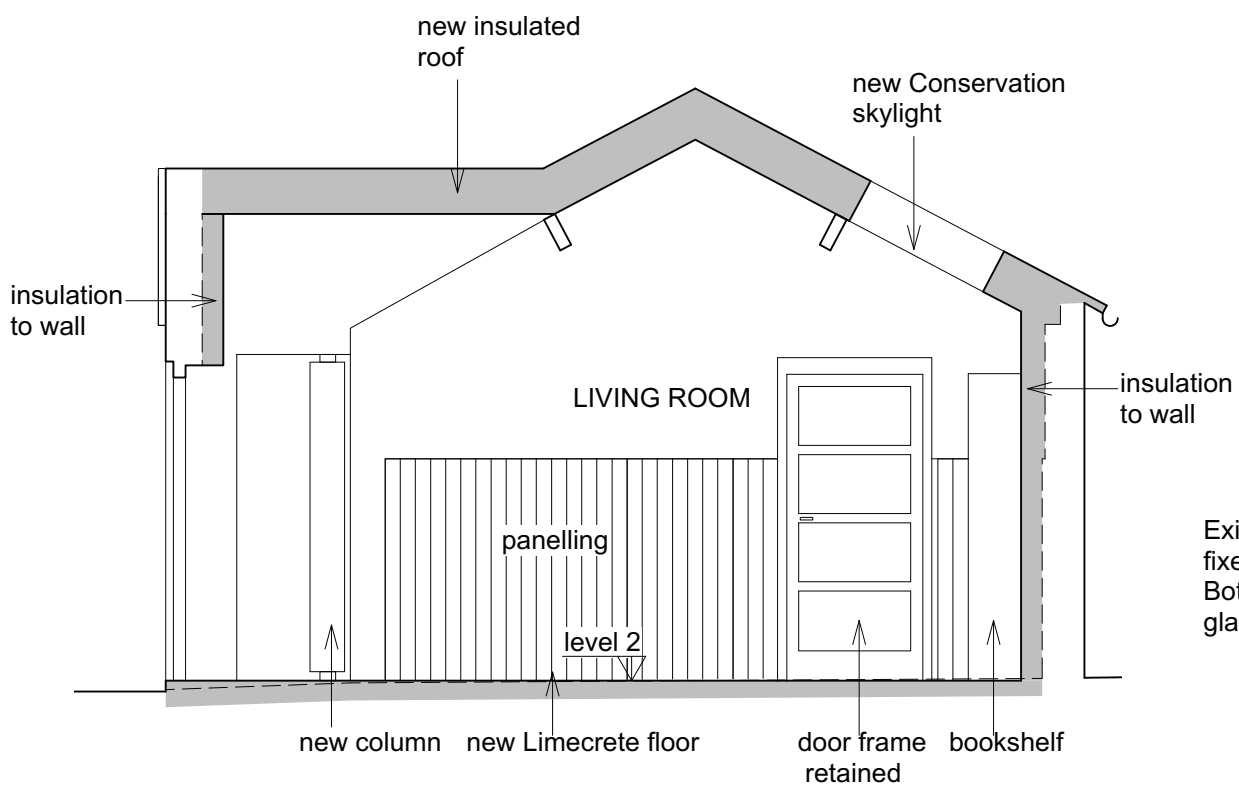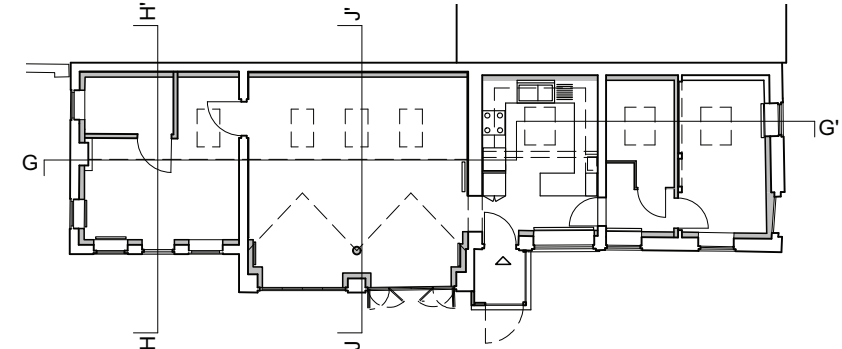

02
213
Proposed section J-J
1:100@A3

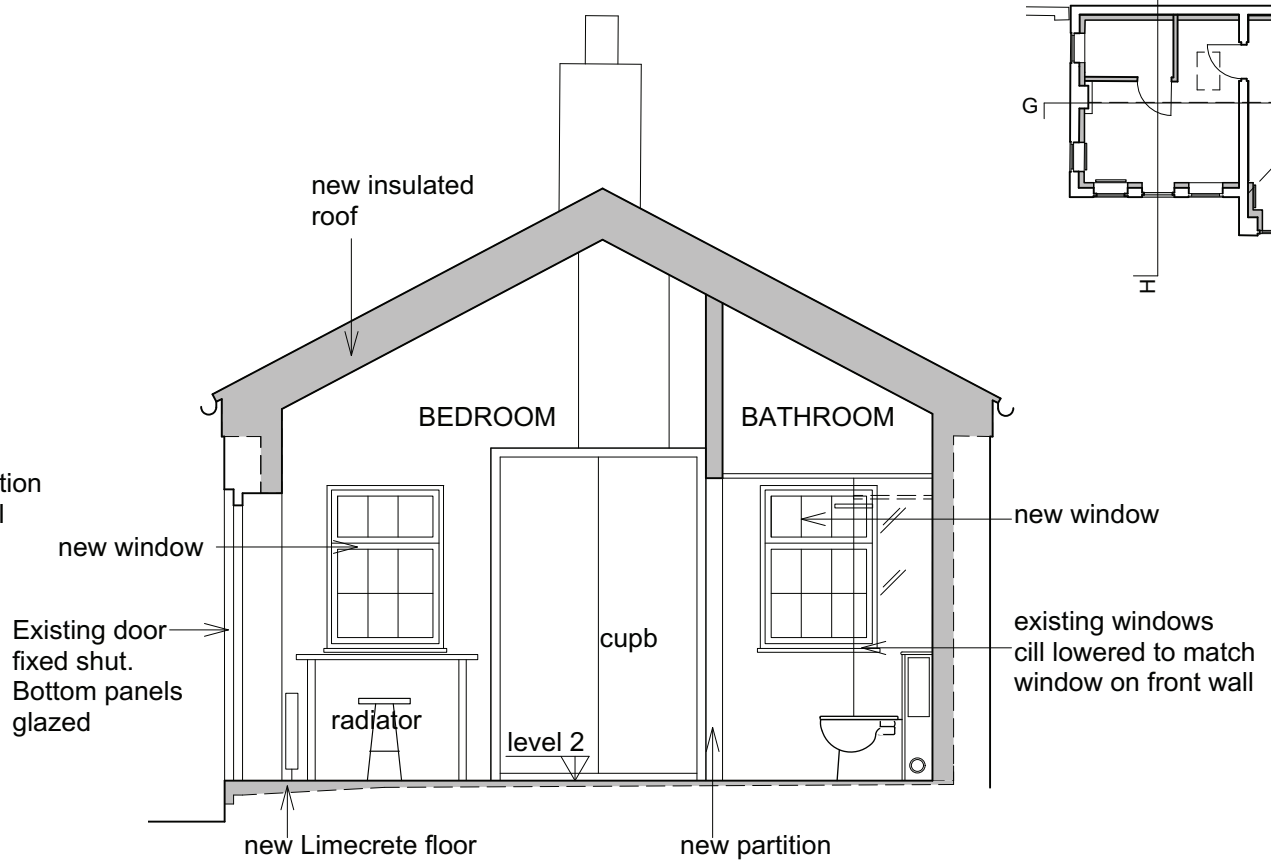

03
213
Proposed section H-H
1:100@A3

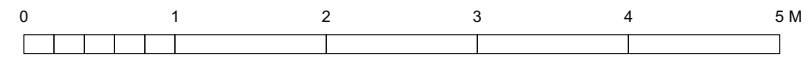

B	minor amendments	16.8.2016		
A	annotations revised and details added	02.08.16		
Revisions				
Crawford House				
Stables & Coach house: Proposed Sections G-G, J-J, H-H				
ROGER MEARS ARCHITECTS LLP 2 Compton Terrace London N1 2UN rma@rmears.co.uk www.rmears.co.uk tel 020 7359 8222 fax 020 7354 5208				
Date	Scale	Job No.	Code	Dwg No.
16.06.16	1:100@A3	1605	-	213 B