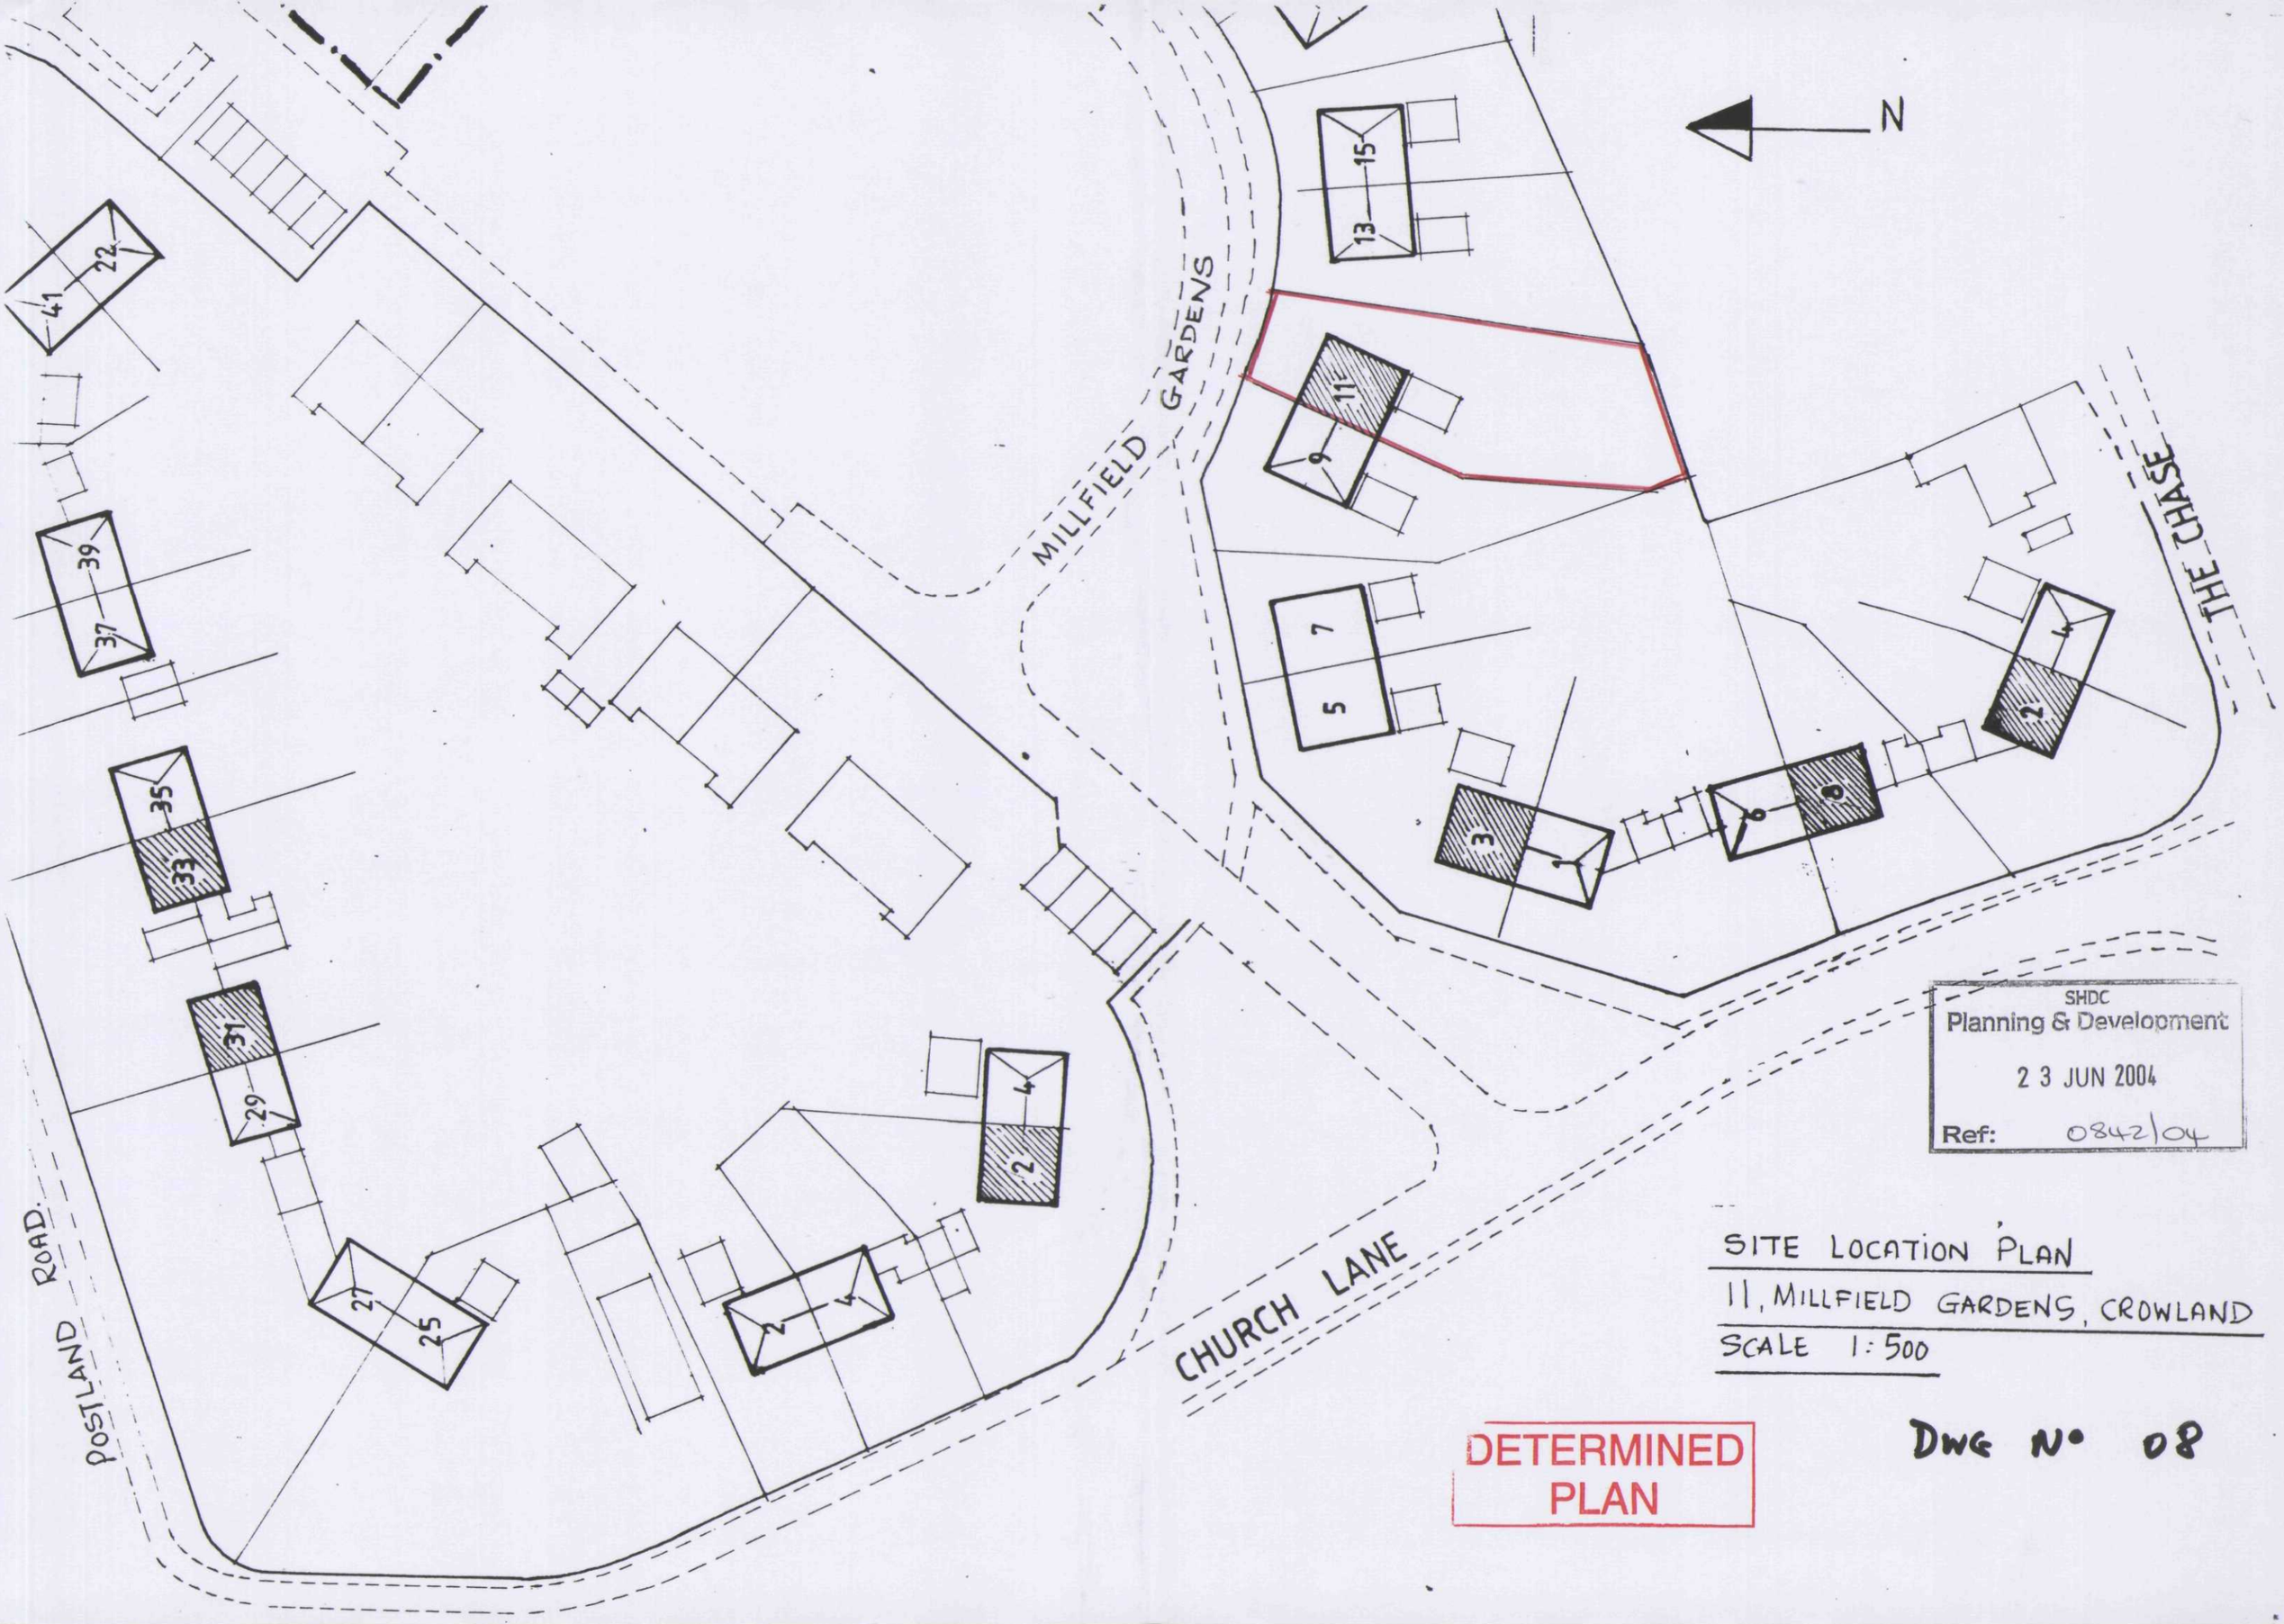


SHDC
Planning & Development
2 3 JUN 2004
Ref: 0842/04

SITE LOCATION PLAN

11, MILLFIELD GARDENS, CROWLAND

SCALE 1:500

DETERMINED PLAN

DWG N° 08