

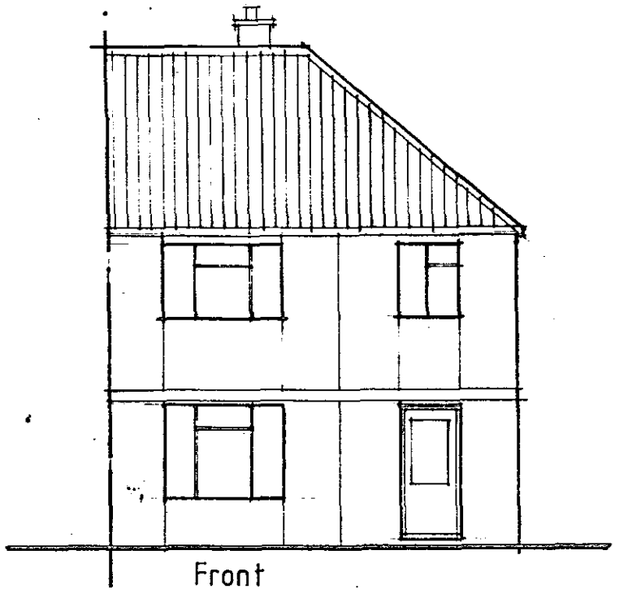


Front

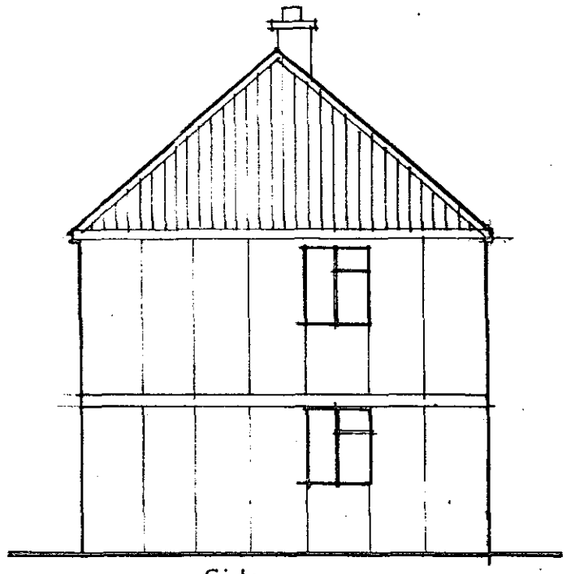


Side

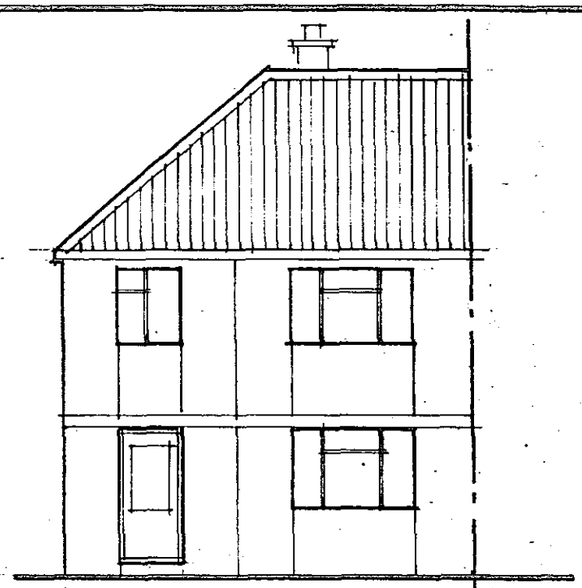


Rear

EXISTING ELEVATIONS TYPICAL 3 BEDROOM UNITS


SHDC
Planning & Development
2 3 JUN 2004
Ref: 0842/04

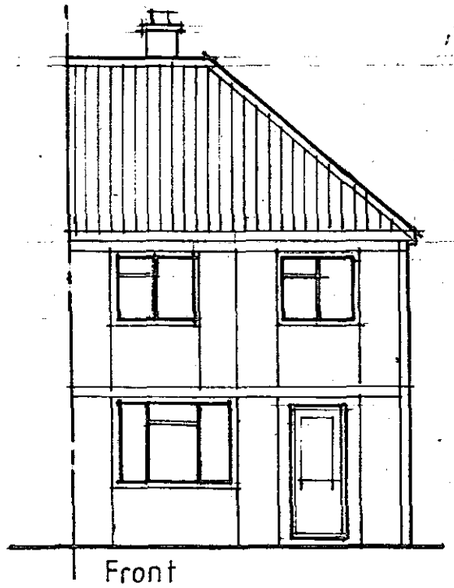

Front

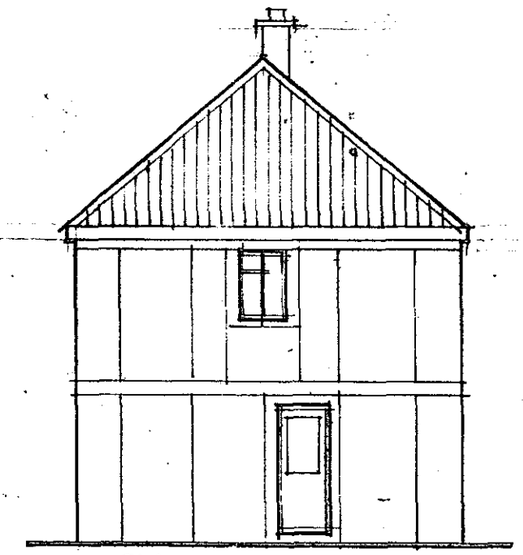

Side

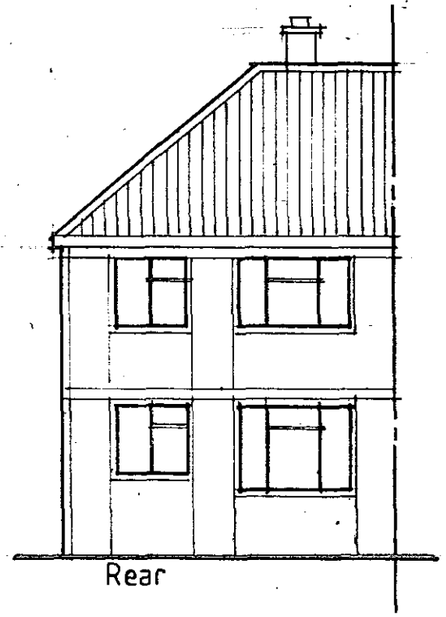

Rear

EXISTING ELEVATIONS TYPICAL 2 BEDROOM UNITS

DETERMINED PLAN

PRC ADVISORY SERVICES LTD

© COPYRIGHT DESIGN OF PRC ADVISORY SERVICES LTD. AND MUST NOT BE REPRODUCED IN WHOLE OR PART OR USED FOR ANY PURPOSE WITHOUT PERMISSION.

client

scale 1:100
date
drawn

job title
Wates House Brick Cladding Scheme

drawing title
Existing Elevations

Sheet 01