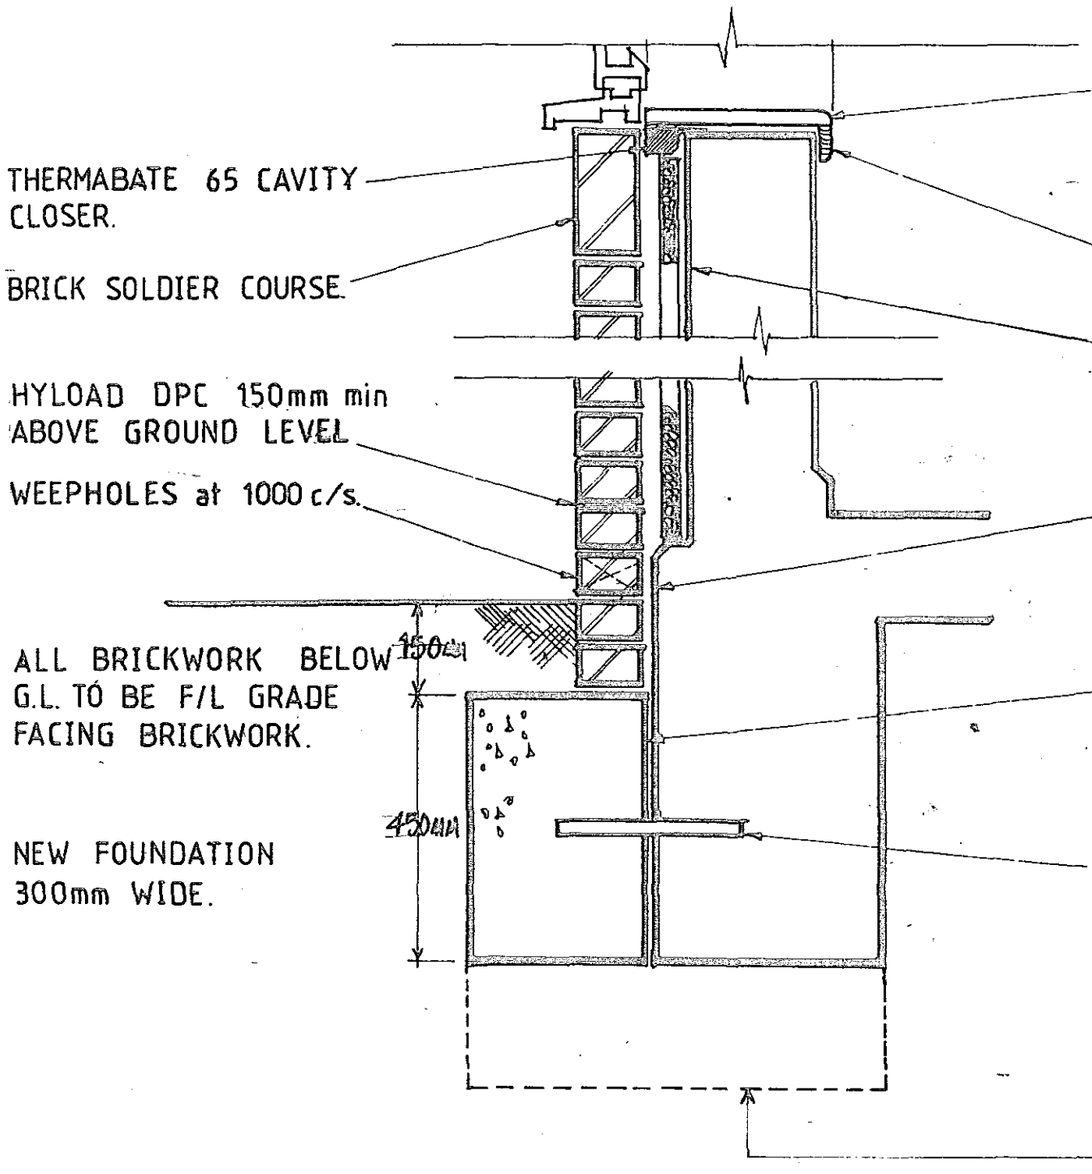


SHDC
Planning & Development
23 JUN 2004
Ref: 0842/04

DETERMINED PLAN

PRC ADVISORY SERVICES LTD.

© COPYRIGHT DESIGN OF PRC ADVISORY SERVICES LTD. AND MUST NOT BE REPRODUCED IN WHOLE OR PART OR USED FOR ANY PURPOSE WITHOUT PERMISSION

client

scale 1:10
date
drawn D.J.B.

drawing title
Foundation Details

job title
Wates House Brick Cladding Scheme

Sheet 05